
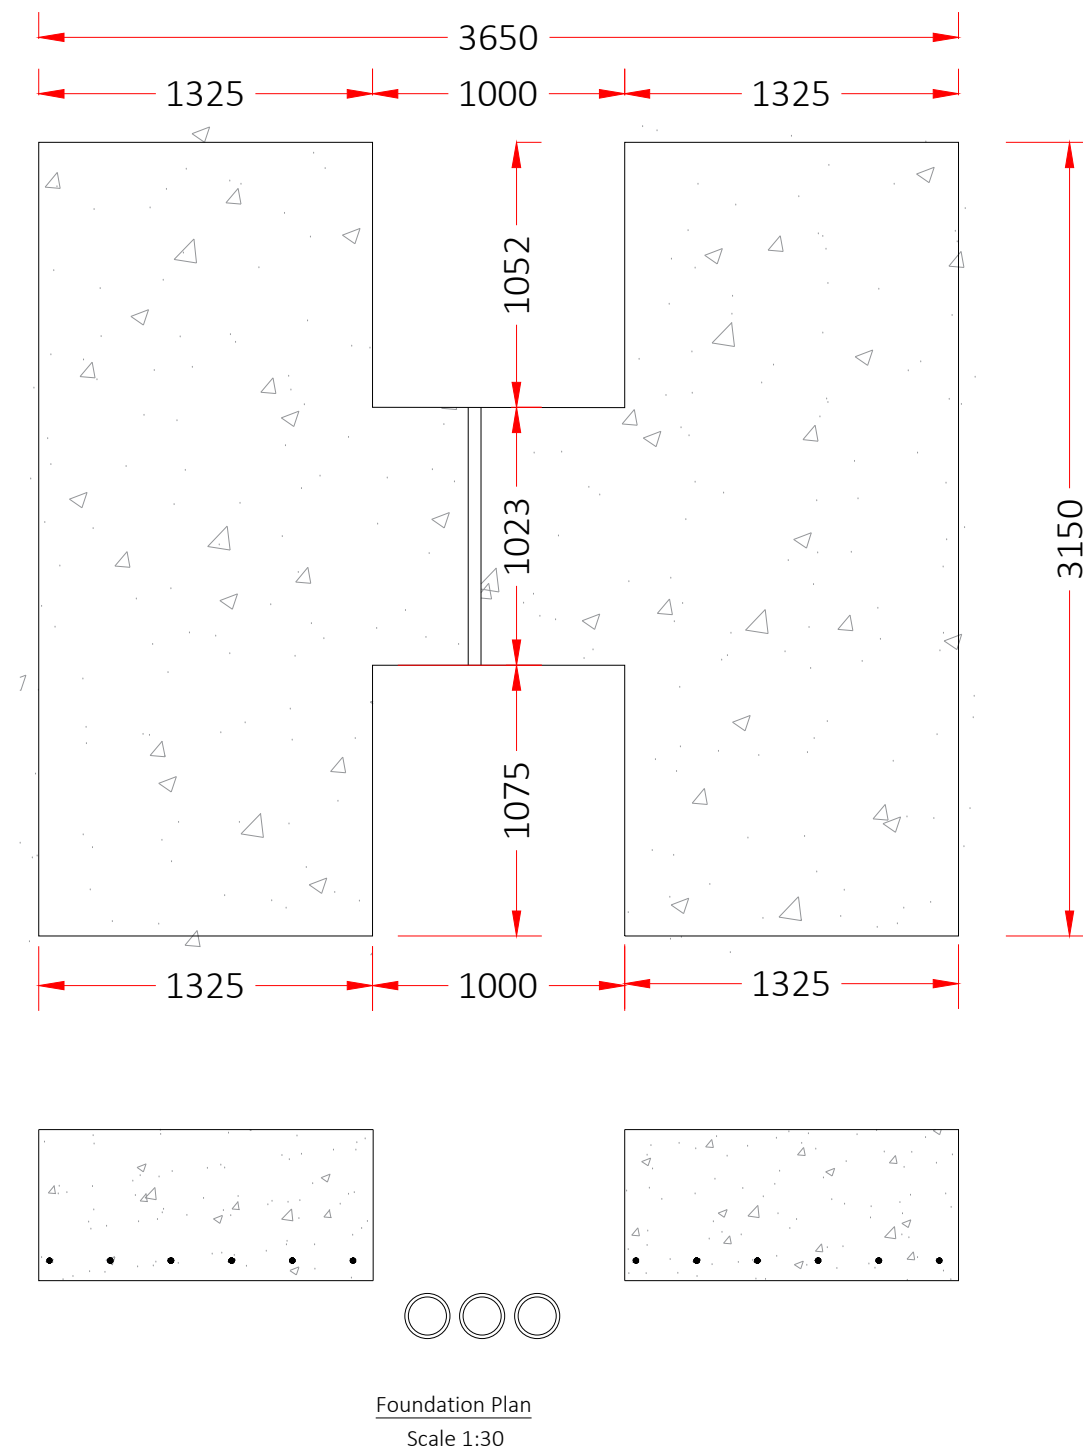
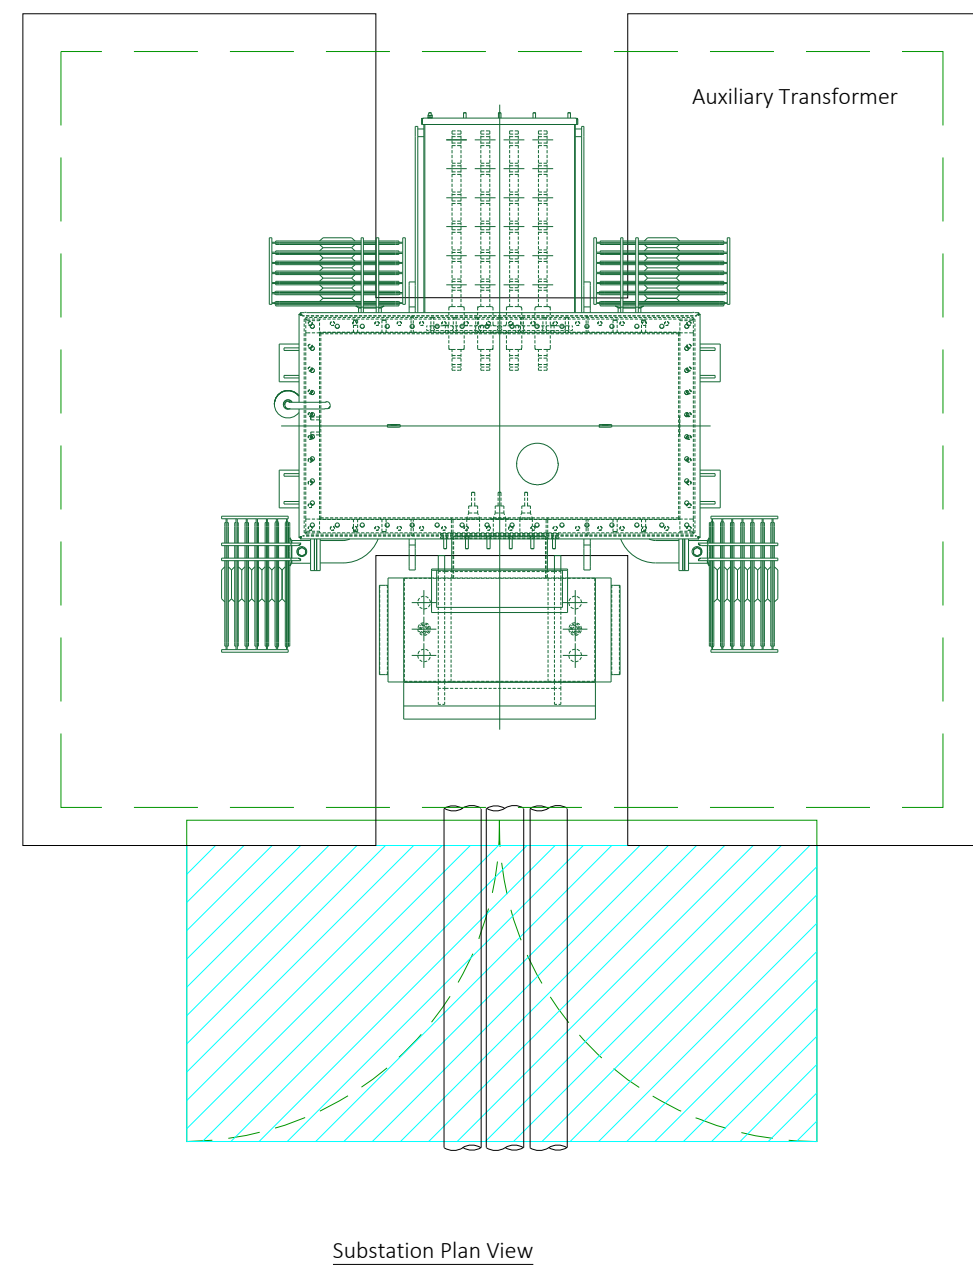
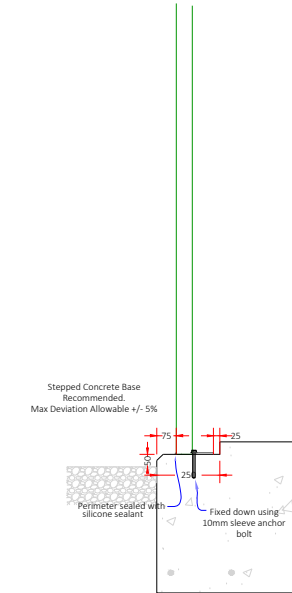
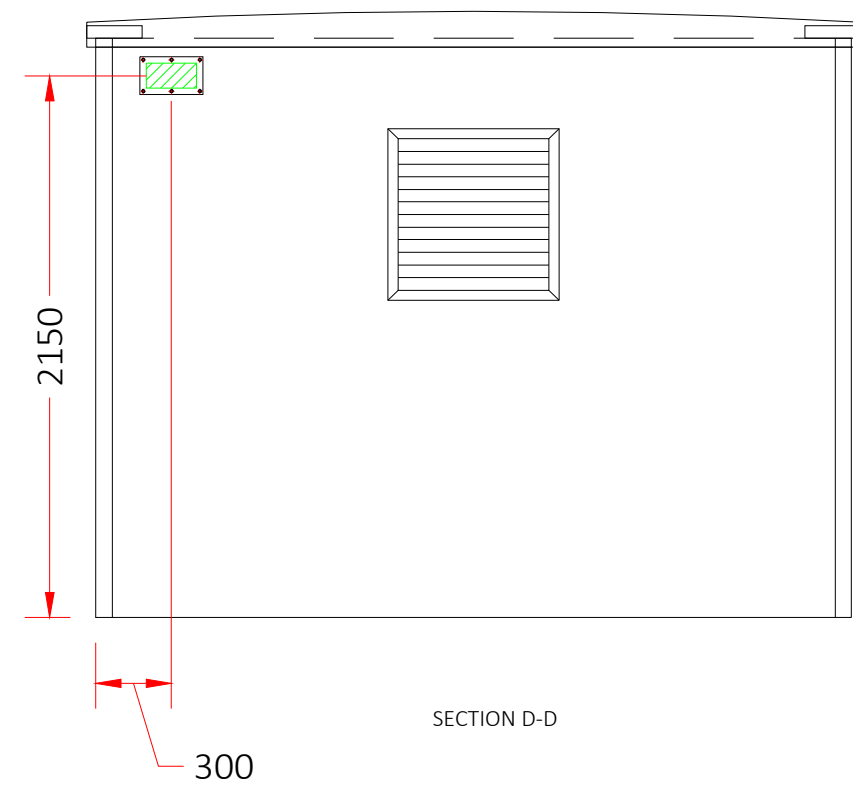
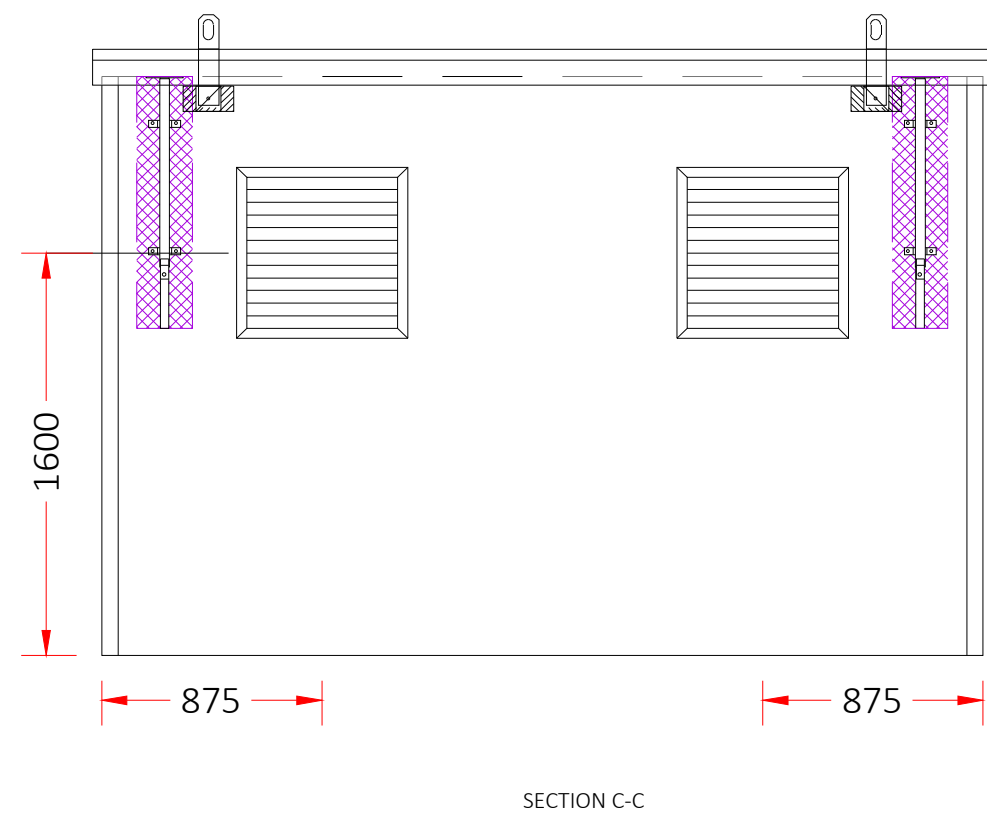
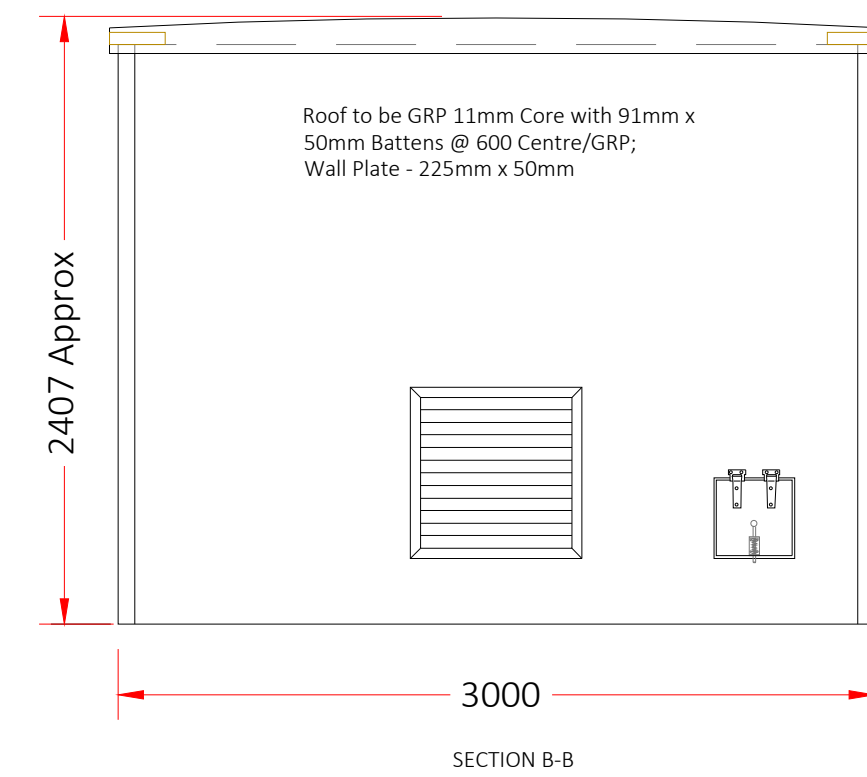
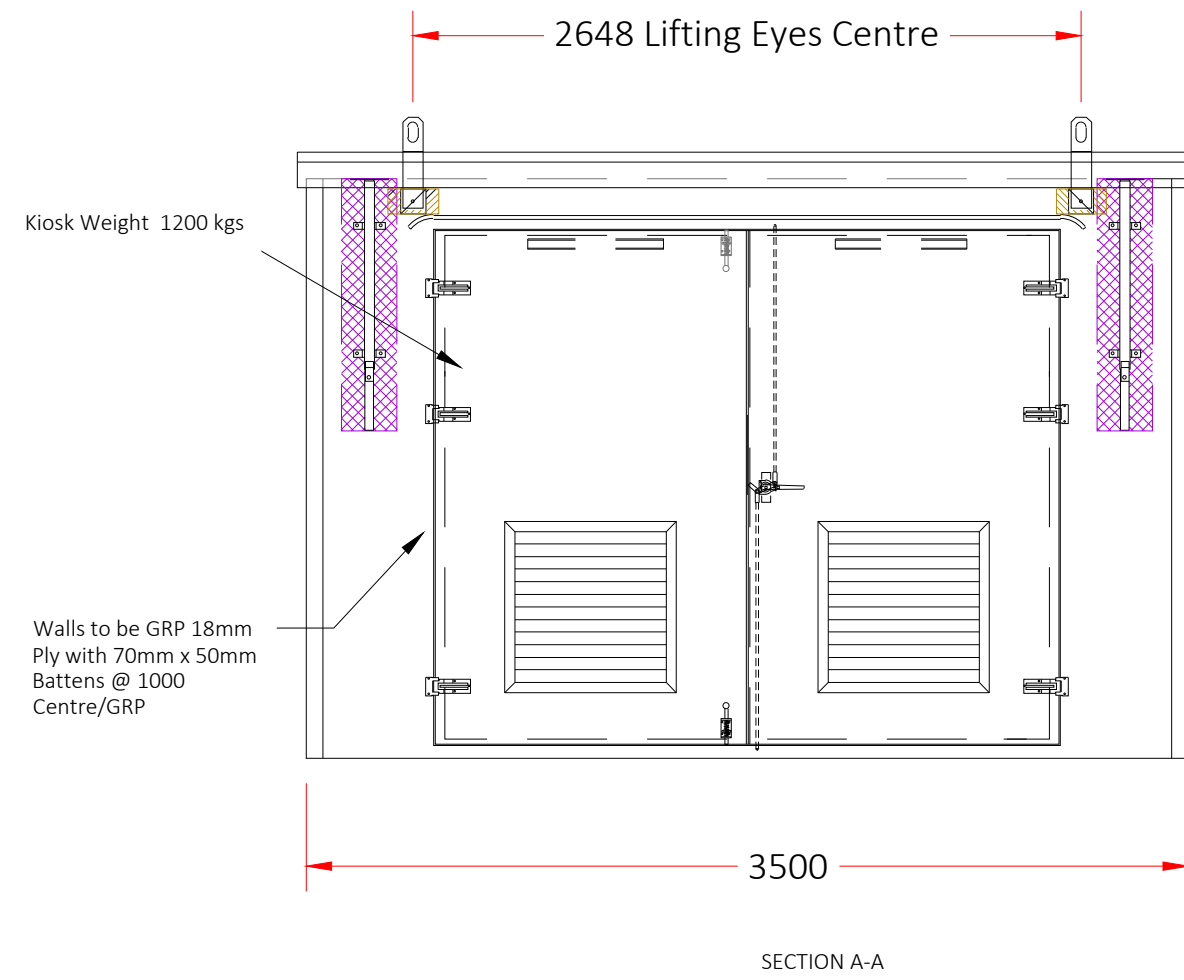


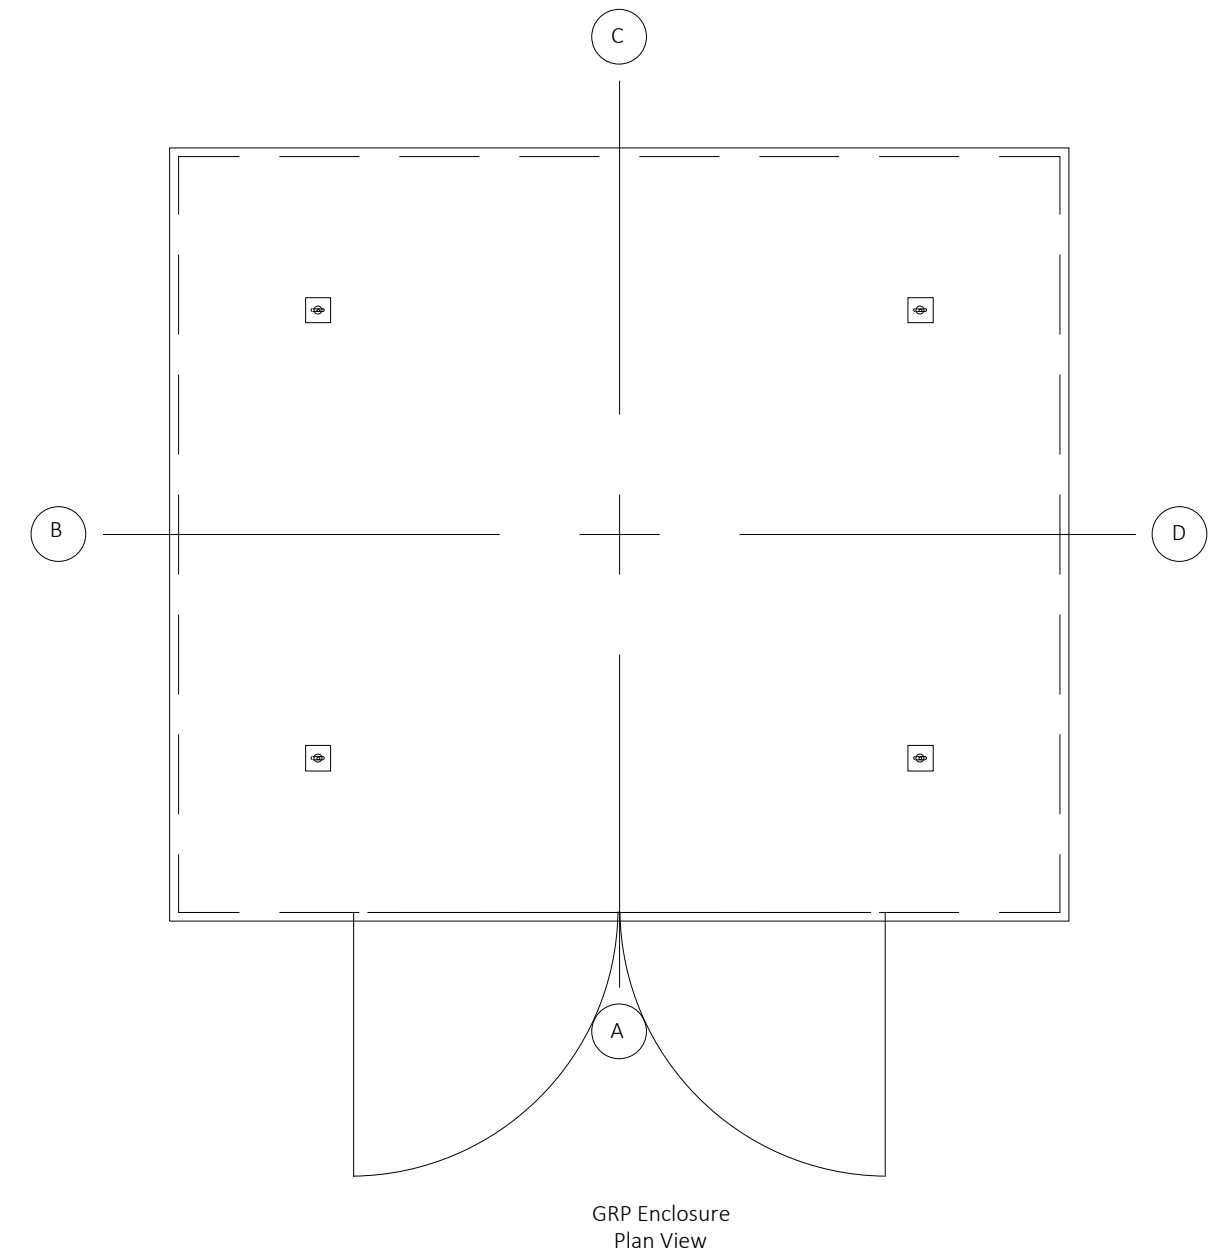

Notes:

00	-	FIRST DRAFT	ZUA	02-04-24
REV:	VO:	DESCRIPTION:	BY:	DATE:
DRAWING STATUS: DRAFT				
DRAWING FOR INFORMATION UNLESS SIGNED!				
PLANNING				

ENERGY 101
Engineering | Management | Consultancy

ICP ENERGY 101 21 DOWNSIDE AVE, SOUTHAMPTON SO19 7BU			
SITE: BEDHAMPTON 132kV BESS MEYRICK ROAD, HAVANT PO9 3HB			
OS REFERENCE: -			
ICP NO: SLP_No		DACI NO: 4402	
TITLE: AUXILIARY TRANSFORMER			
DRAWING NO: DACI-4402-E14		REVISION: 00	SCALE AT A1: 1:30
DATE: 02-04-24	DRAWN: ZUA	CHECKED: FA	APPROVED: