


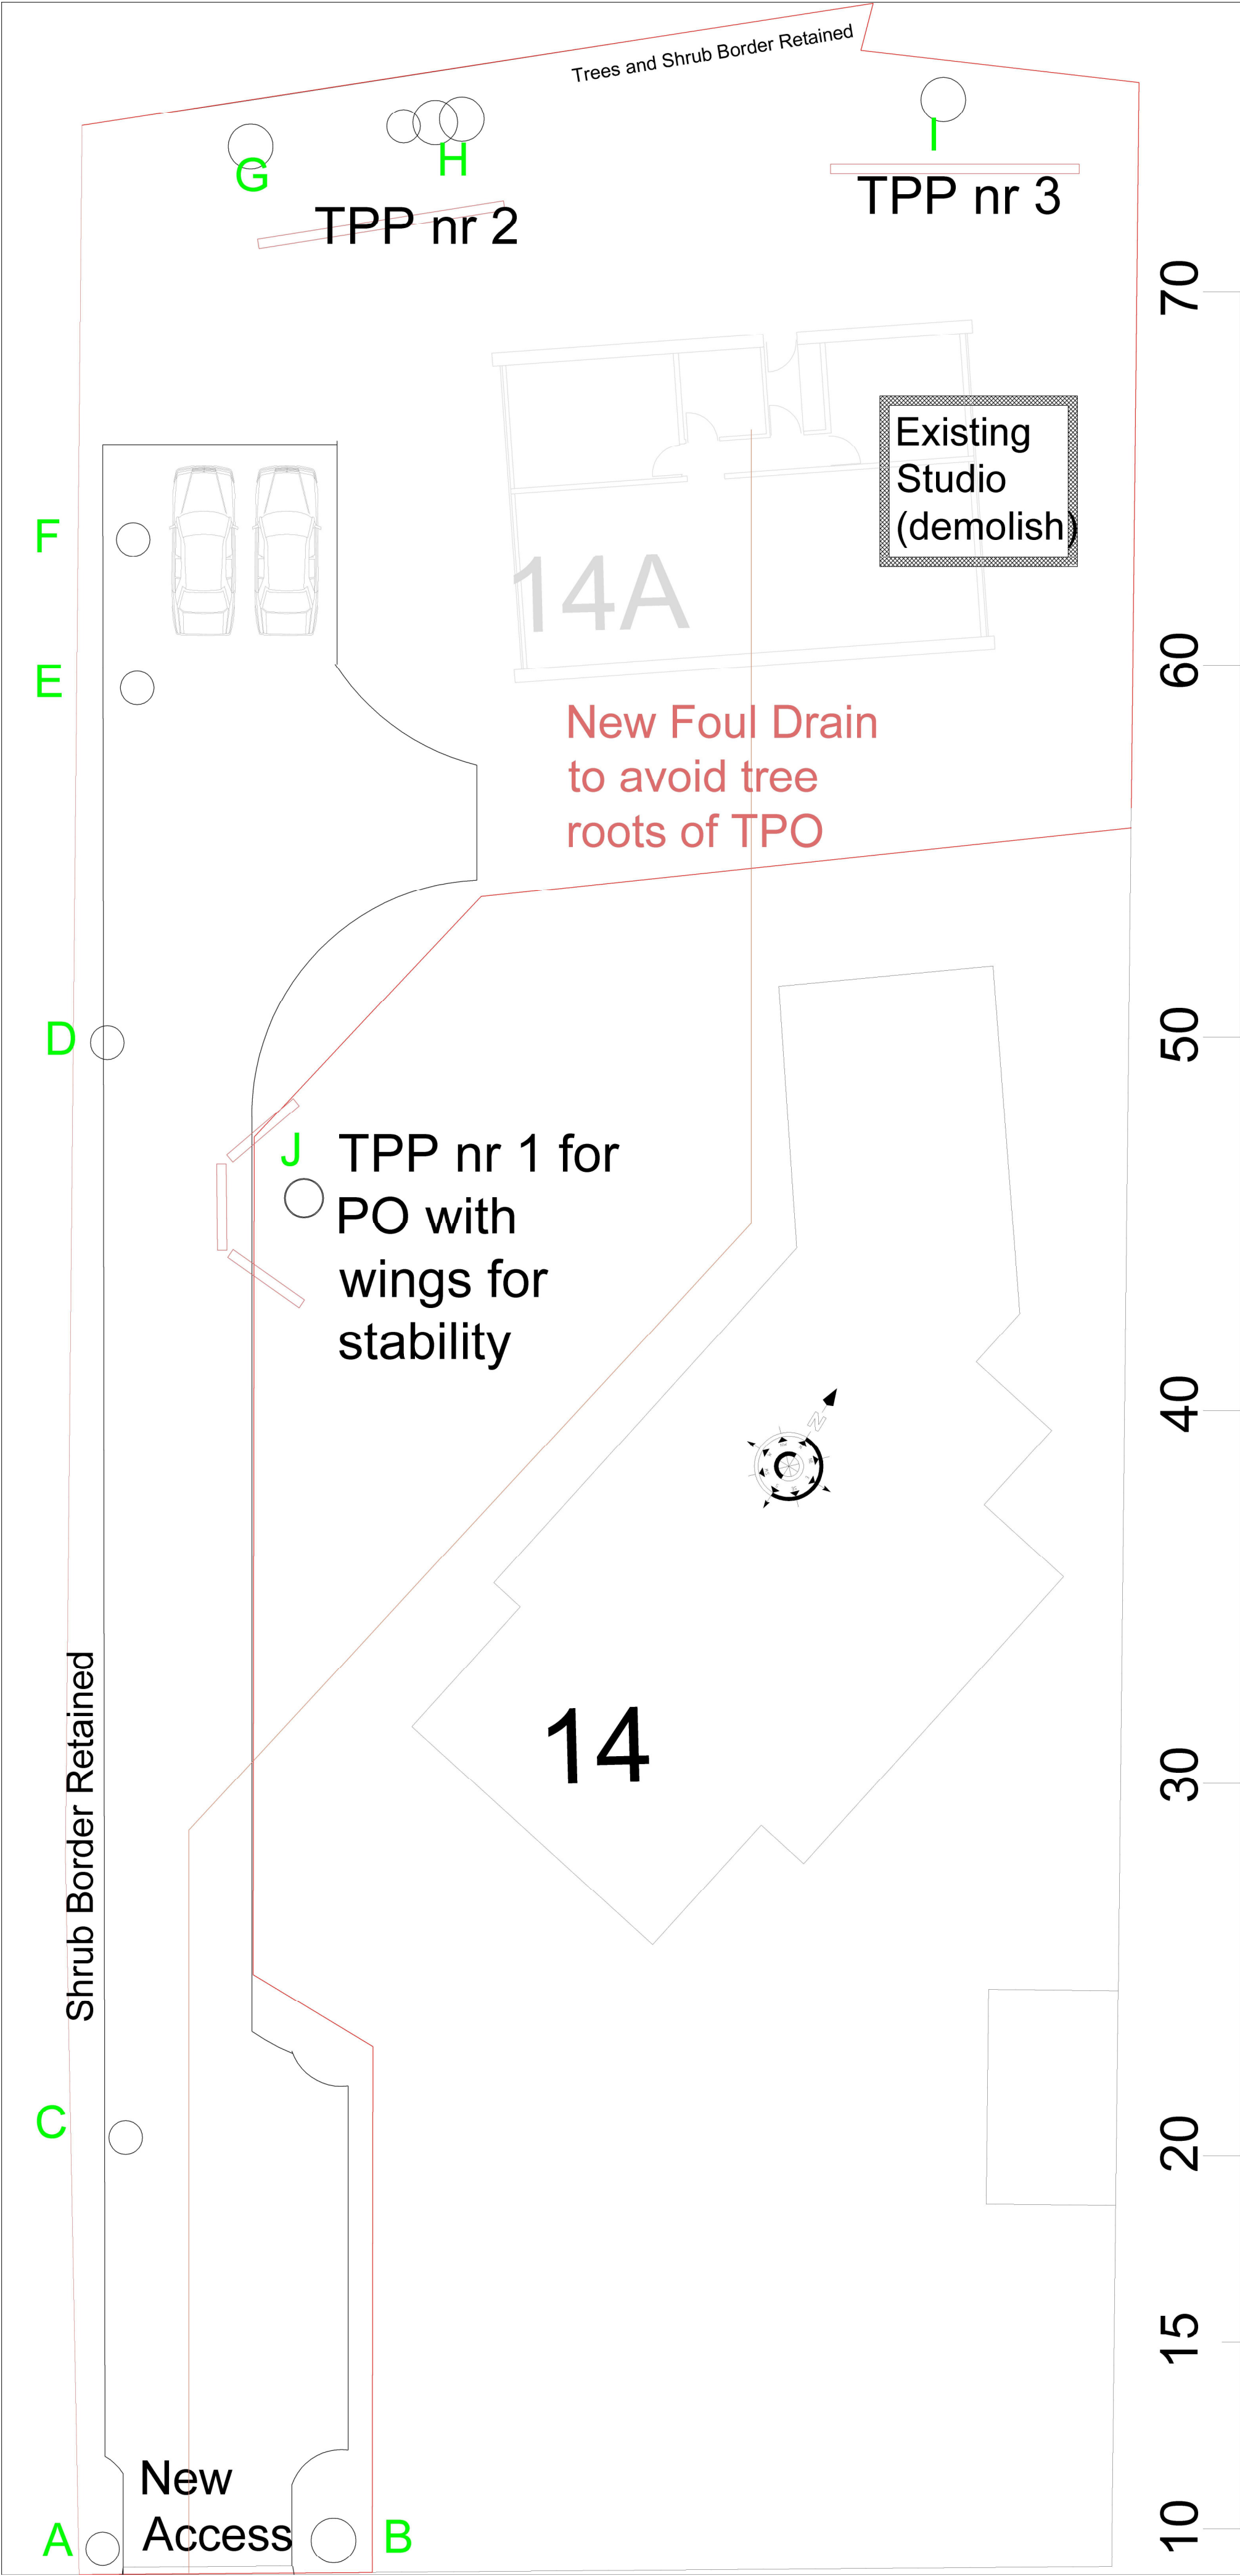

Ref:	Tree Species details:	Girth (mm)	RET
A	Chessnut	2500	
B	Chessnut	1500	
C	Holm Oak	2200	
D	Fir *	950	N
E	Cherry	950	
F	Fir	950	
G	English Oak	2100	
H	Oak **	2100 Each	
I	European Oak	3700	
J	TPO 1		
	As planing ref		

* Overgrown onto fence & leaning

** 3 vertical trunks 700 dia with 700 pitch

OUTLINE PLANNING

Proposed Construction of the single storey dwelling with separate new access on land of 14 St Catherine's Road

Dwg. Nr.: GSAL252509

DATE: March 2025

SCALE: 1:250@ A2

DRAWN BY:

CHECKED:

PROJECT: PROPOSED DEVELOPMENT AT 14 St CATHERINES ROAD, HAYLING ISLAND, HAMPSHIRE PO11 0HE

CLIENT: Mr Alan Capaldi-Tallon

TITLE: TREE SURVEY

Rev: Revision details:

A : TREE protections plans 1-3

Amended by: Date:

Gosport Surveying Associates Limited
Chartered Surveyors - Summer House
5 Rydal Road, Gosport, Hants, PO12 4ES
Tel: 07771 944 217 E-mail address: ada@GSAL.uk

GOSPORT SURVEYING ASSOCIATES

"COPYRIGHT ..
The copyright of this document lies with Gosport Surveying Associates Limited. No use or copying of this document, or part of this document, shall be permitted without prior written consent of Gosport Surveying Associates Limited, other than for the purpose of copying for contract documentation and for site use."

PLANNING