

ISO A1 594mm x 841mm
Project Management Initials: Designer: DW
Revision: C01
Checked: HR
Approved: JScott
Drawn: DW
Last saved by: RIDLERH(2024-03-13)
Filename: C:\pwworking\aecom_uk_2020\0452890\LANG-ACM-LS-F1A-DR-LA-011020



TREES: FRONTAGE 1A										
All standard tree to be double staked (as detail) and protected with a biodegradable tree guard (GreenTech Bio-earth tree shelter or equivalent).										
All trees to have bark mulch (either chipped if suitable from arisings of clearance or locally sourced bark chip mulch) to 75mm depth.										
CODE	Latin name	Common name	Form	Age / Condition	Girth	Height	Clear stem	Roots	Container	No.
AC	<i>Acer campestre</i>	Field Maple	Standard (Extra Heavy)	3x	16-18	400-450	min 200	RB	60cm	5
AP	<i>Acer pseudoplatanus</i>	Sycamore	Standard (Extra Heavy)	3x	16-18	450-625	min 200	RB		4
CA	<i>Corylus avellana</i>	Hazel	Feathered	2x		125-150		B		3
CM	<i>Crataegus monogyna</i>	Hawthorn	Feathered	2x		125-150		B		2
PO	<i>Populus x canescens</i>	Grey poplar	Standard	3x	16-18	min 450	min 200	RB		2
PT	<i>Populus tremula</i>	Aspen	Standard (Extra Heavy)	3x	16-18	400-450	min 200	RB	60cm	3
PA	<i>Prunus avium</i>	Wild Cherry	Standard (Extra Heavy)	3x	16-18	400-450	min 200	RB	60cm	2
PC	<i>Prunus cerasifera</i>	Cherry Plum	Standard	3x	16-18	min 450	min 200	RB		2
PP	<i>Prunus padus</i>	Bird Cherry	Standard	3x	16-18	min 450	min 200	RB		2
PS	<i>Prunus spinosa</i>	Blackthorn	Feathered	2x		125-150		B		3
QR	<i>Quercus robur</i>	Common Oak	Standard (Extra Heavy)	3x	16-18	400-450	min 200	RB	60cm	7

This drawing has been prepared for the use of AECOM's client. It may not be used, modified, reproduced or relied upon by third parties, except as agreed by AECOM or as required by law. AECOM accepts no responsibility, and denies any liability, whatsoever, to any party that uses or relies on this drawing without AECOM's express written consent. Do not scale this document. All measurements must be obtained from the stated dimensions.



PROJECT
Langstone Flood and Coastal Erosion Risk Management Scheme

CLIENT
HAVANT BOROUGH COUNCIL

CONSULTANT
AECOM
Midpoint, Alençon Link,
Basingstoke, Hampshire,
RG21 7PP
T:
www.aecom.com

- NOTES
- GENERAL NOTES
- THIS DOCUMENT IS TO BE READ IN CONJUNCTION WITH ALL OTHER RELEVANT DOCUMENTATION.
 - DO NOT SCALE FROM THIS DRAWING. USE ONLY PRINTED DIMENSIONS.
 - ALL DIMENSIONS IN MILLIMETRES. ALL CHAINAGES, LEVELS AND COORDINATES ARE IN METRES, UNLESS DEFINED OTHERWISE.
 - DEFENCE LENGTH/EXTENT SHOWN ARE APPROXIMATE. THE EXACT EXTENT OF THE TYPICAL CROSS SECTION IS TO BE CONFIRMED ON SITE WITH THE SUPERVISOR.
 - EXISTING PATH LEVELS VARIES ALONG DEFENCE LENGTH, AND BEACH LEVEL VARY SPATIALLY AND WITH TIME.
 - THIS DRAWING IS TO BE READ IN CONJUNCTION WITH DRM (LANG-ACM-ZZ-ZZ-RK-ZZ-000106) FOR ANY IDENTIFIED POTENTIAL RISKS.
 - ALSO REFER TO DRAWINGS:
FRONTAGE 1A DRAWINGS - #1101 TO #1103
SITE CLEARANCE PLAN - #011030
- DRAWING SPECIFIC NOTES:
- TREE LOCATIONS SUBJECT TO SITE CONDITIONS AND TO BE AGREED ON SITE.

- LEGEND
- MIX 1 - HEDGEROW SEED MIX
 - MIX 2 - STANDARD GENERAL PURPOSE MEADOW MIX
 - MIXED NATIVE SPECIES PLANTING
 - PROPOSED TREES
 - EXISTING TREES RETAINED
 - EXISTING VEGETATION RETAINED WHERE POSSIBLE
 - MACADAM SURFACING (to engineers details)
 - PROPOSED TIPTREE BENCH SEATING WITH MACADAM SURROUND and PCC EDGING
 - WESTLEIGH TIMBER SLATTED LITTER BIN
 - INTERPRETATION BOARD LOCATION DETAILS TBC
 - BAT BOX LOCATIONS: 3 NO. TYPE SCHWEGLER 3P; 3-4M MINIMUM OFF THE GROUND; SOUTH, EAST, WEST ORIENTATION

ISSUE/REVISION		
P01	21/11/23	100% Detailed Design
P02	08/02/24	100% Detailed Design
C01	08/02/24	Construction Issue
I/R	DATE	DESCRIPTION

ISSUE PURPOSE / SUITABILITY
Detail Design Authorised/Accepted

KEY PLAN



PROJECT NUMBER
60656877

SHEET TITLE
FRONTAGE 1A
LANDSCAPE LAYOUT

SHEET NUMBER
LANG-ACM-LS-F1A-DR-LA-011020



This drawing has been prepared for the use of ALCOOM is client. It may not be used, modified, reproduced or relied upon by third parties, except as agreed by ALCOOM or as required by law. ALCOOM accepts no responsibility, and denies any liability whatsoever, to any party that uses or relies on this drawing without ALCOOM's express written consent. Do not scale this document. All measurements must be obtained from the stated dimensions.

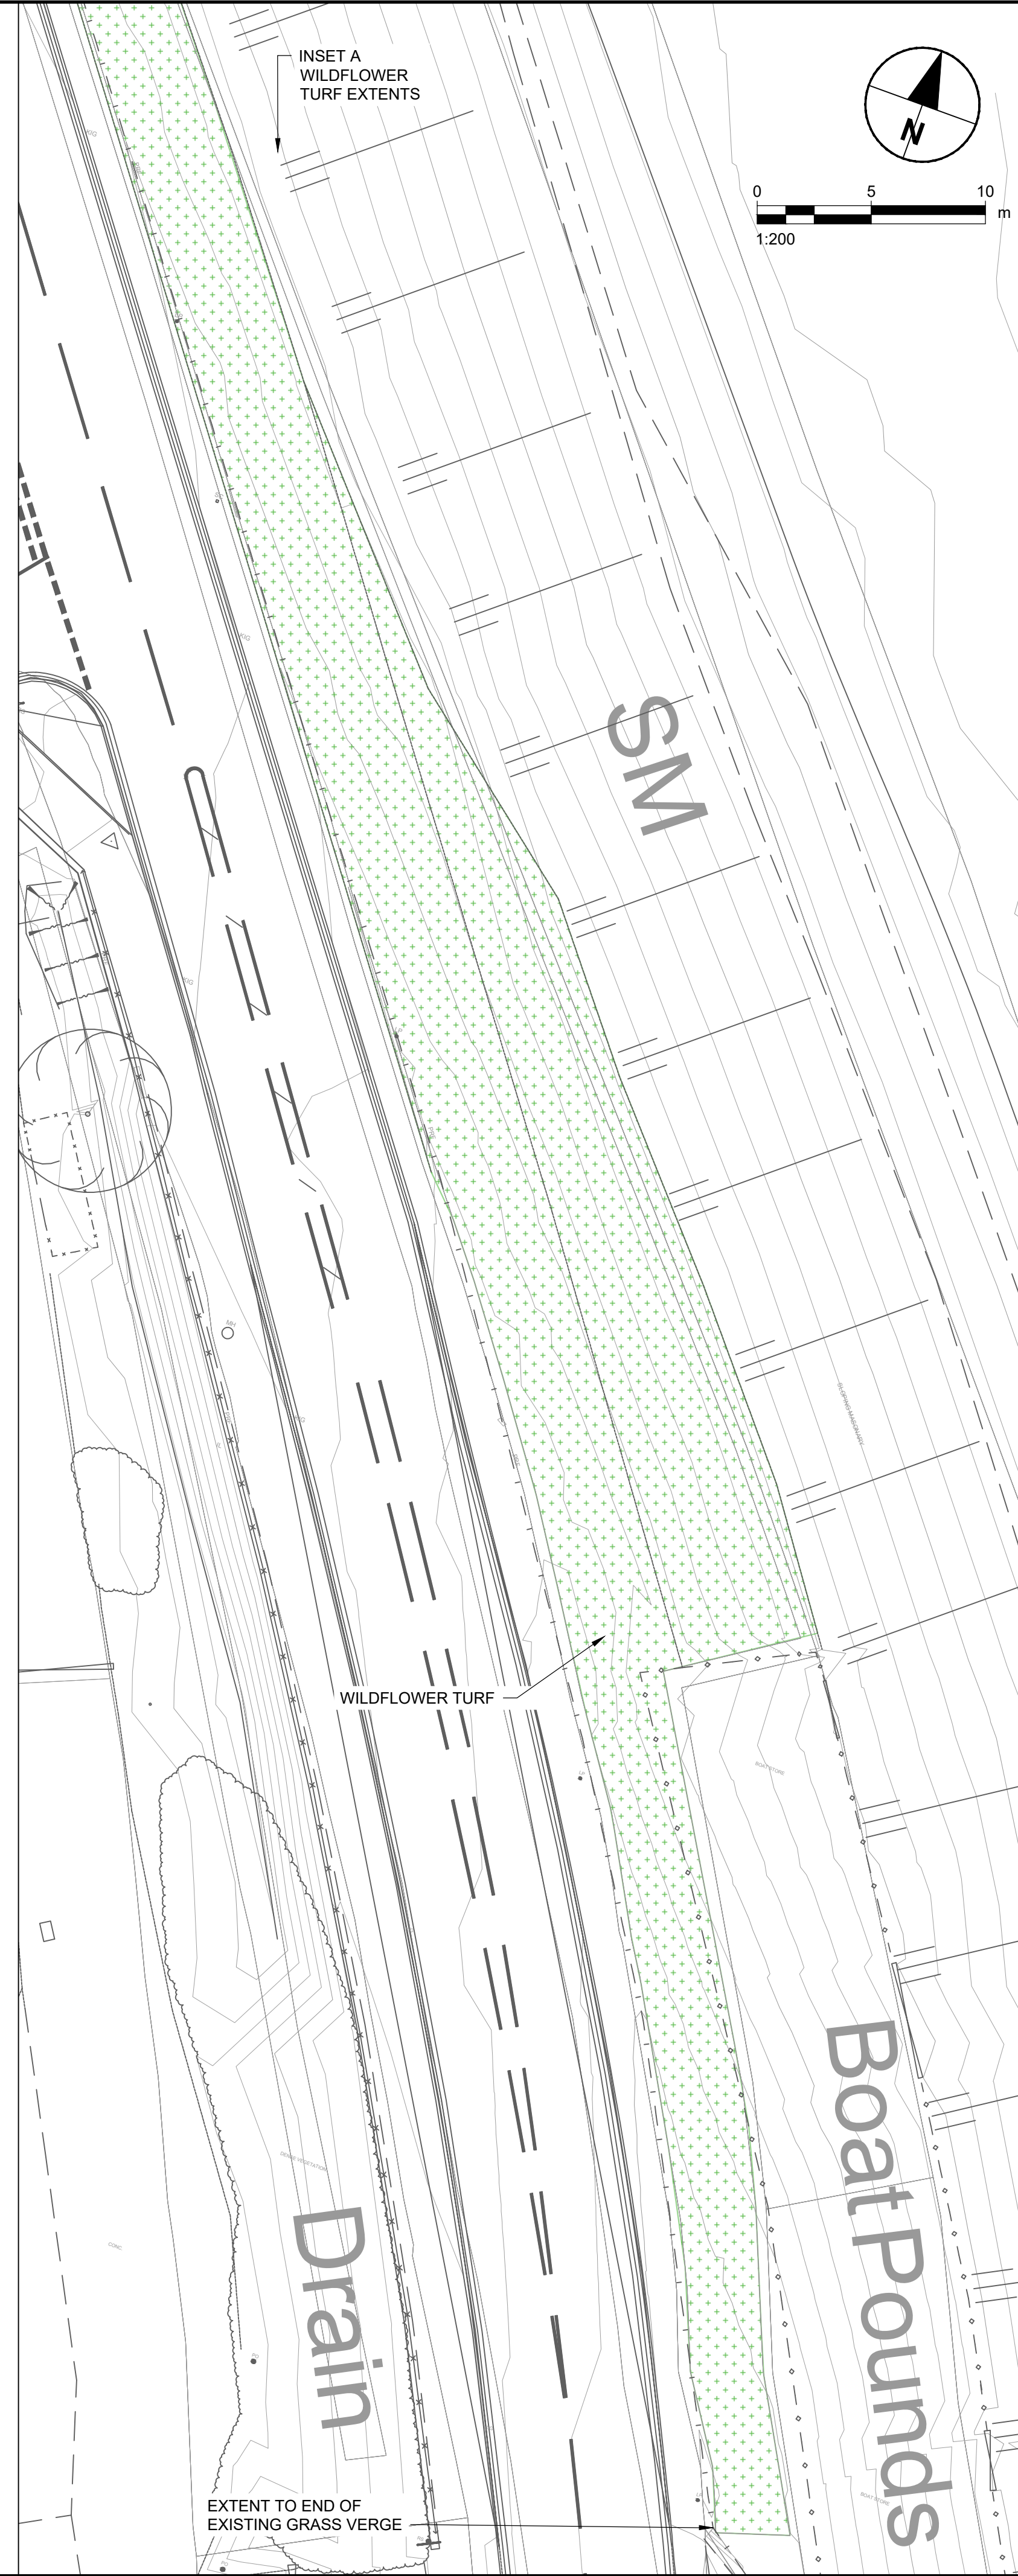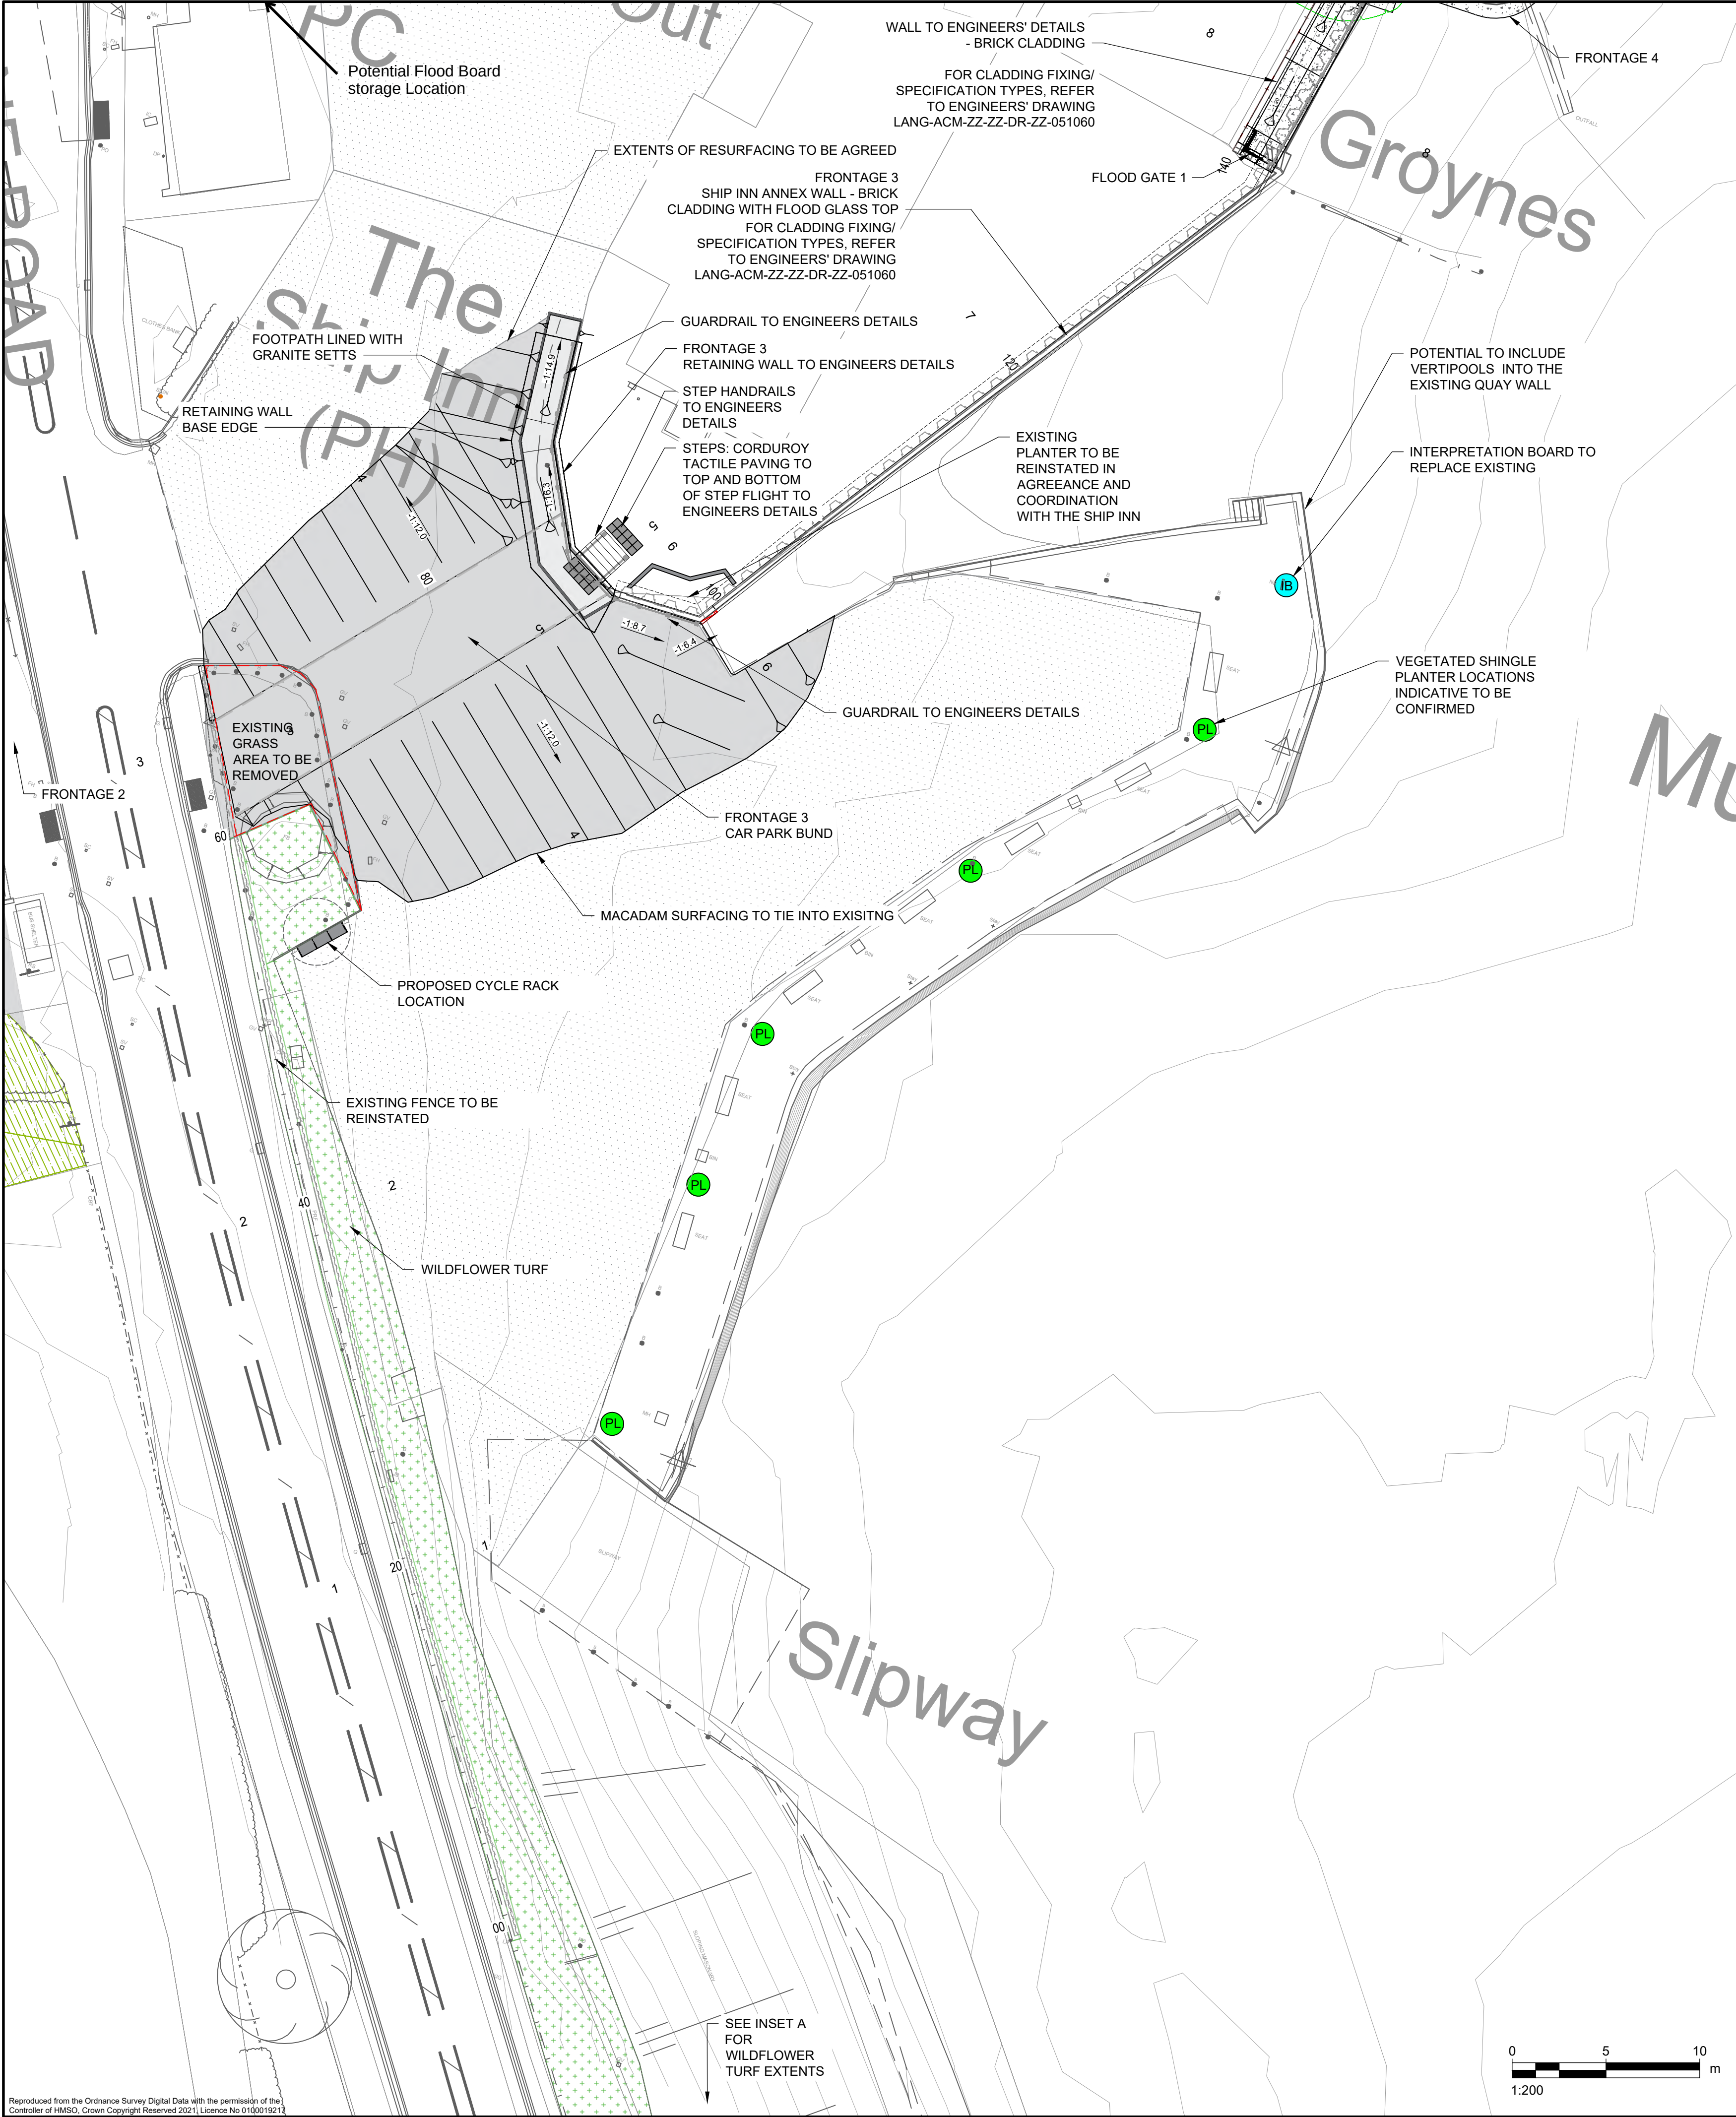

This drawing has been prepared for the use of AECOM's client. It may not be used, modified, reproduced or relied upon by third parties, except as agreed by AECOM or as required by law. AECOM accepts no responsibility, and denies any liability, whatsoever, to any party that uses or relies on this drawing without AECOM's express written consent. Do not scale this document. All measurements must be obtained from the stated dimensions.

AECOM

PROJECT

Langstone Flood and Coastal Erosion Risk Management Scheme

CLIENT

HAVANT BOROUGH COUNCIL

CONSULTANT

AECOM
Midpoint, Alençon Link,
Basingstoke, Hampshire,
RG21 7PP
T:
www.aecom.com

NOTES

GENERAL NOTES

- THIS DOCUMENT IS TO BE READ IN CONJUNCTION WITH ALL OTHER RELEVANT DOCUMENTATION.
- DO NOT SCALE FROM THIS DRAWING. USE ONLY PRINTED DIMENSIONS.
- ALL DIMENSIONS IN MILLIMETRES. ALL CHAINAGES, LEVELS AND COORDINATES ARE IN METRES, UNLESS DEFINED OTHERWISE.
- DEFENCE LENGTH/EXTENT SHOWN ARE APPROXIMATE. THE EXACT EXTENT OF THE TYPICAL CROSS SECTION IS TO BE CONFIRMED ON SITE WITH THE SUPERVISOR.
- EXISTING PATH LEVELS VARIES ALONG DEFENCE LENGTH, AND BEACH LEVEL VARY SPATIALLY AND WITH TIME.
- THIS DRAWING IS TO BE READ IN CONJUNCTION WITH DRM (LANG-ACM-ZZ-ZZ-RK-ZZ-000106) FOR ANY IDENTIFIED POTENTIAL RISKS.
- ALSO REFER TO DRAWINGS: FRONTAGE 1A DRAWINGS - ##1301 TO ##1306 SITE CLEARANCE PLAN - #011032
- DRAWING SPECIFIC NOTES:
- TREE LOCATIONS SUBJECT TO SITE CONDITIONS AND TO BE AGREED ON SITE.

LEGEND

WILDFLOWER TURF

MACADAM SURFACING (to engineers details)

GRANITE SETTS AS DEMARCATION TO PATHWAY OF THE SHIP INN CAR PARK (to engineers details)

4 NO. STAINLESS STEEL CYCLE STANDS

OPPORTUNITY TO RESURFACE MACADAM CAR PARK (subject to agreement and funding TBC)

INTERPRETATION BOARD LOCATION DETAILS TBC

PROPOSED VEGETATED SHINGLE PLANTER LOCATIONS

EXTENTS OF VEGETATION REMOVAL

ISSUE/REVISION

P01	21/11/23	100% Detailed Design
P02	08/02/24	Updated to review comments
P03	26/02/24	100% Detailed Design
C01	26/02/24	Construction Issue
I/R	DATE	DESCRIPTION

ISSUE PURPOSE / SUITABILITY

Detail Design Authorised/Accepted

KEY PLAN

PROJECT NUMBER


60656877

SHEET TITLE

FRONTAGE 3 LANDSCAPE LAYOUT

SHEET NUMBER

LANG-ACM-LS-F3-DR-LA-011022

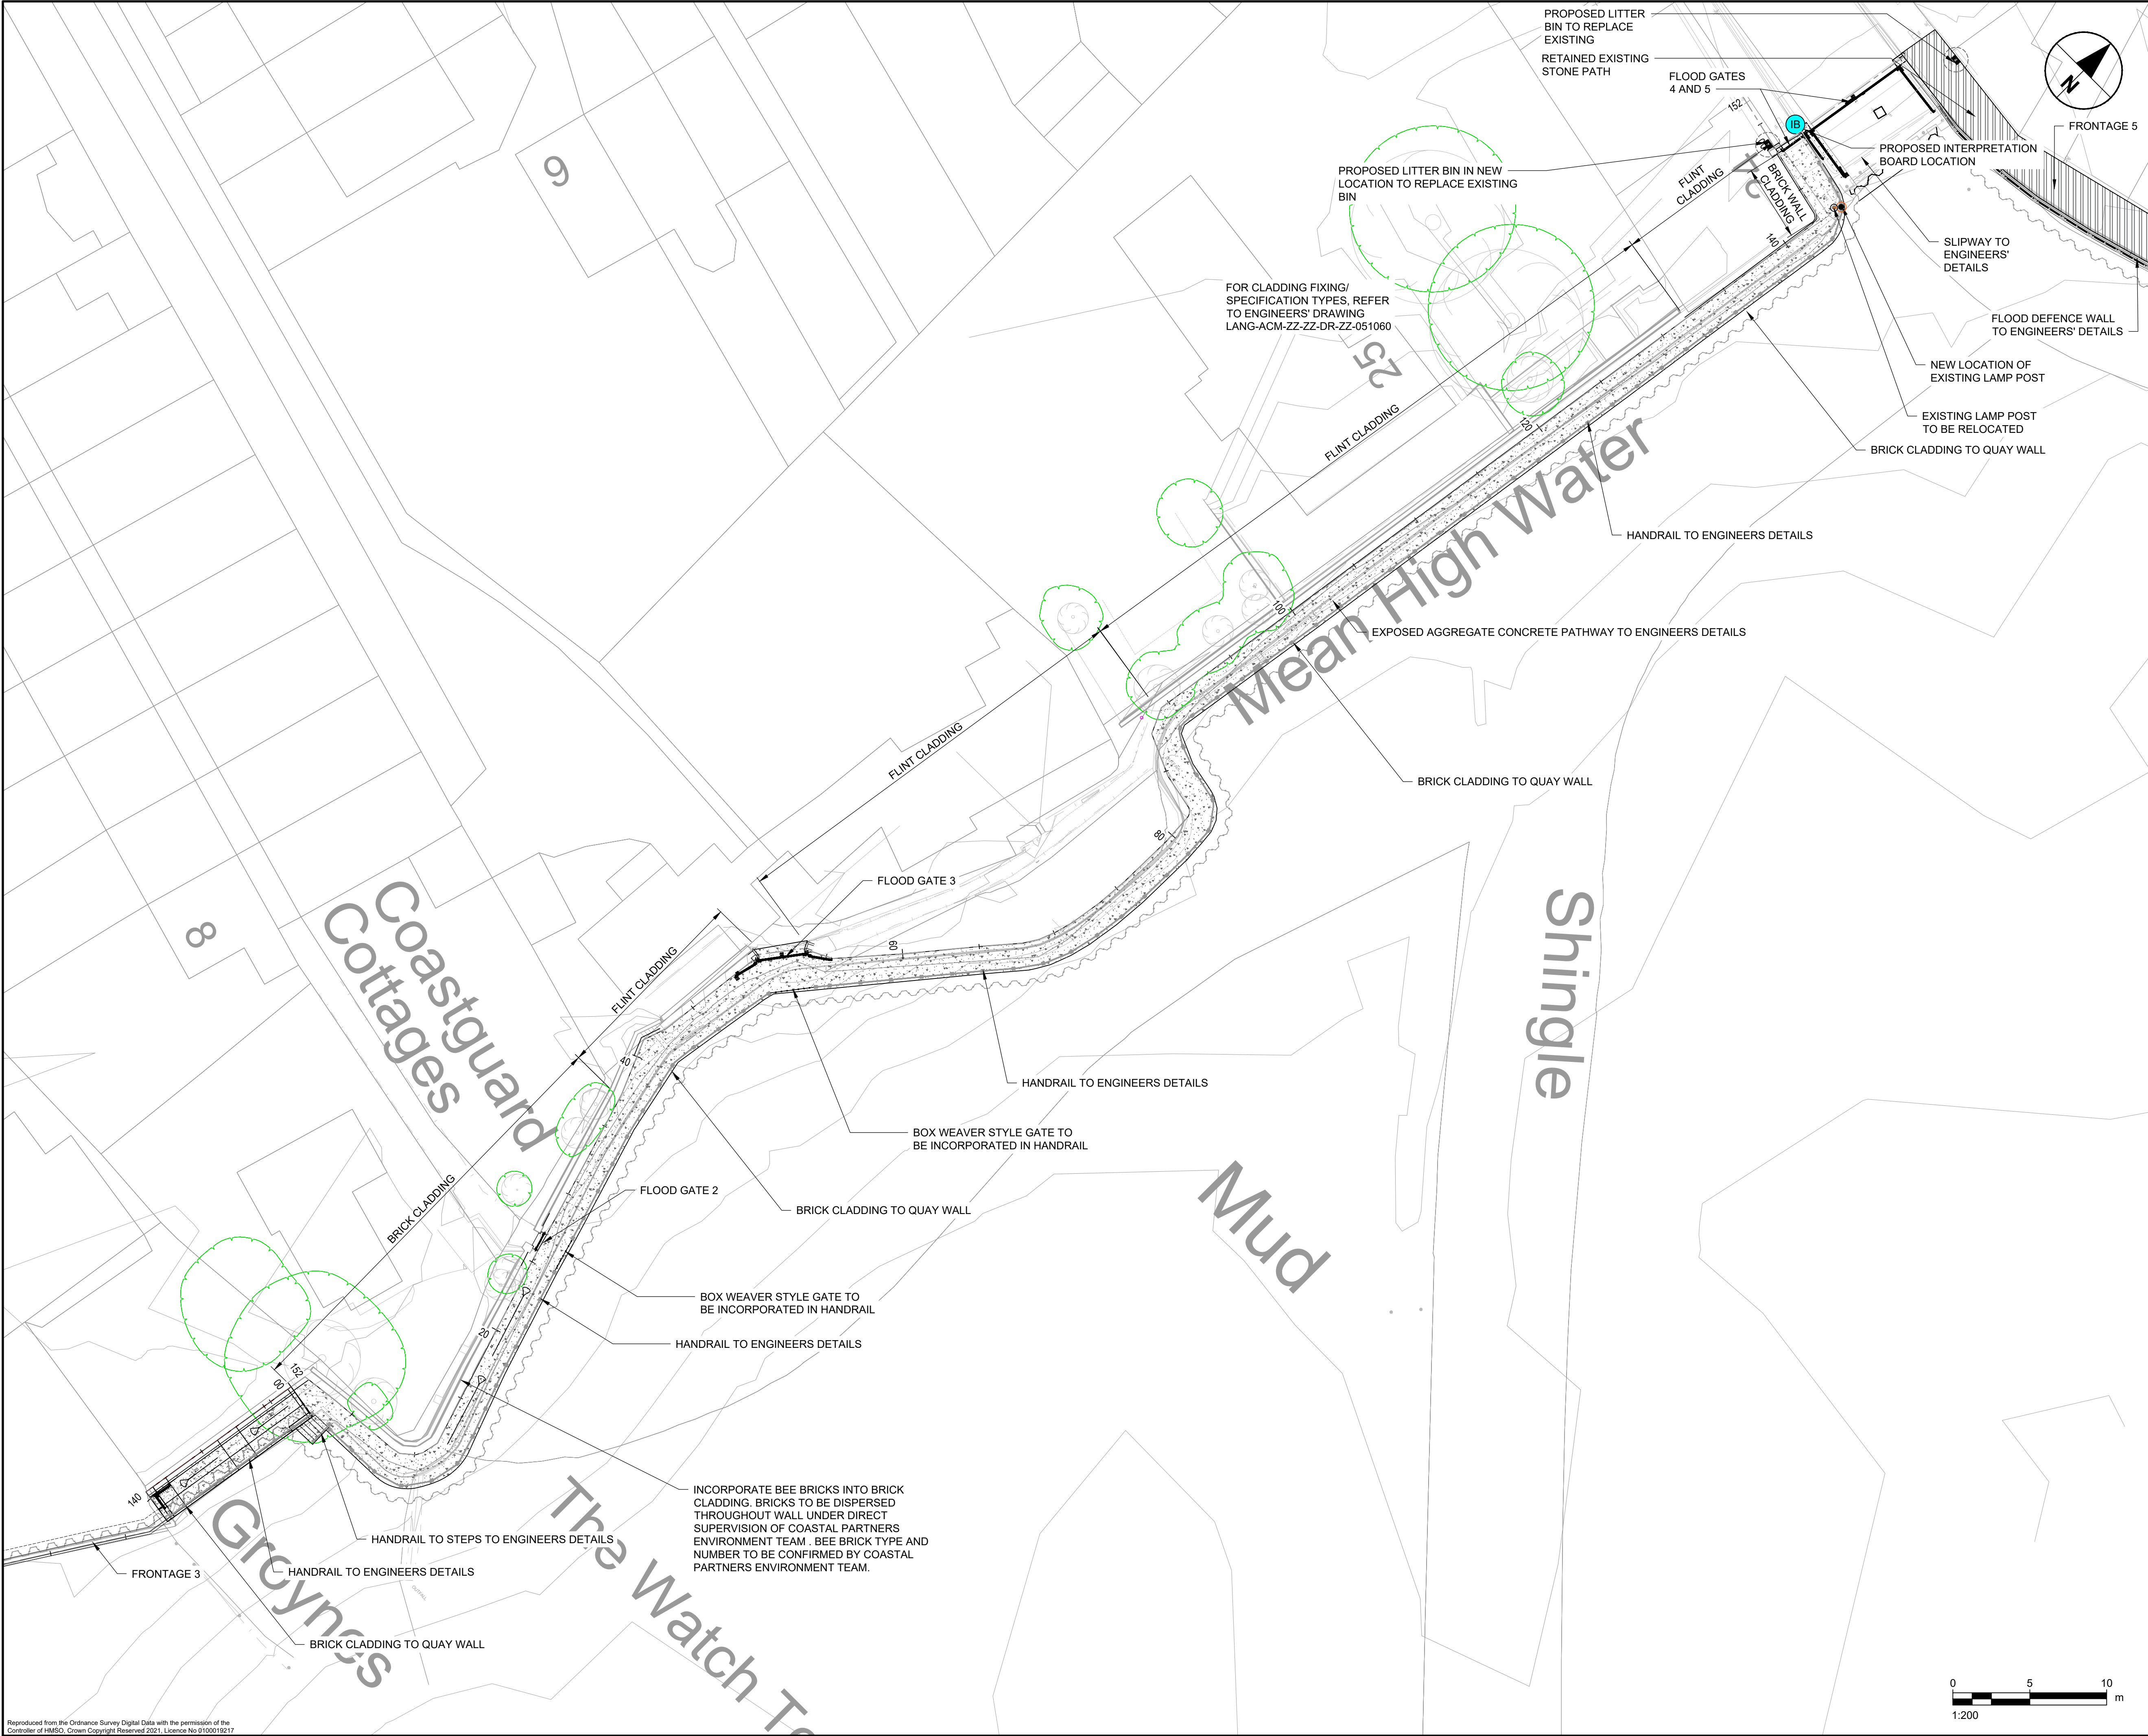

This drawing has been prepared for the use of AECOM's client. It may not be used, modified, reproduced or relied upon by third parties, except as agreed by AECOM or as required by law. AECOM accepts no responsibility, and denies any liability, whatsoever, to any party that uses or relies on this drawing without AECOM's express written consent. Do not scale this document. All measurements must be obtained from the stated dimensions.



PROJECT

Langstone Flood and Coastal Erosion Risk Management Scheme

CLIENT

HAVANT BOROUGH COUNCIL

CONSULTANT

AECOM
Midpoint, Alençon Link,
Basingstoke, Hampshire,
RG21 7PP
T:
www.aecom.com

NOTES

- GENERAL NOTES
1. THIS DOCUMENT IS TO BE READ IN CONJUNCTION WITH ALL OTHER RELEVANT DOCUMENTATION.
 2. DO NOT SCALE FROM THIS DRAWING. USE ONLY PRINTED DIMENSIONS.
 3. ALL DIMENSIONS IN MILLIMETRES. ALL CHAINAGES, LEVELS AND COORDINATES ARE IN METRES, UNLESS DEFINED OTHERWISE.
 4. DEFENCE LENGTH/EXTENT SHOWN ARE APPROXIMATE. THE EXACT EXTENT OF THE TYPICAL CROSS SECTION IS TO BE CONFIRMED ON SITE WITH THE SUPERVISOR.
 5. EXISTING PATH LEVELS VARIES ALONG DEFENCE LENGTH, AND BEACH LEVEL VARY SPATIALLY AND WITH TIME.
 6. THIS DRAWING IS TO BE READ IN CONJUNCTION WITH DRM (LANG-ACM-ZZ-ZZ-RK-ZZ-000106) FOR ANY IDENTIFIED POTENTIAL RISKS.
 7. ALSO REFER TO DRAWINGS:
FRONTAGE 1A DRAWINGS - ##1401 TO ##1412
SITE CLEARANCE PLAN - #011033

DRAWING SPECIFIC NOTES:
8. TREE LOCATIONS SUBJECT TO SITE CONDITIONS AND TO BE AGREED ON SITE.

LEGEND

- EXPOSED AGGREGATE CONCRETE (to engineers details)
- WESTLEIGH TIMBER SLATTED LITTER BIN
- EXISTING TREES RETAINED
- INTERPRETATION BOARD LOCATION DETAILS TBC
- RETAINED EXISTING STONE PATH (FRONTAGE 5)

ISSUE/REVISION

P01	21/11/23	100% Detailed Design
P02	08/02/24	100% Detailed Design
C01	08/02/24	Construction Issue
P03	30/01/25	Green Cottage Update
C02	30/01/25	Green Cottage Update
I/R	DATE	DESCRIPTION

ISSUE PURPOSE / SUITABILITY

Detail Design Authorised/Accepted

KEY PLAN

PROJECT NUMBER

60656877

SHEET TITLE

FRONTAGE 4
LANDSCAPE LAYOUT

SHEET NUMBER

LANG-ACM-LS-F4-DR-LA-011023

