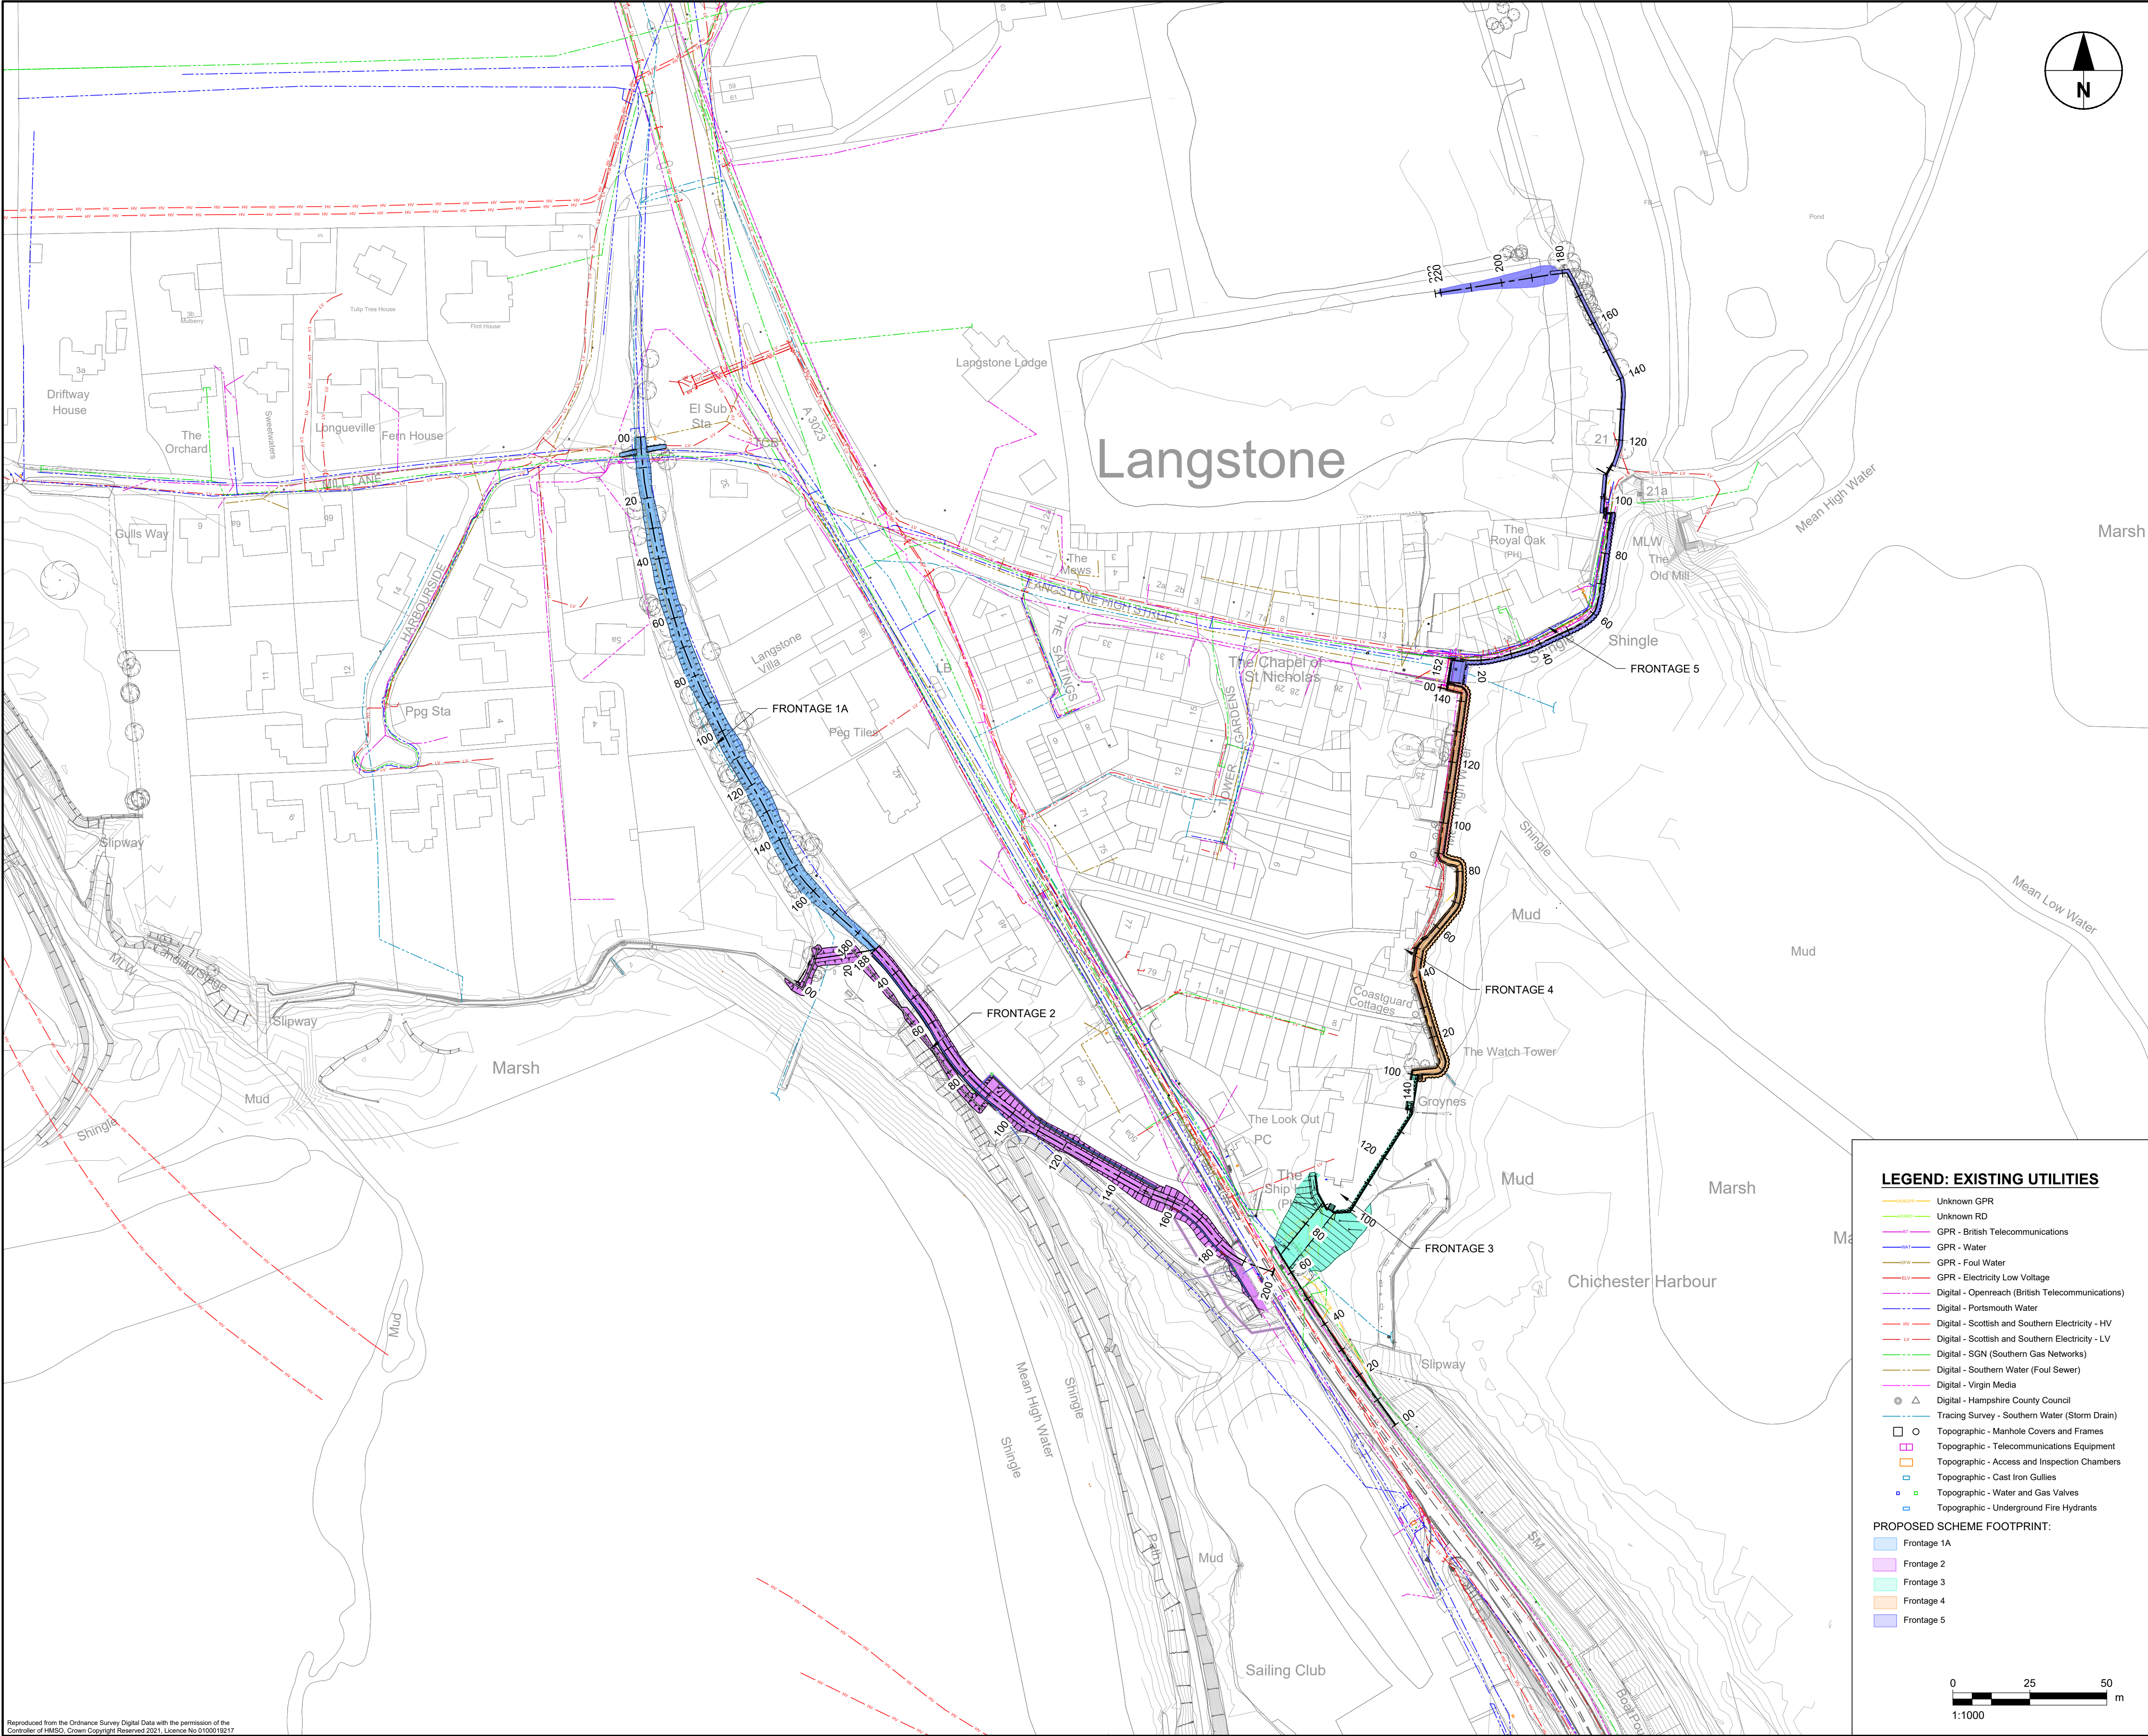


**LEGEND: EXISTING UTILITIES**

Unknown GPR

Unknown RD

GPR - British Telecommunications

GPR - Water

GPR - Foul Water

GPR - Electricity Low Voltage

Digital - Openreach (British Telecommunications)

Digital - Portsmouth Water

Digital - Scottish and Southern Electricity - HV

Digital - Scottish and Southern Electricity - LV

Digital - SGN (Southern Gas Networks)

Digital - Southern Water (Foul Sewer)

Digital - Virgin Media

Digital - Hampshire County Council

Tracing Survey - Southern Water (Storm Drain)

Topographic - Manhole Covers and Frames

Topographic - Telecommunications Equipment

Topographic - Access and Inspection Chambers

Topographic - Cast Iron Gullies

Topographic - Water and Gas Valves

Topographic - Underground Fire Hydrants

**PROPOSED SCHEME FOOTPRINT:**

Frontage 1A

Frontage 2

Frontage 3

Frontage 4

Frontage 5

02550

1:1000

m

**AECOM**

**PROJECT**

Langstone Flood and Coastal Erosion Risk Management Scheme

**CLIENT**

HAVANT BOROUGH COUNCIL

**CONSULTANT**

Midpoint, Alençon Link,  
Basingstoke, Hampshire,  
RG21 7PP  
T:  
www.aecom.com

**NOTES**

GENERAL NOTES

1. THIS DOCUMENT IS TO BE READ IN CONJUNCTION WITH ALL OTHER RELEVANT DOCUMENTATION.

2. DO NOT SCALE FROM THIS DRAWING. USE ONLY PRINTED DIMENSIONS.

3. ALL DIMENSIONS IN MILLIMETRES. ALL CHAINAGES, LEVELS AND COORDINATES ARE IN METRES, UNLESS DEFINED OTHERWISE.

4. DEFENCE LENGTH/EXTENT SHOWN ARE APPROXIMATE. THE EXACT EXTENT OF THE TYPICAL CROSS SECTION IS TO BE CONFIRMED ON SITE WITH THE SUPERVISOR.

5. EXISTING PATH LEVELS VARIES ALONG DEFENCE LENGTH, AND BEACH LEVEL VARY SPATIALLY AND WITH TIME.

6. THIS DRAWING IS TO BE READ IN CONJUNCTION WITH DRM (LANG-ACM-ZZ-ZZ-RK-ZZ-000106) FOR ANY IDENTIFIED POTENTIAL RISKS.

7. ALSO REFER TO DRAWINGS: ALL SCHEME DRAWINGS.

DRAWING SPECIFIC NOTE

8. DEFENCE ALIGNMENT DRAWN USING A COMBINATION OF TOPOGRAPHICAL SURVEY DATA PROVIDED BY COASTAL PARTNERS.

9. IDENTIFY ALL EXISTING DRAINAGE ACROSS FLOOD DEFENCE ALIGNMENT AND MAINTAIN OR PROVIDE FLAP VALVES TO ENSURE DRAINAGE IS MAINTAINED.

10. REFER TO DEFENCE TYPICAL CROSS SECTIONS FOR DETAILS

11. EXISTING SERVICES ARE INDICATIVE ONLY AND EXACT POSITIONS AND DEPTHS MUST BE CONFIRMED ON SITE BY CONTRACTOR.

**ISSUE/REVISION**

| ISSUE/REVISION | DATE     | DESCRIPTION          |
|----------------|----------|----------------------|
| P01            | 21/11/23 | 100% Detailed Design |
| P02            | 08/02/24 | 100% Detailed Design |
| C01            | 08/02/24 | Construction Issue   |
| P03            | 28/01/25 |                      |
| C02            | 28/01/25 | FOR PLANNING         |
| I/R            | DATE     | DESCRIPTION          |

**ISSUE PURPOSE / SUITABILITY**

Detail Design Authorised/Accepted

**KEY PLAN**

**PROJECT NUMBER**

60656877

**SHEET TITLE**

SERVICES PLAN

**SHEET NUMBER**

LANG-ACM-UT-ZZ-DR-UT-011002

Reproduced from the Ordnance Survey Digital Data with the permission of the Controller of HMSO. Crown Copyright Reserved 2021. Licence No 0100019217