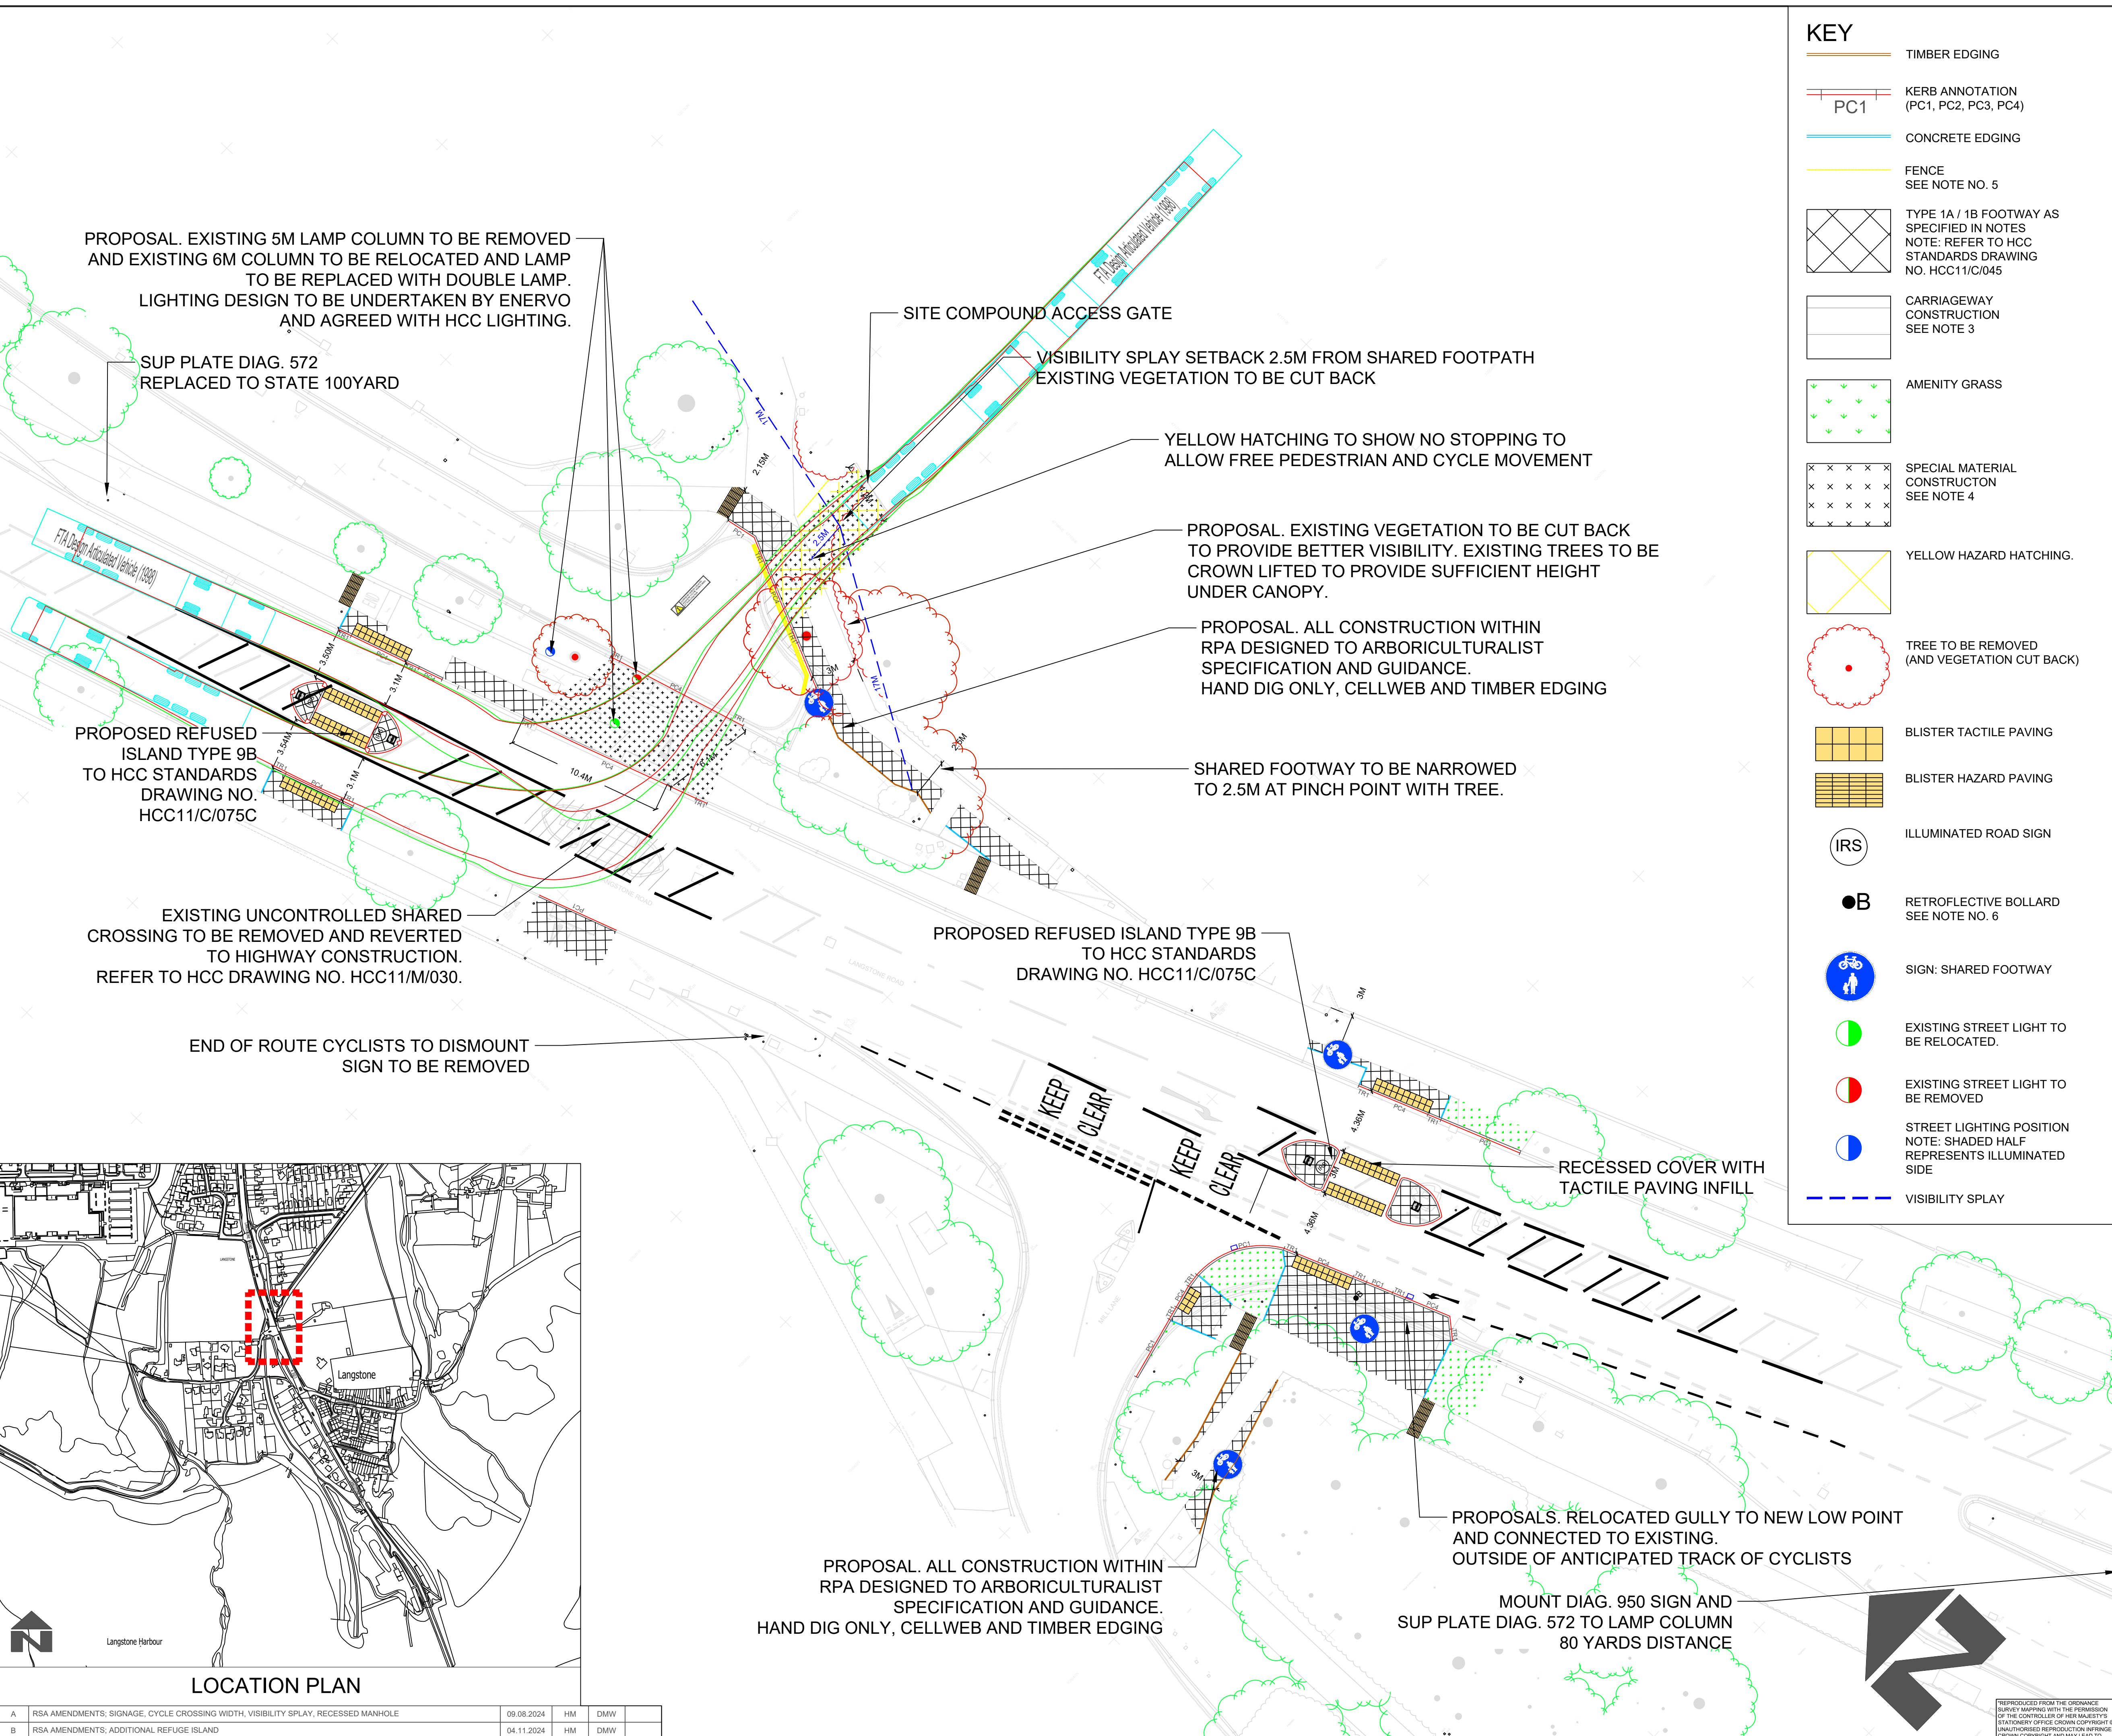


FILE LOCATION: H:\Engineering\CELT Projects\Langstone\Drawings\ACAD\Current\2024_22_Coastal Partners\Langstone Road Access.dwg



KEY

TIMBER EDGING

KERB ANNOTATION
(PC1, PC2, PC3, PC4)

CONCRETE EDGING

FENCE
SEE NOTE NO. 5

TYPE 1A / 1B FOOTWAY AS
SPECIFIED IN NOTES
NOTE: REFER TO HCC
STANDARDS DRAWING
NO. HCC11/C/045

CARRIAGEWAY
CONSTRUCTION
SEE NOTE 3

AMENITY GRASS

SPECIAL MATERIAL
CONSTRUCTION
SEE NOTE 4

YELLOW HAZARD HATCHING.

TREE TO BE REMOVED
(AND VEGETATION CUT BACK)

BLISTER TACTILE PAVING

BLISTER HAZARD PAVING

ILLUMINATED ROAD SIGN

RETROREFLECTIVE BOLLARD
SEE NOTE NO. 6

SIGN: SHARED FOOTWAY

EXISTING STREET LIGHT TO
BE RELOCATED.

EXISTING STREET LIGHT TO
BE REMOVED

STREET LIGHTING POSITION
NOTE: SHADED HALF
REPRESENTS ILLUMINATED
SIDE

VISIBILITY SPLAY

NOTES:

1. ALL DIMENSION IN METERS UNLESS OTHERWISE STATED.

2. FOOTWAY TYPE1A / 1B DRAWING CAN BE FOUND ON HCC WEBSITE. SEE DRAWING NO. HCC11/C/045C.

3. CARRIAGEWAY CONSTRUCTION TO BE TO HCC STANDARDS; SEE DRAWING NO. HCC11/M/030.

4. CONCRETE VEHICLE CROSSING: 300MM TYPE1 (CRUSHED LIMESTONE) SUB BASE AND 400MM CONCRETE SURFACE COURSE. YELLOW HAZARD HATCHING.

5. WOODEN POST AND RAIL FENCING TO BE 1.2M HIGH

6. BOLLARDS TO BE INSTALLED AS PER HCC STANDARDS. DRAWING NO. HCC11/C/135

SAFETY, HEALTH AND ENVIRONMENT INFORMATION

Hazards and risks normally associated with the works detailed on this drawing are not specifically noted. To be considered at detailed design stage.

SPECIAL CONSIDERATIONS AND POTENTIAL RISK/HAZARDS SHOWN THUS

FURTHER INFORMATION CONTAINED IN RISK REGISTER WITHIN CONTRACT

Havant

BOROUGH COUNCIL

Public Service Plaza
Civic Centre Road
Havant, Hampshire PO9 2AX
Telephone: 023 9244 6019
Email: celt@havant.gov.uk
Internet: www.havant.gov.uk

CELT

Civil Engineering
& Landscape Team

CLIENT

Coastal Partners

SCHEME

LANGSTONE COASTAL DEFENCE SCHEME
COMPOUND ACCESS

DRAWING TITLE

COMPOUND ACCESS
GENERAL ARRANGEMENT

SCALE @ A1

1:200

DESIGNED/DRAWN

HM

CHECKED

SM

APPROVED

SW

ORIGINAL SIZE

A1

DATE

27/06/24

DATE

27/06/24

DATE

08/07/24

DRAWING NUMBER

SERIES TOTAL

CLIENT NUMBER

HBC 2024_22

ORIGINATOR

PL

PROJECT NR

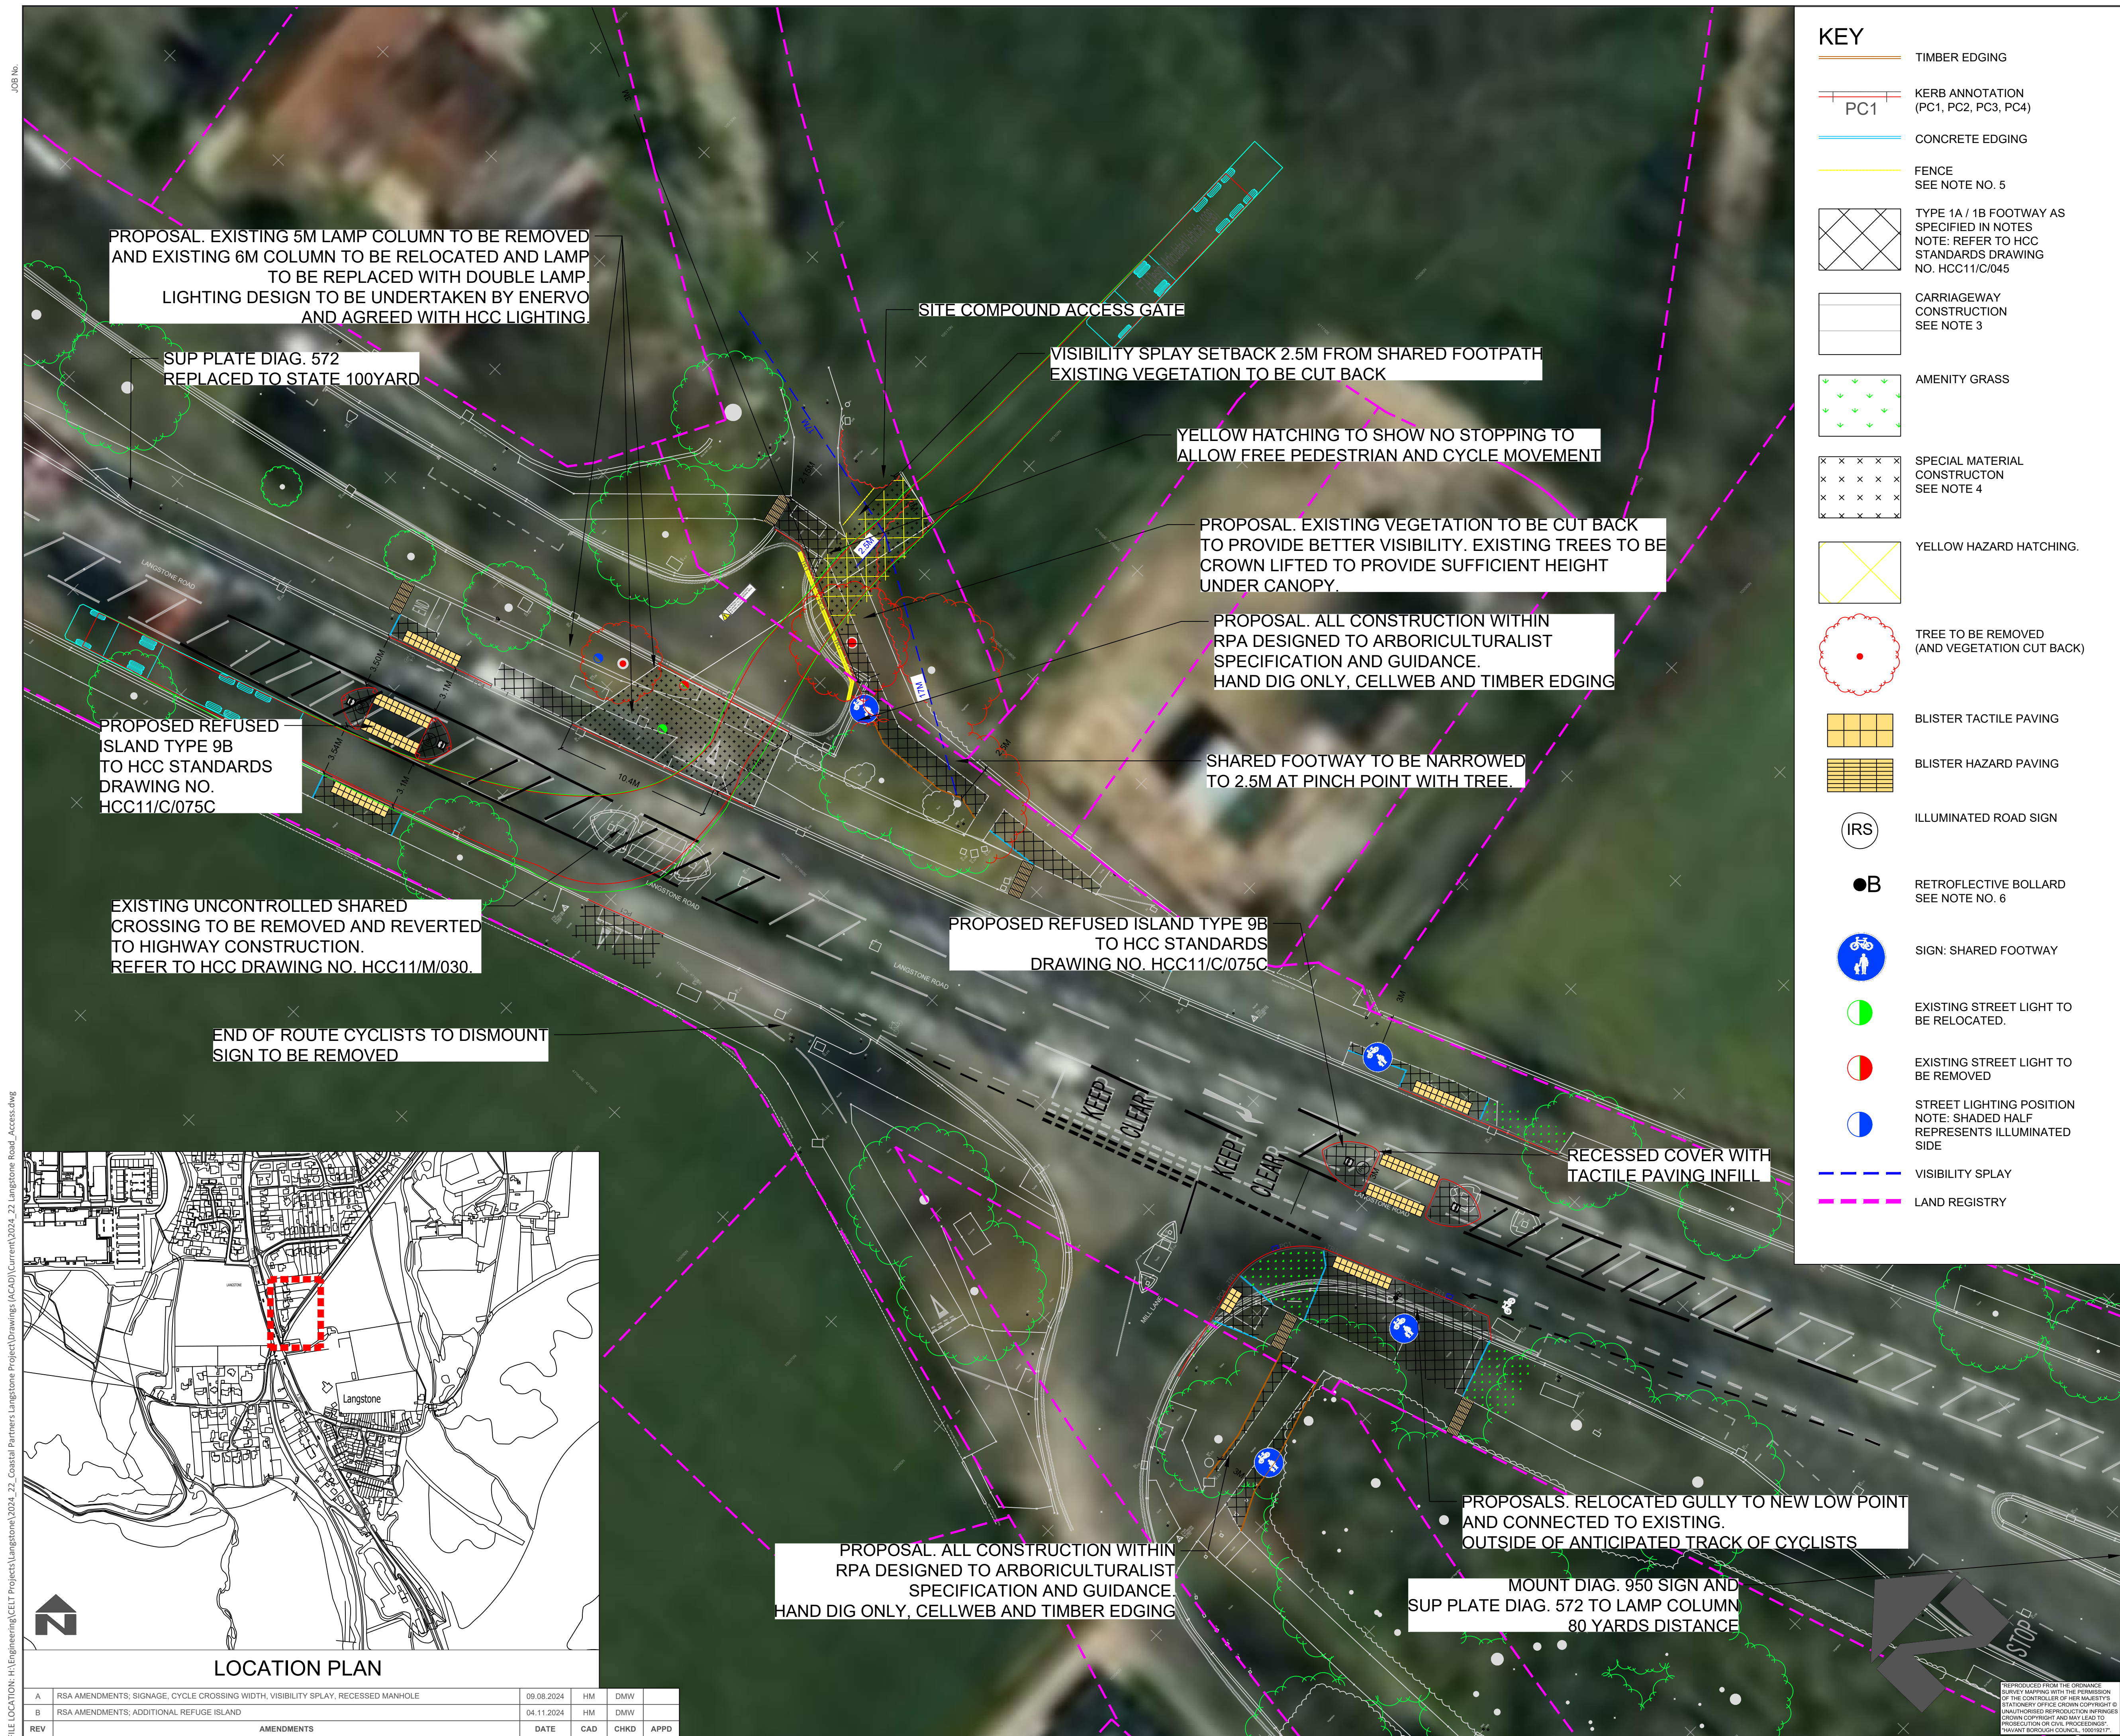
TYPE

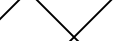
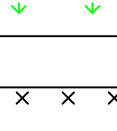
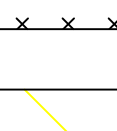
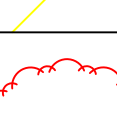
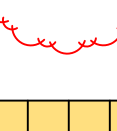
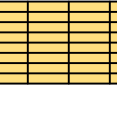
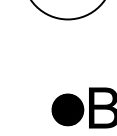
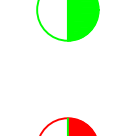
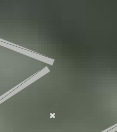
ID.SERIES

00012

REV

B



	TIMBER EDGING
	KERB ANNOTATION (PC1, PC2, PC3, PC4)
	CONCRETE EDGING
	FENCE SEE NOTE NO. 5
	TYPE 1A / 1B FOOTWAY AS SPECIFIED IN NOTES NOTE: REFER TO HCC STANDARDS DRAWING NO. HCC11/C/045
	CARRIAGEWAY CONSTRUCTION SEE NOTE 3
	AMENITY GRASS
	SPECIAL MATERIAL CONSTRUCTION SEE NOTE 4
	YELLOW HAZARD HATCHING.
	TREE TO BE REMOVED (AND VEGETATION CUT BACK)
	BLISTER TACTILE PAVING
	BLISTER HAZARD PAVING
	ILLUMINATED ROAD SIGN
	RETROREFLECTIVE BOLLARD SEE NOTE NO. 6
	SIGN: SHARED FOOTWAY
	EXISTING STREET LIGHT TO BE RELOCATED.
	EXISTING STREET LIGHT TO BE REMOVED
	STREET LIGHTING POSITION NOTE: SHADED HALF REPRESENTS ILLUMINATED SIDE
	VISIBILITY SPLAY
	LAND REGISTRY

- NOTES:**
1. ALL DIMENSION IN METERS UNLESS OTHERWISE STATED.
 2. FOOTWAY TYPE1A / 1B DRAWING CAN BE FOUND ON HCC WEBSITE. SEE DRAWING NO. HCC11/C/045C.
 3. CARRIAGEWAY CONSTRUCTION TO BE TO HCC STANDARDS; SEE DRAWING NO. HCC11/M/030.
 4. CONCRETE VEHICLE CROSSING: 300MM TYPE1 (CRUSHED LIMESTONE) SUB BASE AND 400MM CONCRETE SURFACE COURSE. YELLOW HAZARD HATCHING.
 5. WOODEN POST AND RAIL FENCING TO BE 1.2M HIGH
 6. BOLLARDS TO BE INSTALLED AS PER HCC STANDARDS. DRAWING NO. HCC11/C/135

SAFETY, HEALTH AND ENVIRONMENT INFORMATION

Hazards and risks normally associated with the works detailed on this drawing are not specifically noted. To be considered at detailed design stage.

SPECIAL CONSIDERATIONS AND POTENTIAL RISK/HAZARDS SHOWN THUS



FURTHER INFORMATION CONTAINED IN RISK REGISTER WITHIN CONTRAC

Havant
BOROUGH COUNCIL

Public Service Plaza
Civic Centre Road
Havant, Hampshire PO9 2AX
Telephone: 023 9244 6019
Email: celt@havant.gov.uk
Internet: www.havant.gov.uk

CELT Civil Engineering
& Landscape Team

CLIENT _____

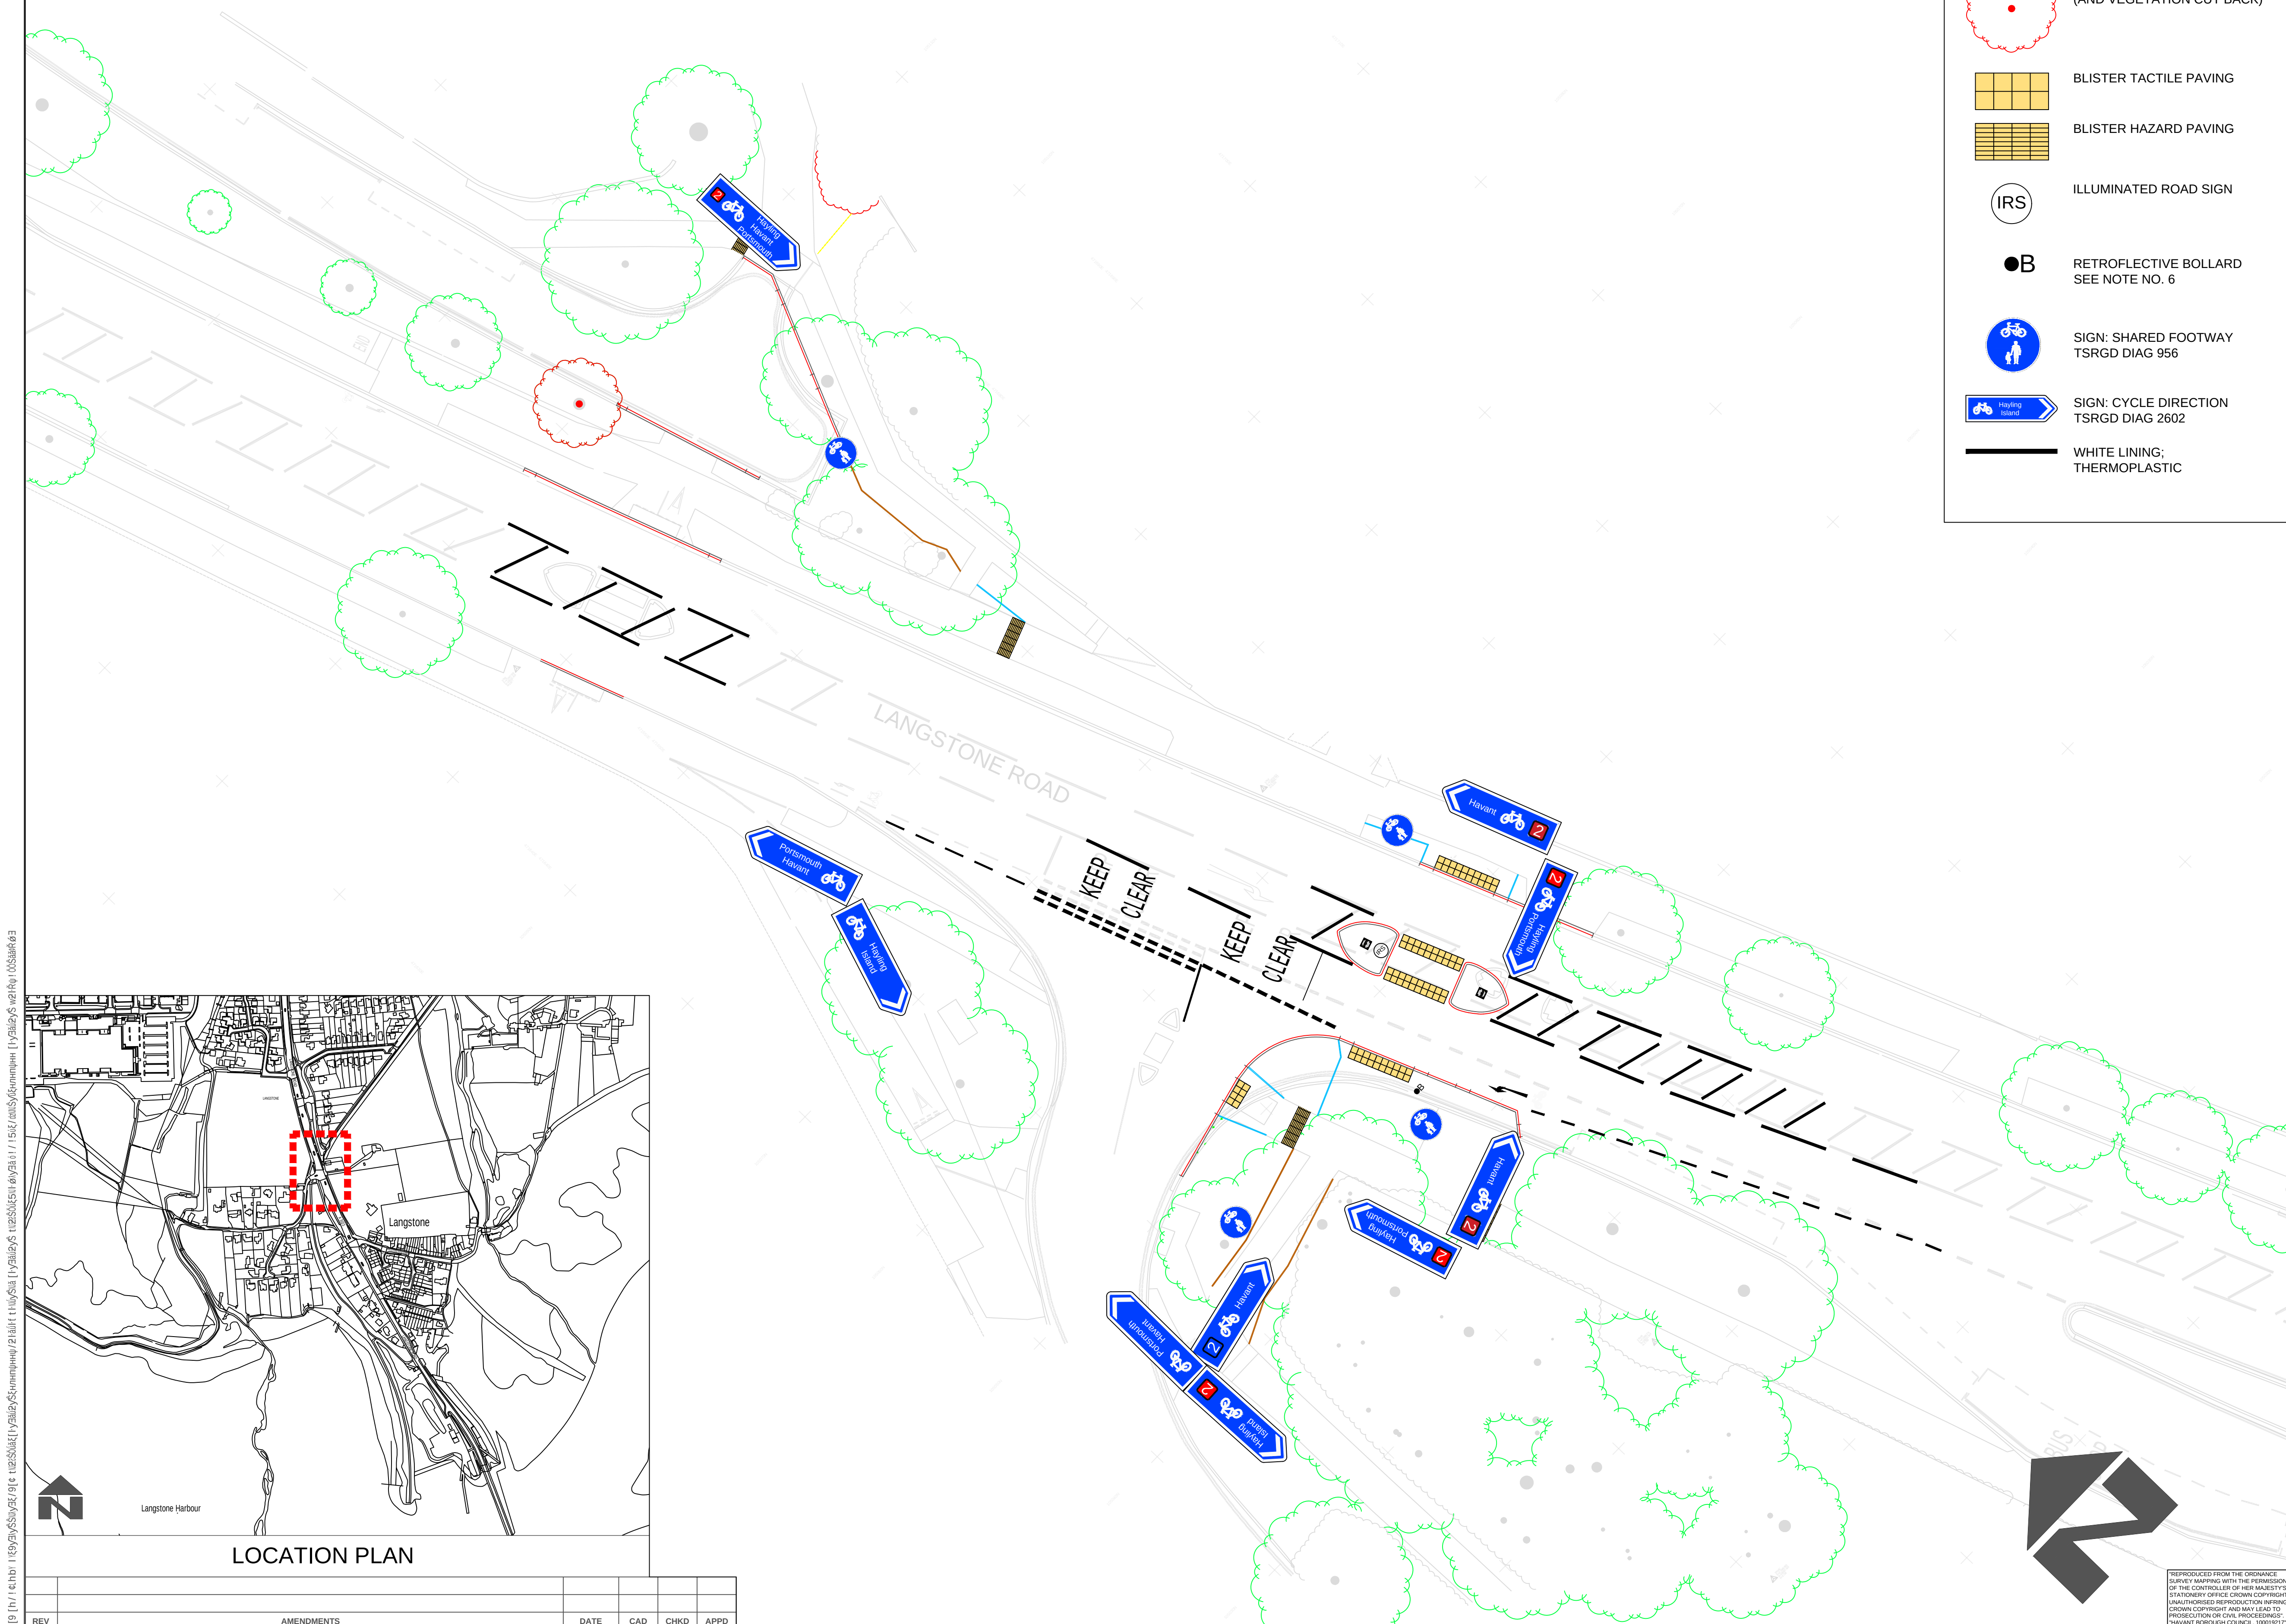


SCHEME LANGSTONE COASTAL DEFENCE SCHEME
COMPOUND ACCESS

DRAWING TITLE COMPOUND ACCESS AERIAL
GENERAL ARRANGEMENT

SCALE @ A1 1:200	DESIGNED/DRAWN HM	CHECKED SM	APPROVED SW
ORIGINAL SIZE A1	DATE 27/06/24	DATE 27/06/24	DATE 08/07/24

DRAWING NUMBER					SERIES TOTAL
CLIENT NUMBER	ORIGINATOR	PROJECT NR	TYPE	ID.SERIES	
	HBC	2024_22	PL	00012	REV B



KEY

===== TIMBER EDGING

 KERB ANNOTATION
(PC1, PC2, PC3, PC4)

CONCRETE EDGING

----- FENCE
SEE NOTE NO. 5



TREE TO BE REMOVED
(AND VEGETATION CUT BACK)

BLISTER TACTILE PAVING

	BLISTER HAZARD PAVING
---	-----------------------

ILLUMINATED ROAD SIGN

●B RETROFLECTIVE BOLLARD
SEE NOTE NO. 6



SIGN: SHARED FOOTWAY
TSRGD DIAG 956



SIGN: CYCLE DIRECTION
TSRGD DIAG 2602

WHITE LINING;
THERMOPLASTIC

NOTES:

1. ALL DIMENSION IN METERS UNLESS OTHERWISE STATED.
2. FOOTWAY TYPE1A / 1B DRAWING CAN BE FOUND ON HCC WEBSITE. SEE DRAWING NO. HCC11/C/045C.
3. CARRIAGEWAY CONSTRUCTION TO BE TO HCC STANDARDS; SEE DRAWING NO. HCC11/M/030.
4. CONCRETE VEHICLE CROSSING: 300MM TYPE1 (CRUSHED LIMESTONE) SUB BASE AND 400MM CONCRETE SURFACE COURSE. YELLOW HAZARD HATCHING.
5. WOODEN POST AND RAIL FENCING TO BE 1.2M HIGH
6. BOLLARDS TO BE INSTALLED AS PER HCC STANDARDS. DRAWING NO. HCC11/C/135

{!C9¢, [19! [¢! !b5 9b±lw h b a 9b¢
LbChw a !¢Lhb

SPECIAL CONSIDERATIONS AND POTENTIAL RISK/HAZARDS SHOWN THUS



FURTHER INFORMATION CONTAINED IN RISK REGISTER WITHIN CONTRACT

Havant
BOROUGH COUNCIL

LOCATION PLAN

REV	AMENDMENTS	DATE	CAD	CHKD	APPD

"REPRODUCED FROM THE ORDNANCE
SURVEY MAPING WITH THE PERMISSION
OF THE CONTROLLER OF HER MAJESTY'S
STATIONERY OFFICE CROWN COPYRIGHT
UNAUTHORISED REPRODUCTION INFRINGES
CROWN COPYRIGHT AND MAY LEAD TO
PROSECUTION OR CIVIL PROCEEDINGS",
"HAVANT BOROUGH COUNCIL 100019212"