


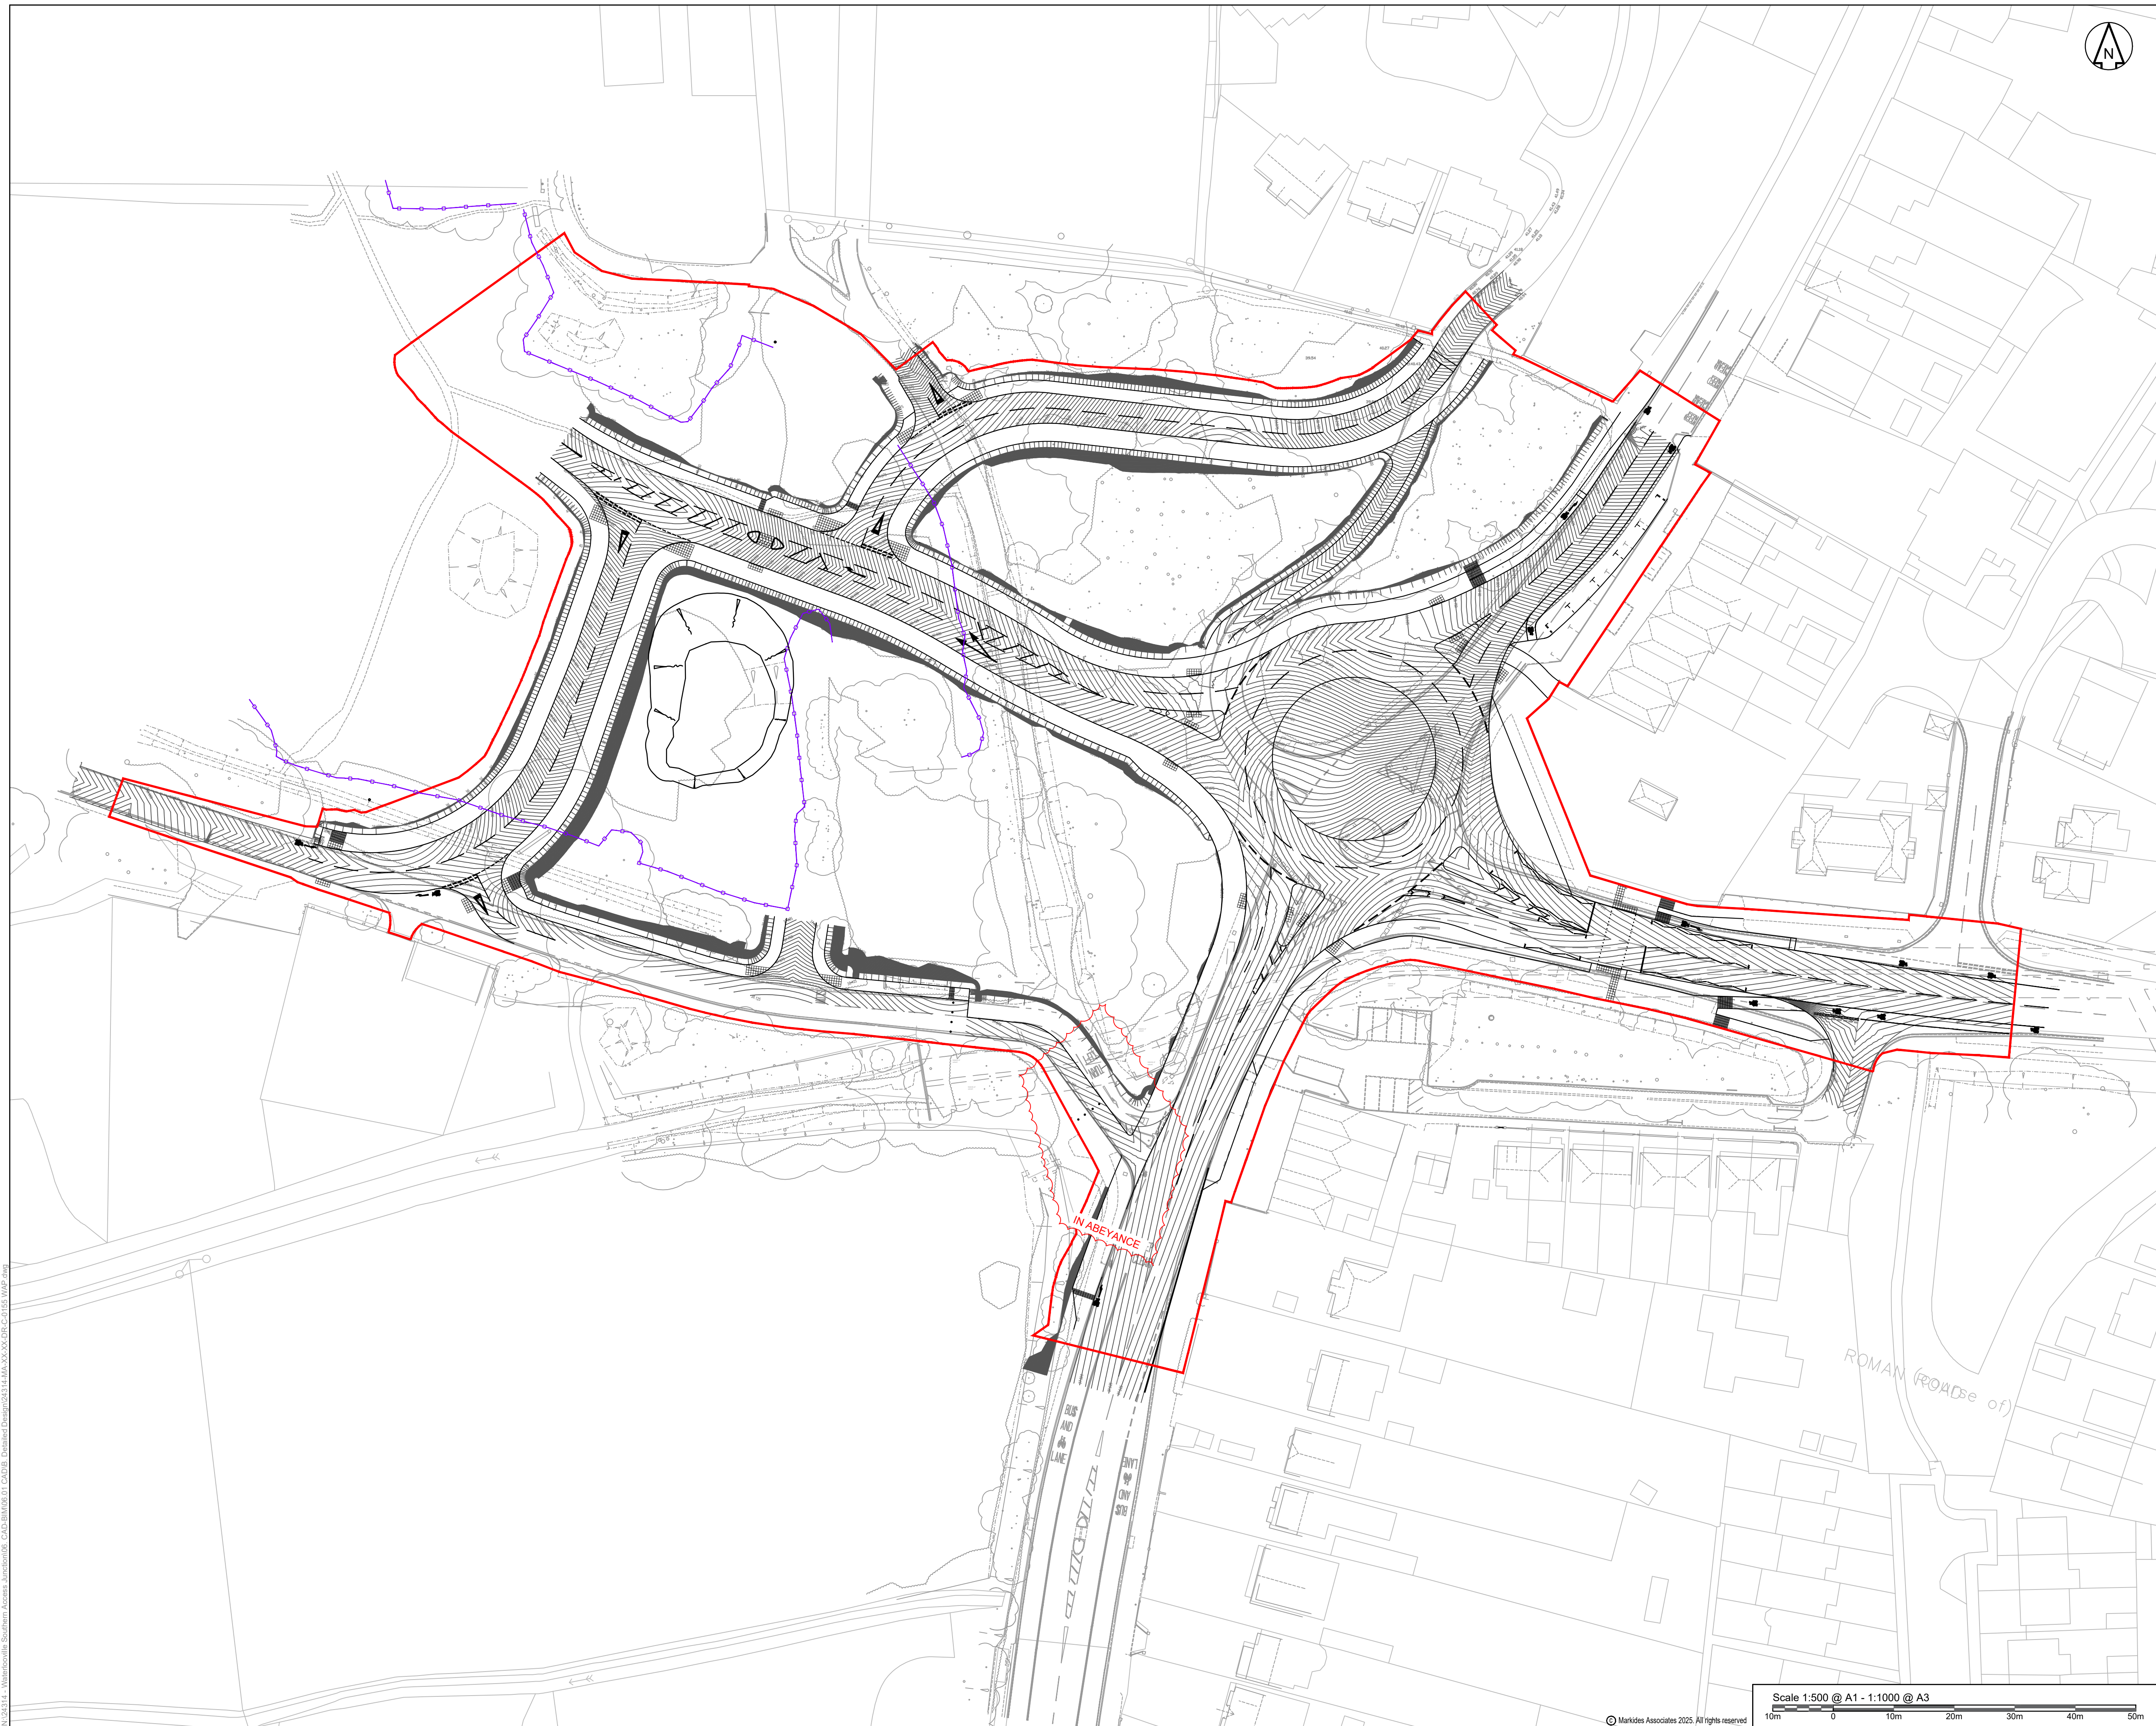

DO NOT SCALE OFF THIS DRAWING

Notes:

1. This drawing is to be read in conjunction with the relevant specification, including risk assessments and all other related drawings issued by the engineer. (Project number 24314).
2. All dimensions in metres unless otherwise stated.
3. Do not scale off this drawing. All dimensions, levels and co-ordinates are to be checked on site and the engineer notified immediately of any discrepancies prior to the commencement of works.
4. No deviation from the details shown on this drawing is permitted without prior permission from the engineer.
5. **Topo Survey is 2500 S10 - Berewood (PS) file from Encompass Surveys Dated January 2025 received 2025-02-03.**
6. The contractor is to notify the contract administrator of any discrepancies between this drawing and site conditions before implementing the work.
7. Details on this drawing are to be checked on site by the engineer so that adjustments reported to the engineer so that adjustment may be made to the scheme if necessary.
8. Where one way traffic is unavoidable, traffic shall be controlled by a proper system of vehicle actuated traffic signals or manual stop/ go signs.
9. **HEALTH AND SAFETY:** The works shall be carried out by specialist competent and experienced Contractors who are members of a recognised national organisation. Operatives shall have received full and appropriate training for the operations they are to undertake. All work shall be carried out in accordance with all pertinent Health and Safety Regulations.

KEY:

- PROPOSED WORKS AREA BOUNDARY
— EXISTING REPTILE FENCING

Revision History

P06	FOR COMMENT	DE	SS	HJ	12.08.2025
P05	FOR COMMENT	DE	SS	HJ	11.08.2025
P04	FOR COMMENT	DE	HJ	HJ	01.08.2025
P03	FOR COMMENT	DE	HJ	HJ	28.07.2025
P02	FOR COMMENT	SS	HJ	HJ	18.07.2025
P01	FOR COMMENT	DE	HJ	HJ	11.07.2025
Rev	Comment	By	Chkd	Appr	Date

S4 FOR APPROVAL

GRAINGER PLC



2nd Floor
The Bridge
73 - 81 Southwark Bridge Road
London, SE1 0NQ

Telephone: 0207 442 2225

E: enquiries@markidesassociates.co.uk
W: www.markidesassociates.co.uk

Project

BEREWOOD, WATERLOOVILLE
SOUTHERN ACCESS JUNCTION

Drawing Title

WORKS AREA BOUNDARY

Markides Associates reference: 24314

1:500 @A1

24314-MA-XX-XX-DR-C-0155-S4 - P06