

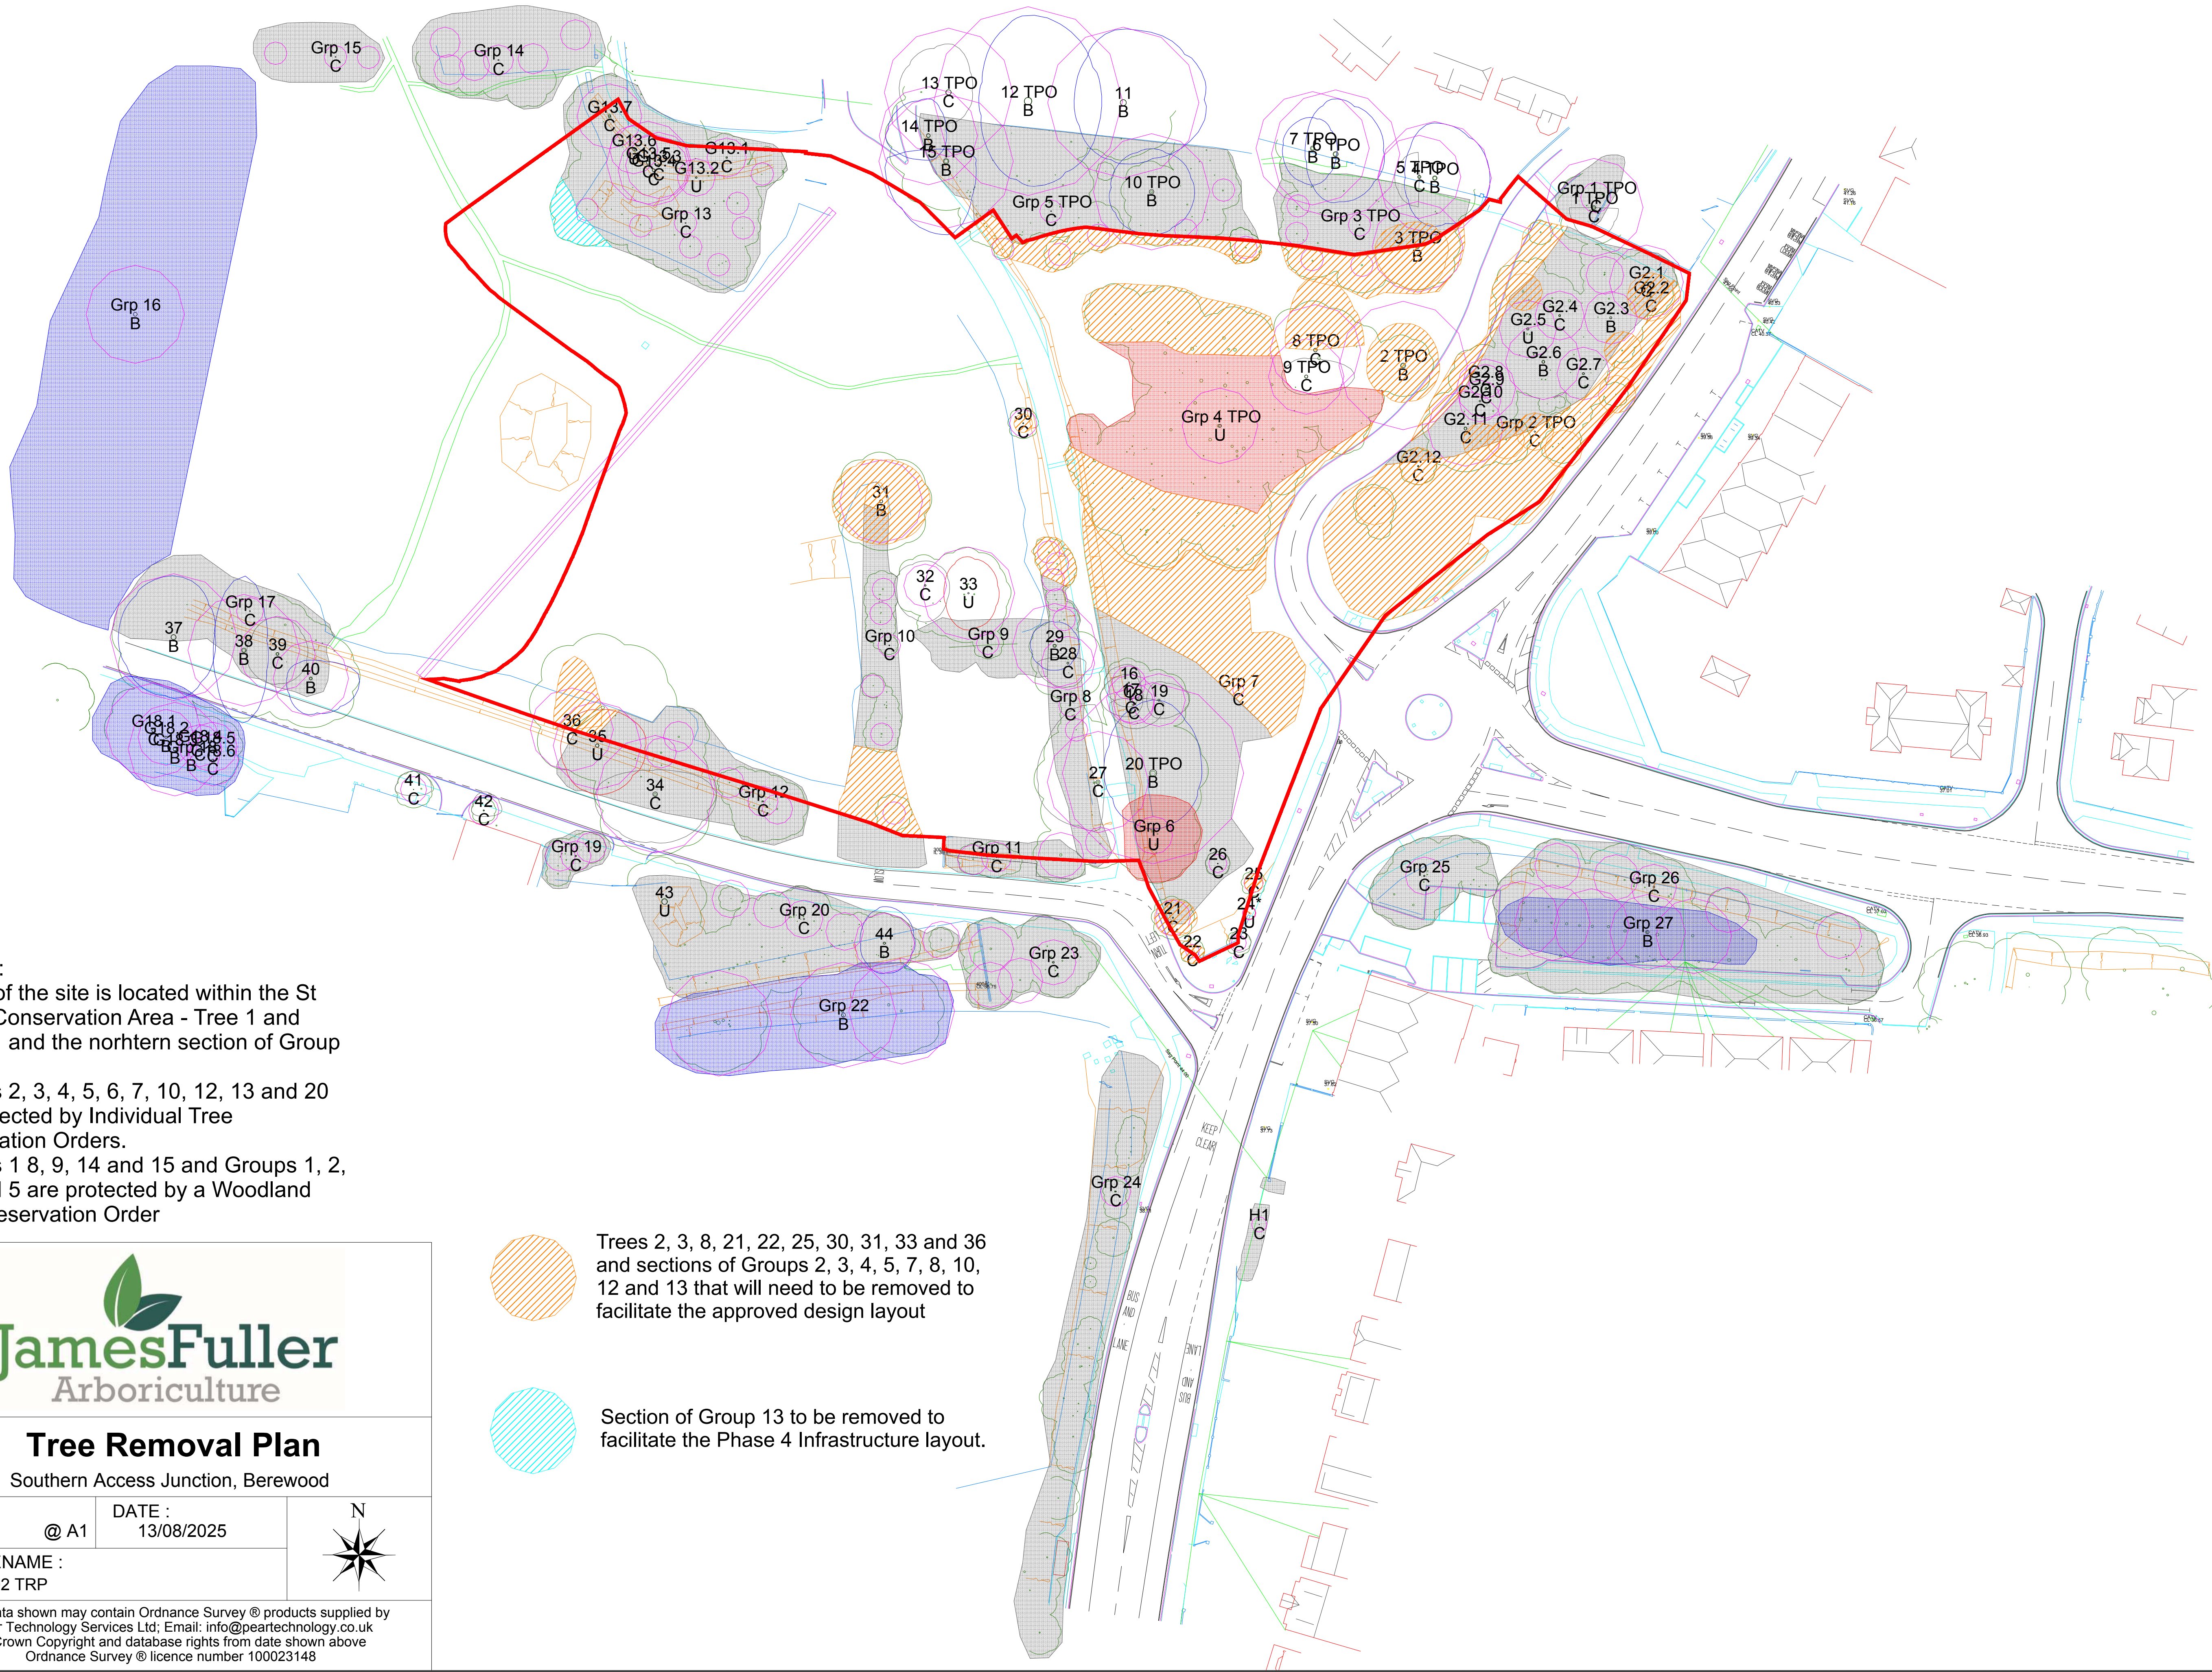


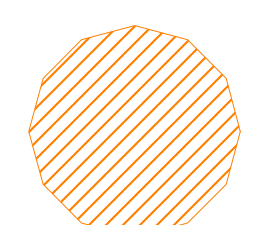

NOTES:

1. Part of the site is located within the St John's Conservation Area - Tree 1 and Group 1 and the northern section of Group 2.
2. Trees 2, 3, 4, 5, 6, 7, 10, 12, 13 and 20 are protected by Individual Tree Preservation Orders.
3. Trees 1, 8, 9, 14 and 15 and Groups 1, 2, 3, 4 and 5 are protected by a Woodland Tree Preservation Order


-  Trees 2, 3, 8, 21, 22, 25, 30, 31, 33 and 36 and sections of Groups 2, 3, 4, 5, 7, 8, 10, 12 and 13 that will need to be removed to facilitate the approved design layout
-  Section of Group 13 to be removed to facilitate the Phase 4 Infrastructure layout.

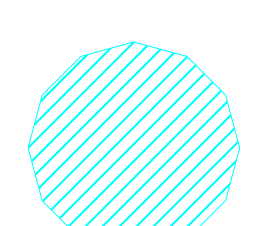

JamesFuller
Arboriculture

Tree Removal Plan

Southern Access Junction, Berewood

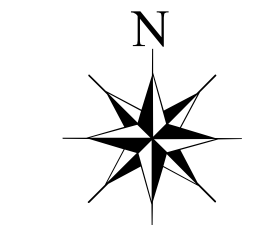SCALE : 1 : 500	DATE : 13/08/2025	
MAP FILENAME : JFA9528.02 TRP		

Map data shown may contain Ordnance Survey® products supplied by Pear Technology Services Ltd; Email: info@peartechnology.co.uk
© Crown Copyright and database rights from date shown above
Ordnance Survey® licence number 100023148