



**STOP
&
THINK**

CP DENOTES WALL MOUNTED CAR CHARGING POINT. REFER TO ENGINEERS DRAWING FOR EXACT LOCATION. ONE CHARGE POINT PER DWELLING ONLY.




NOTE: WINDOWS W1, W2 & W5 ARE 2 COURSE HIGHER THAN STANDARD DPC TO GROUND FLOOR WINDOW HEAD HEIGHT




**STOP
&
THINK**

Q WINDOWS & DOORS TO BE PART Q
COMPLIANT WHERE APPLICABLE.
SEE DETAIL **WD703**

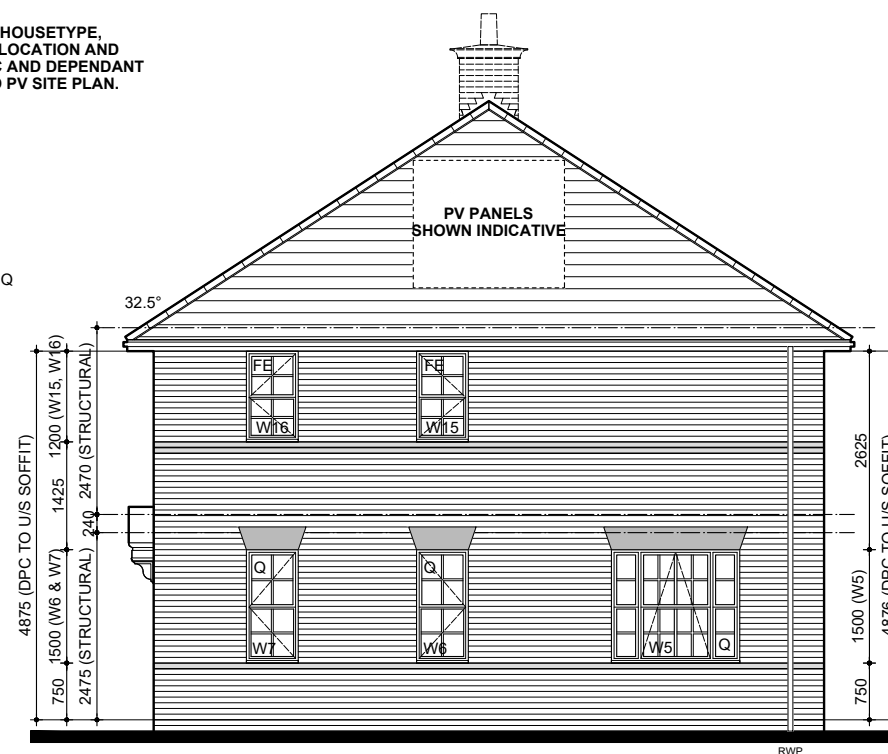

NOTE: WINDOWS W5, W6 & W7 ARE 2 COURSE HIGHER THAN STANDARD DPC TO GROUND FLOOR WINDOW HEAD HEIGHT

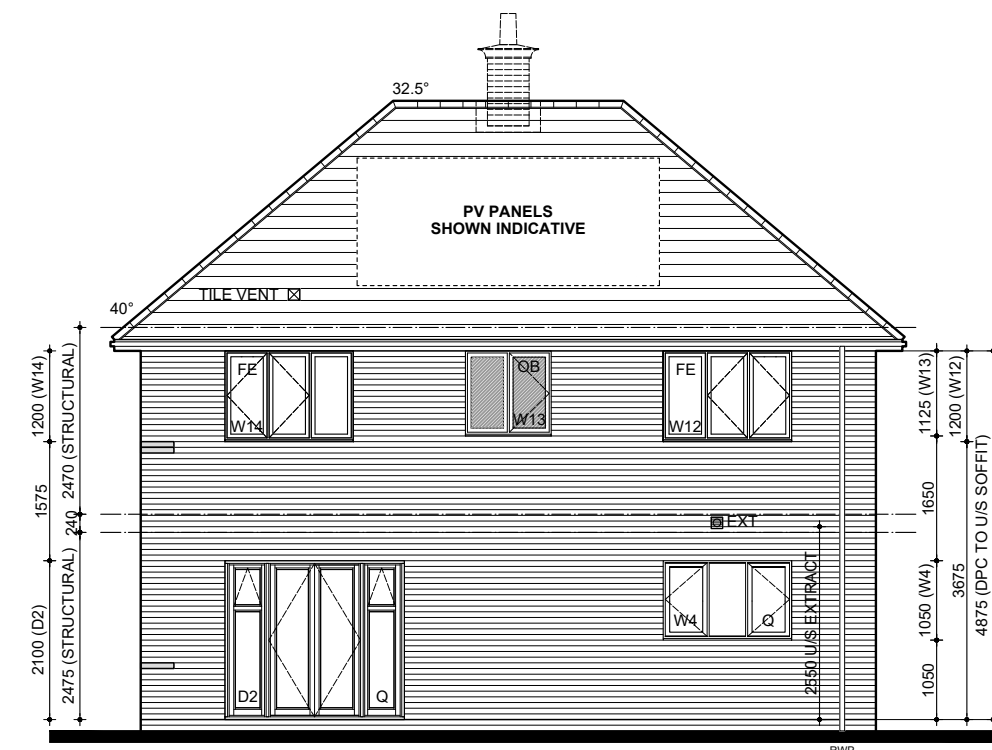





! DEFAULT METER BOX POSITION SHOWN. WHERE THE METER IS TO BE RELOCATED PLEASE REFER TO DETAILED ENGINEERING DRAWING.



PRINT PAGE

DRG NO.: 410 04

SCALE: 1:50 @ A3

DATE: MAR 2023

DRAWN: MJE

CHECKED: GPM

DRAWING: QA BRICK ELEVATIONS

REV: NOV 2024

21

BLOOR HOMES.

EXTRACT LOCATIONS REVISED TO SUIT NEW FAN LOCATIONS; BED 2 EN-SUITE EXTRACT FAN POSITION REVISED TO CEILING MOUNTED IN LINE WITH FEEDBACK. SVP VENT TILE AMENDED. CHECK REVEAL DIMENSIONS ADDED TO ELEVATIONS.