


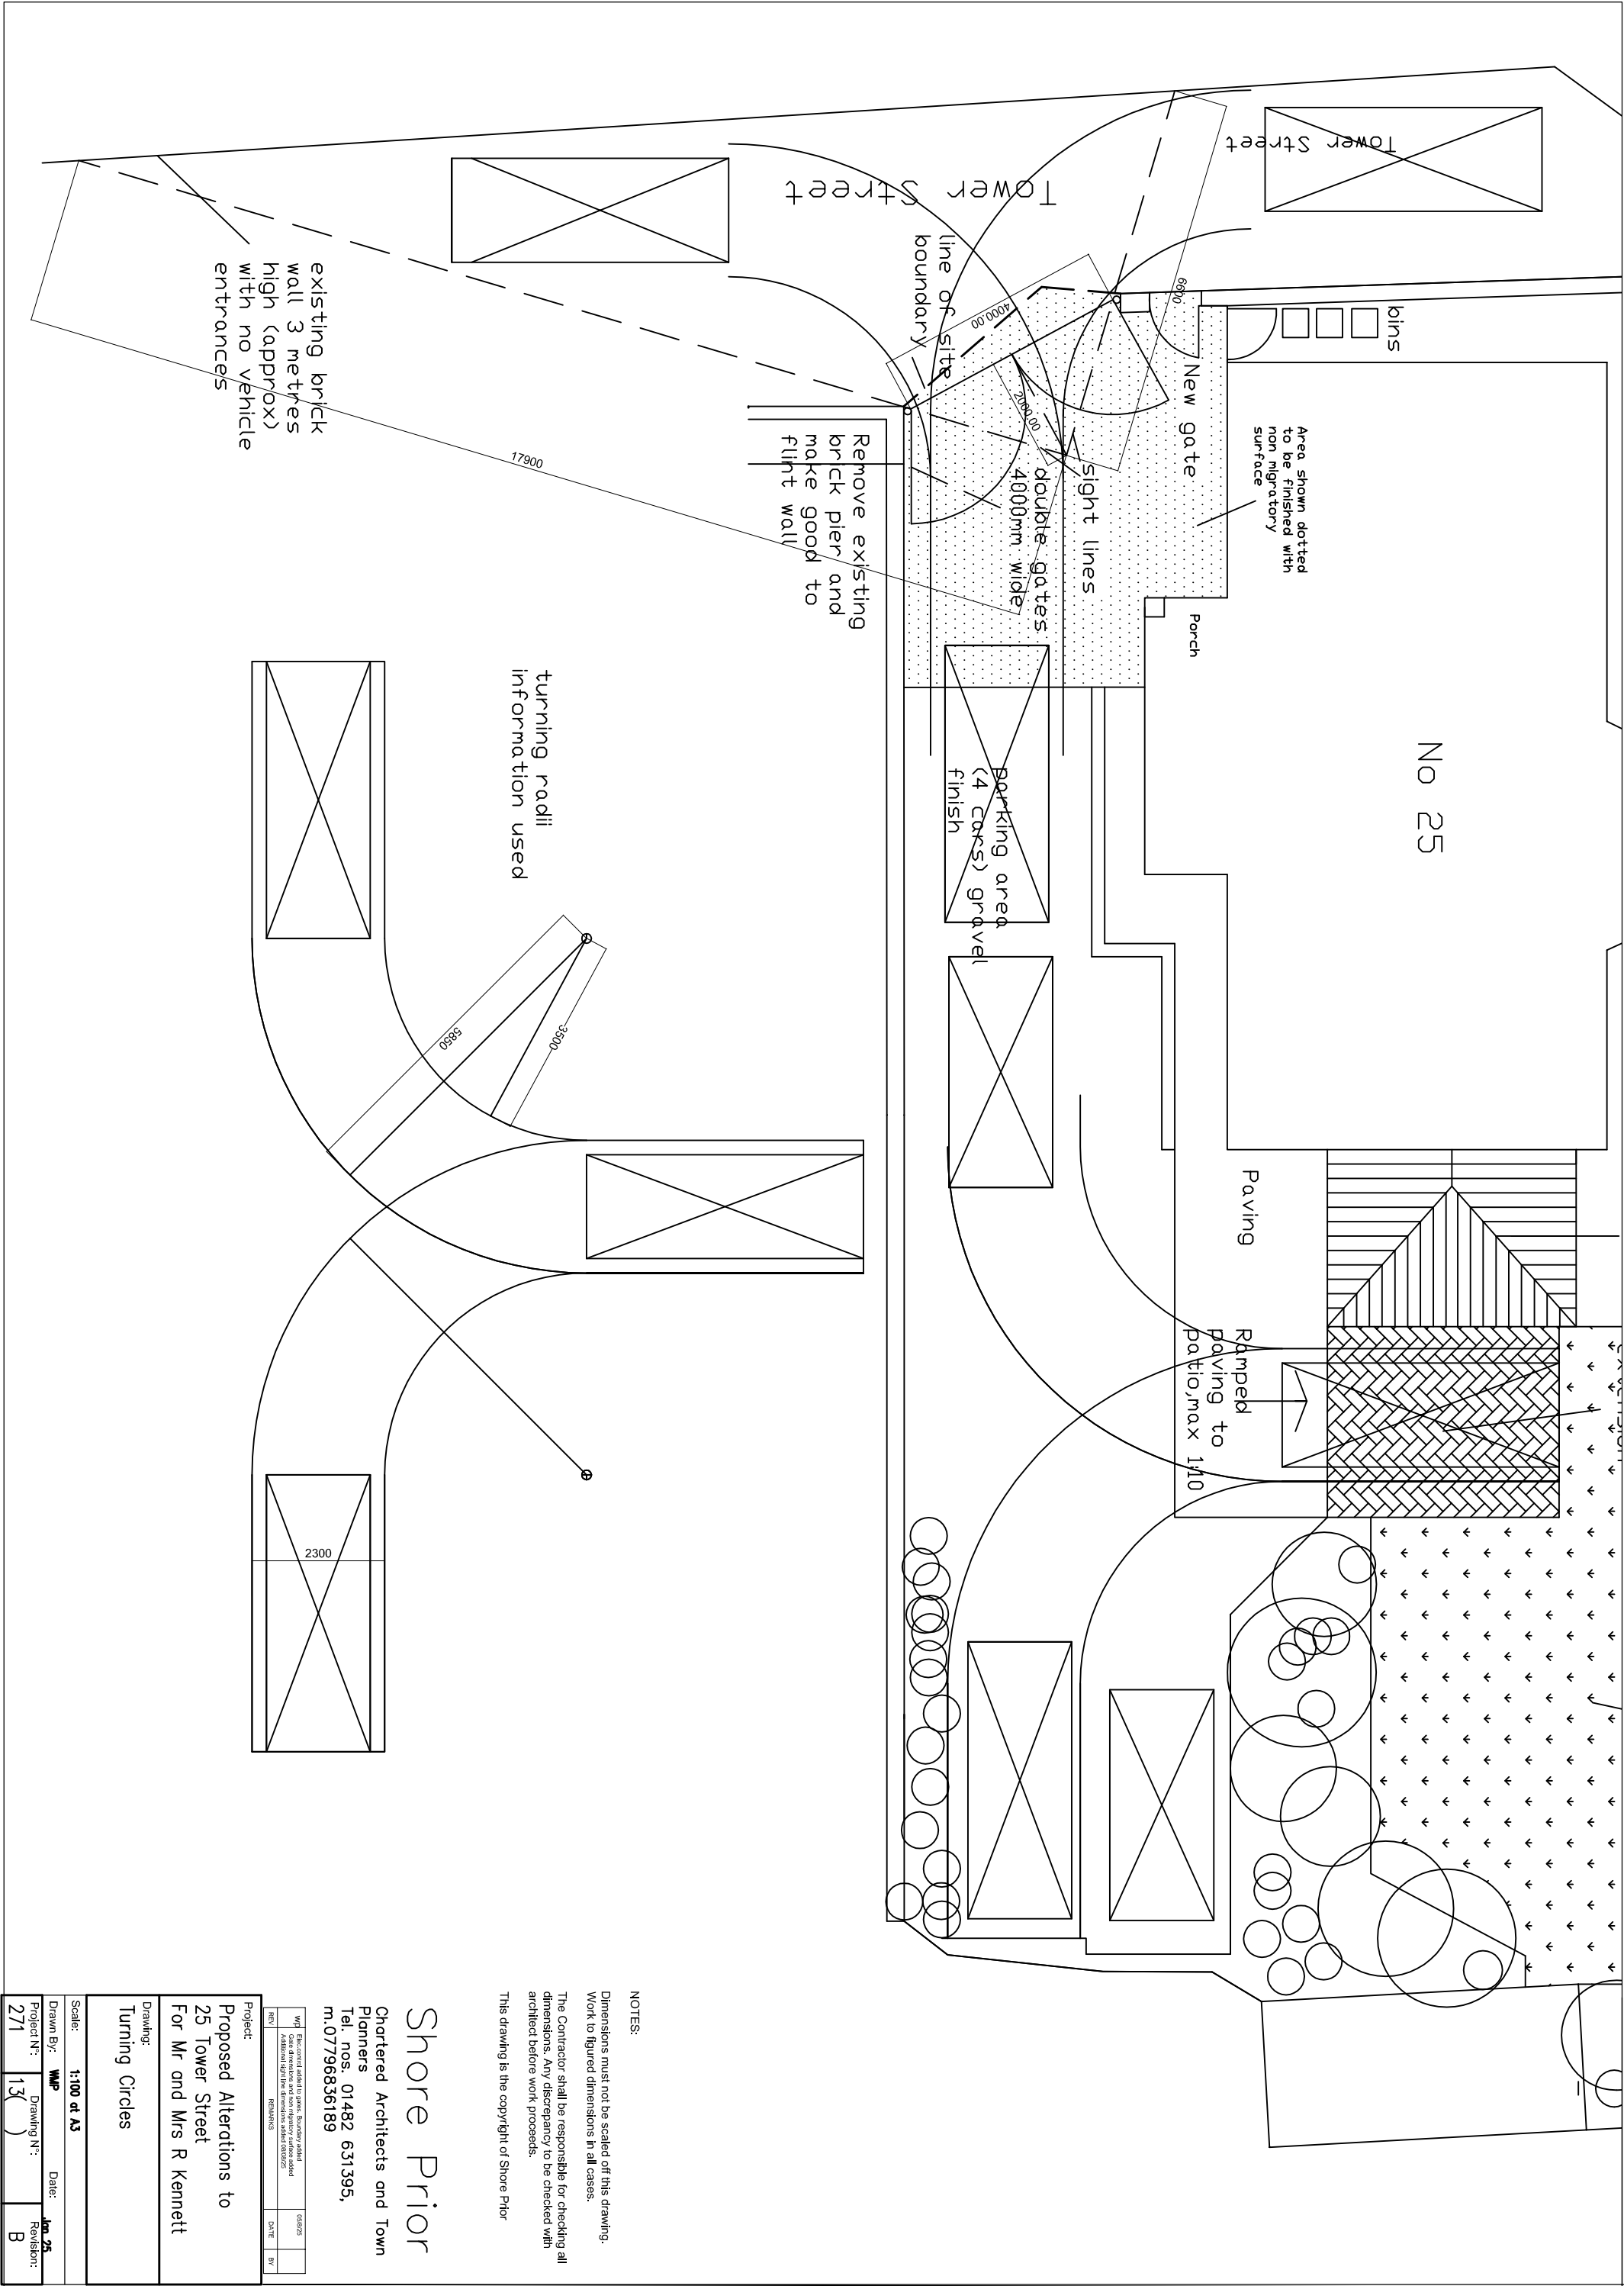

NOTES:

Dimensions must not be scaled off this drawing.
Work to figured dimensions in all cases.
The Contractor shall be responsible for checking all dimensions. Any discrepancy to be checked with architect before work proceeds.

This drawing is the copyright of Shore Prior

Shore Prior

Chartered Architects and Town Planners

Tel. nos. 01482 631395,
m.07796636189

Project:

Proposed Alterations to
25 Tower Street
For Mr and Mrs R Kennett

Drawing:

Turning Circles

Scale:

1:100 at A3

Drawn By:

WMP

Date:

13/01/21

Project N°:

271

Drawing N°:

13

Revision:

B