




Location Plan

1 : 1250
Ordnance Survey (c) Crown Copyright 2025. All rights reserved. Licence number 100022452


Scale at 1:1250 in meters
0 50 112.5

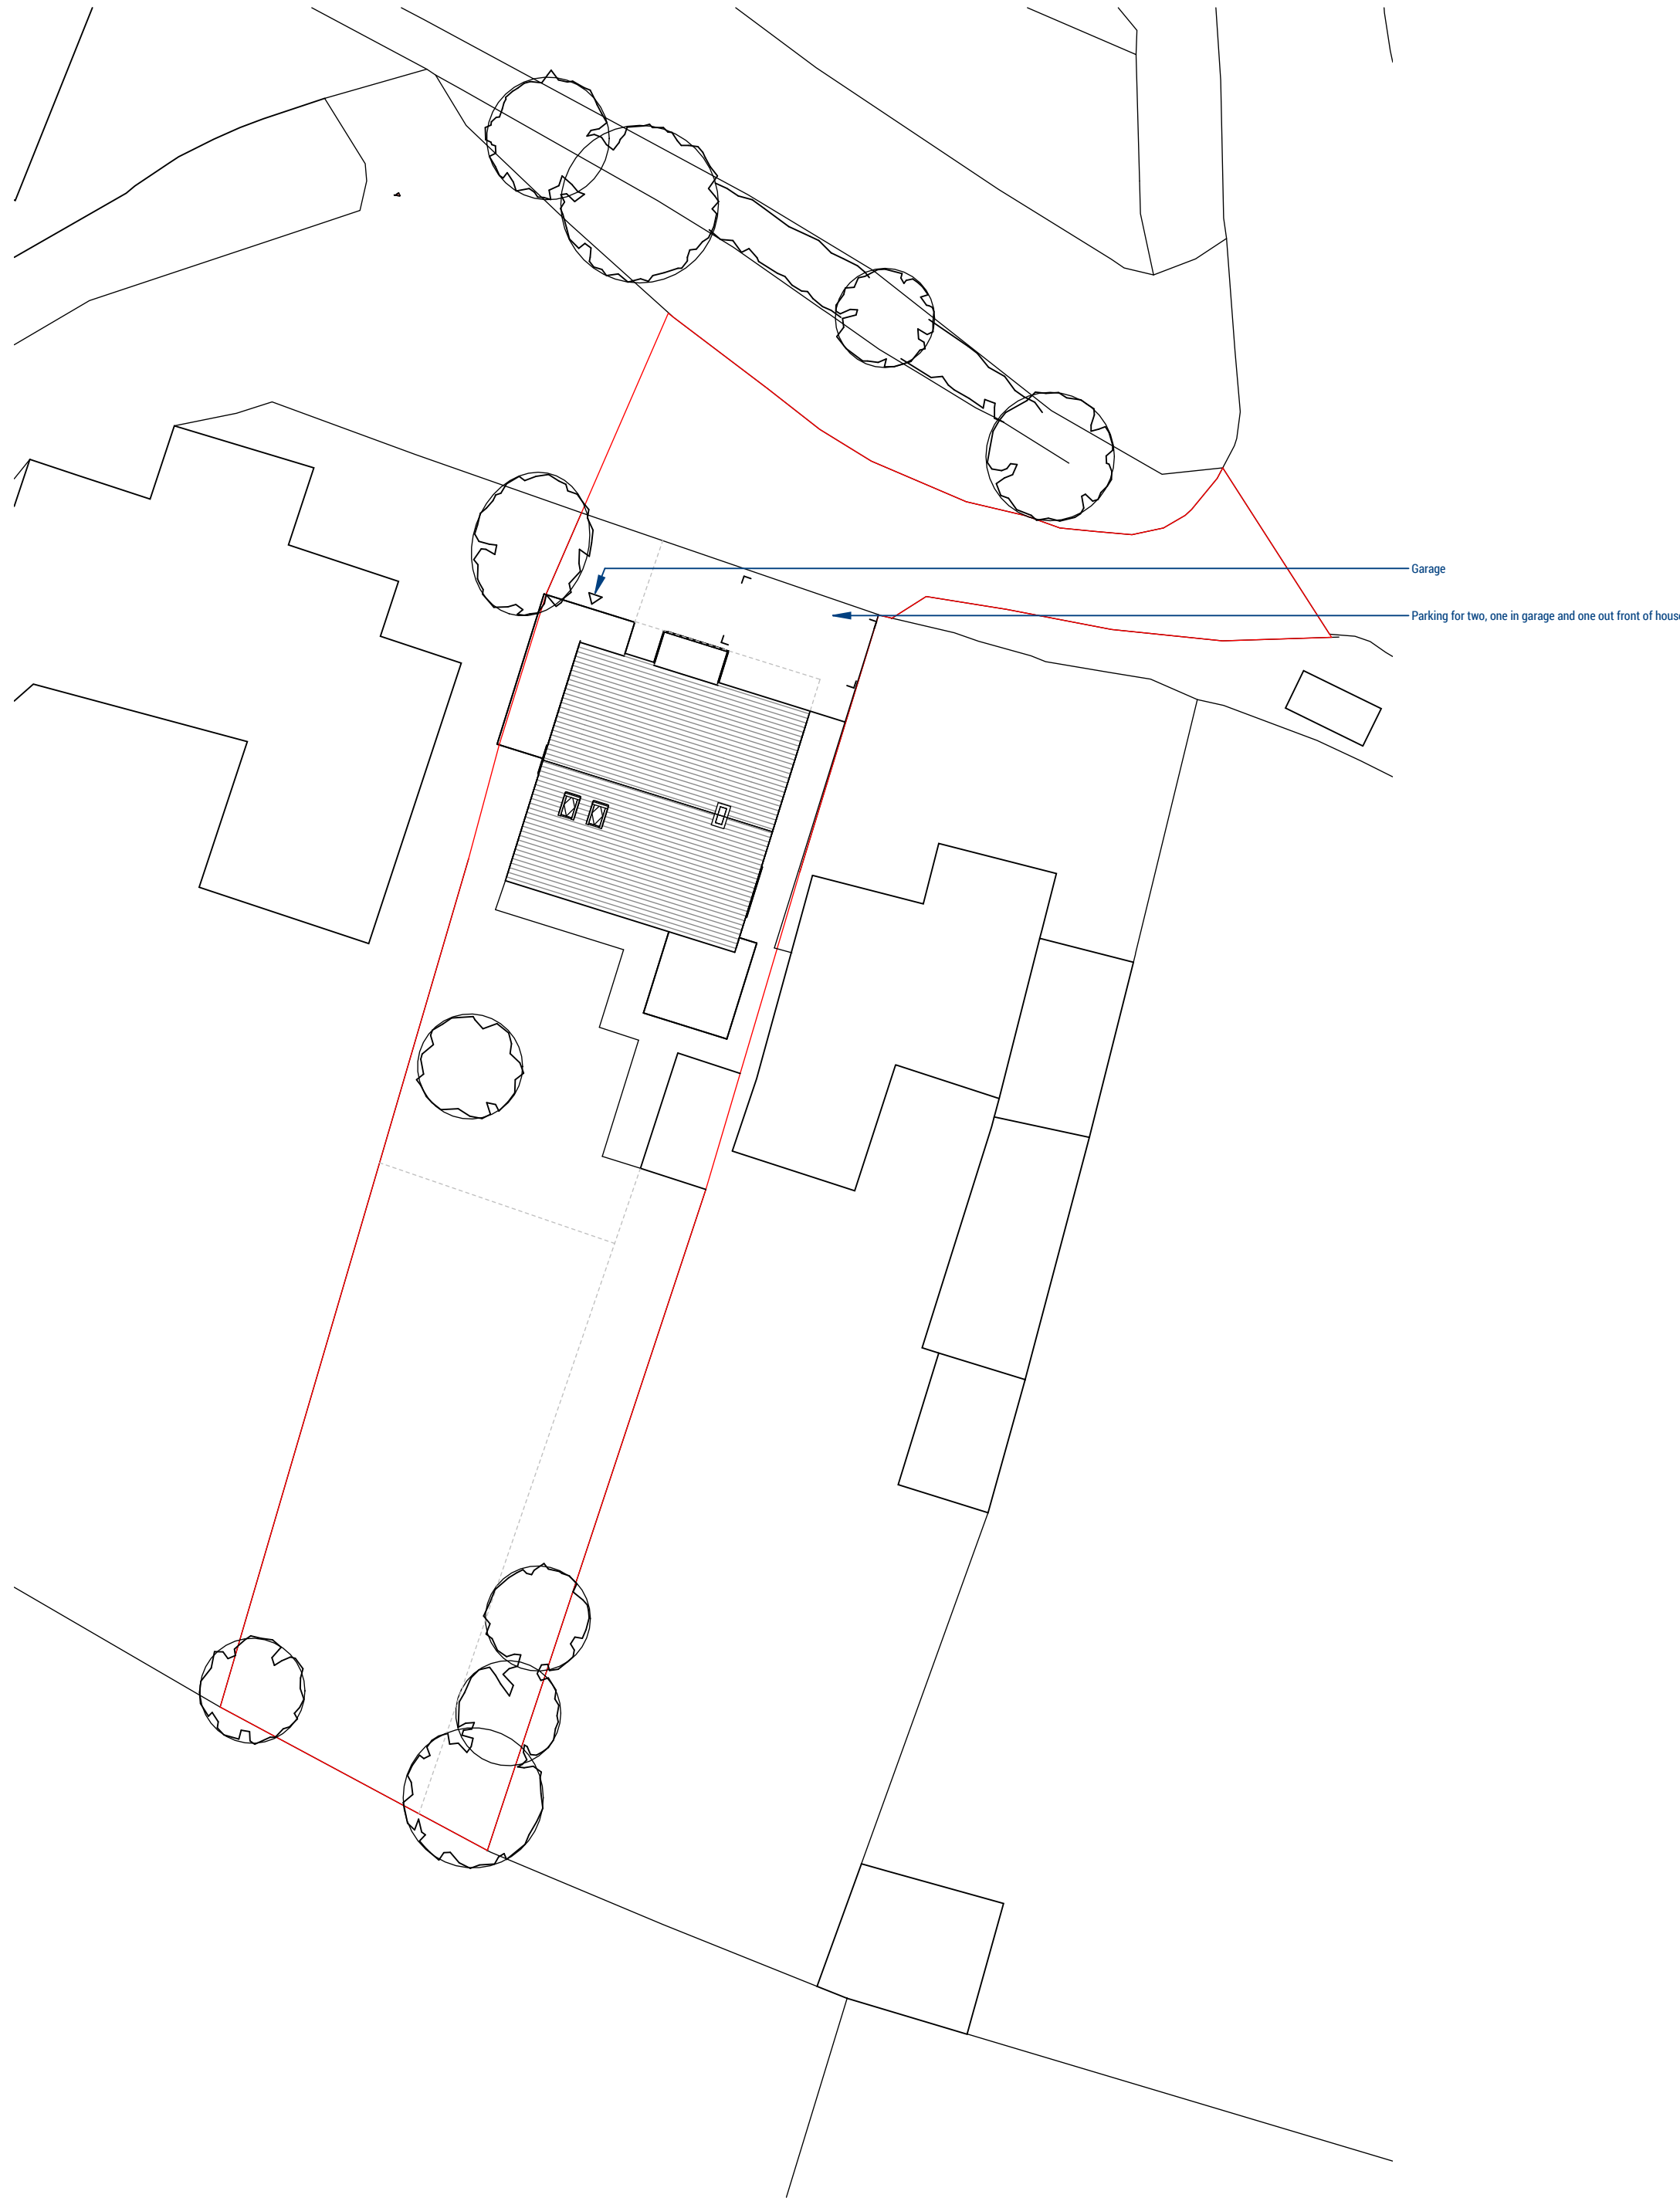

Site Existing

1 : 200

Scale at 1:200 in meters
0 10 18

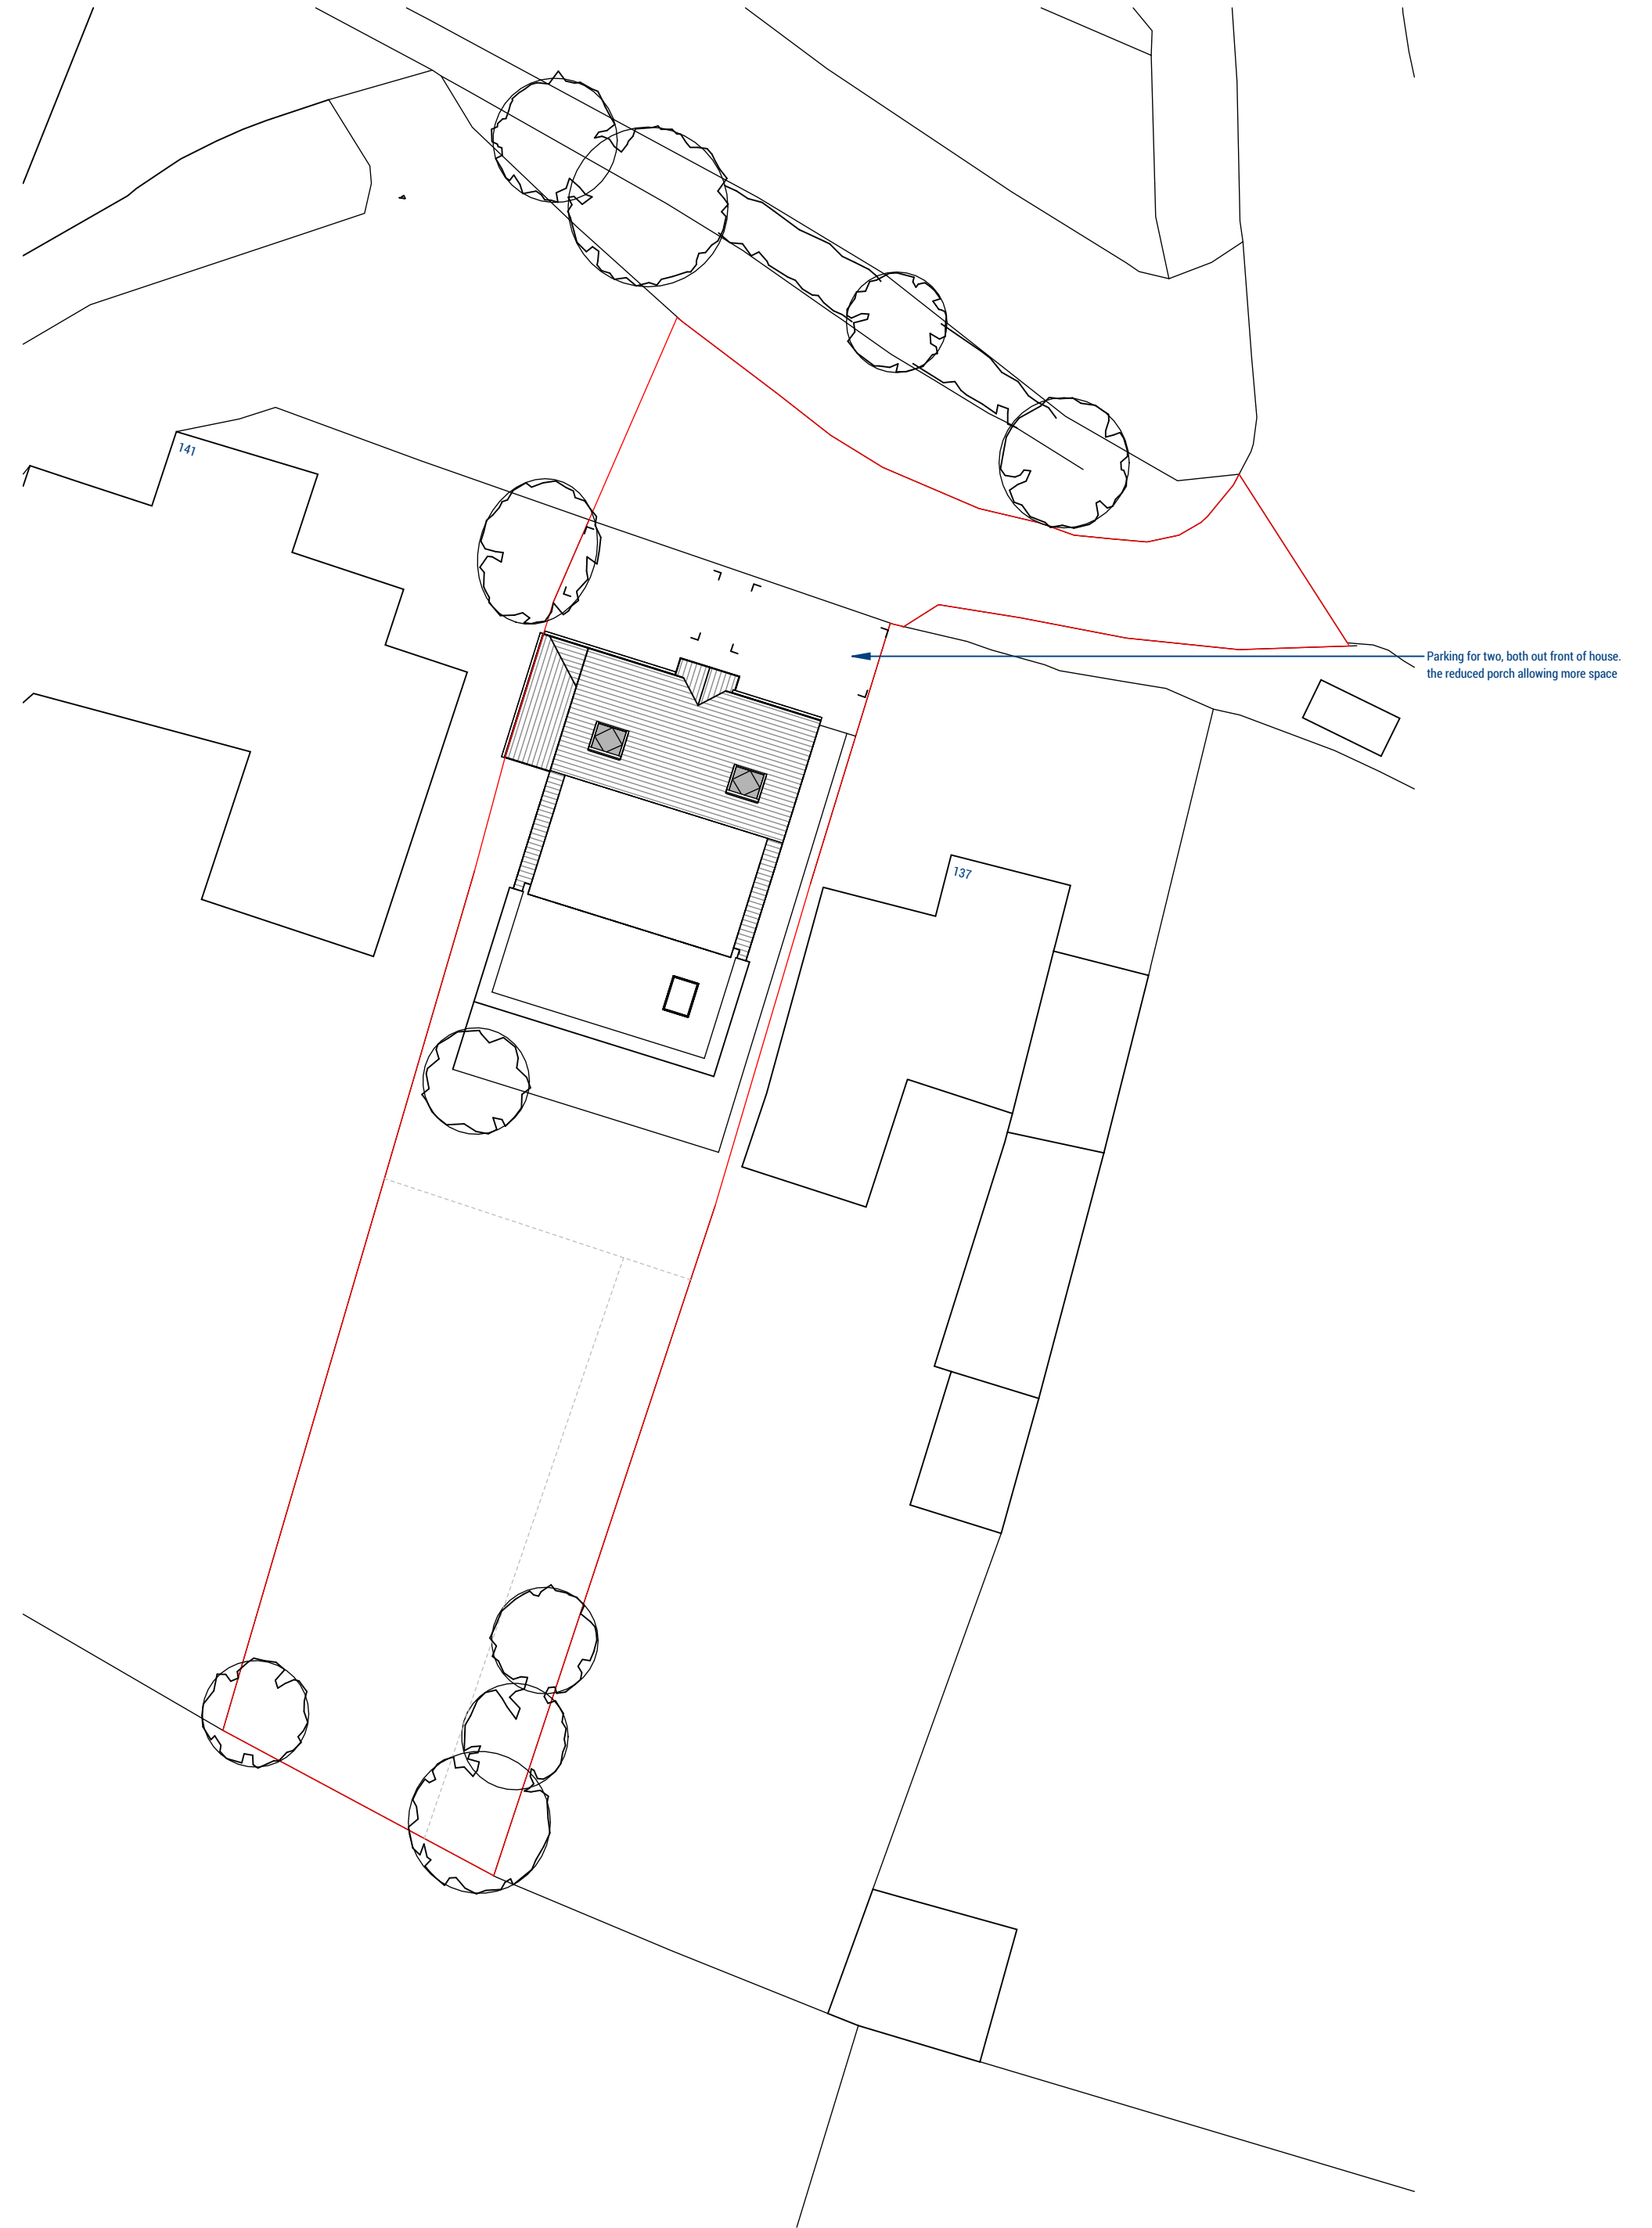

Site Proposed

1 : 200

Scale at 1:200 in meters
0 10 18

All dimensions are to be checked on site and any discrepancies reported to the architect before work commences. Figured dimensions only are to be taken from this drawing. This drawing is to be read in conjunction with all relevant consultants and/or specialists drawings/documents and any discrepancies or variations notified to the architect before work commences. This drawing is copyright and may not be reproduced, wholly or in part, without the consent of the architect.

Scale at 1:100 in meters
0 5 9

CLIENT
Aaron Bradbury

Scale @ A1: As indicated
Date :
Drawn by : MH
Checked by :

TITLE
Extension and Loft Conversion
The Beeches, 139 Havant Road
Site and Location Plan

Drawing No: 23-068-100

Revision: B

Spaces, 4500 Parkway
Solent Business Park
Whitley, Fareham
Hampshire PO15 7AZ
T: 01329832405
e: office@axismail.co.uk
w: axisarchitecture.co.uk



Preliminary

B	Boundary updated to include shared drive	Aug 25	MH
A	Planning Issue	June 25	MH
Revision		Date	Initial