


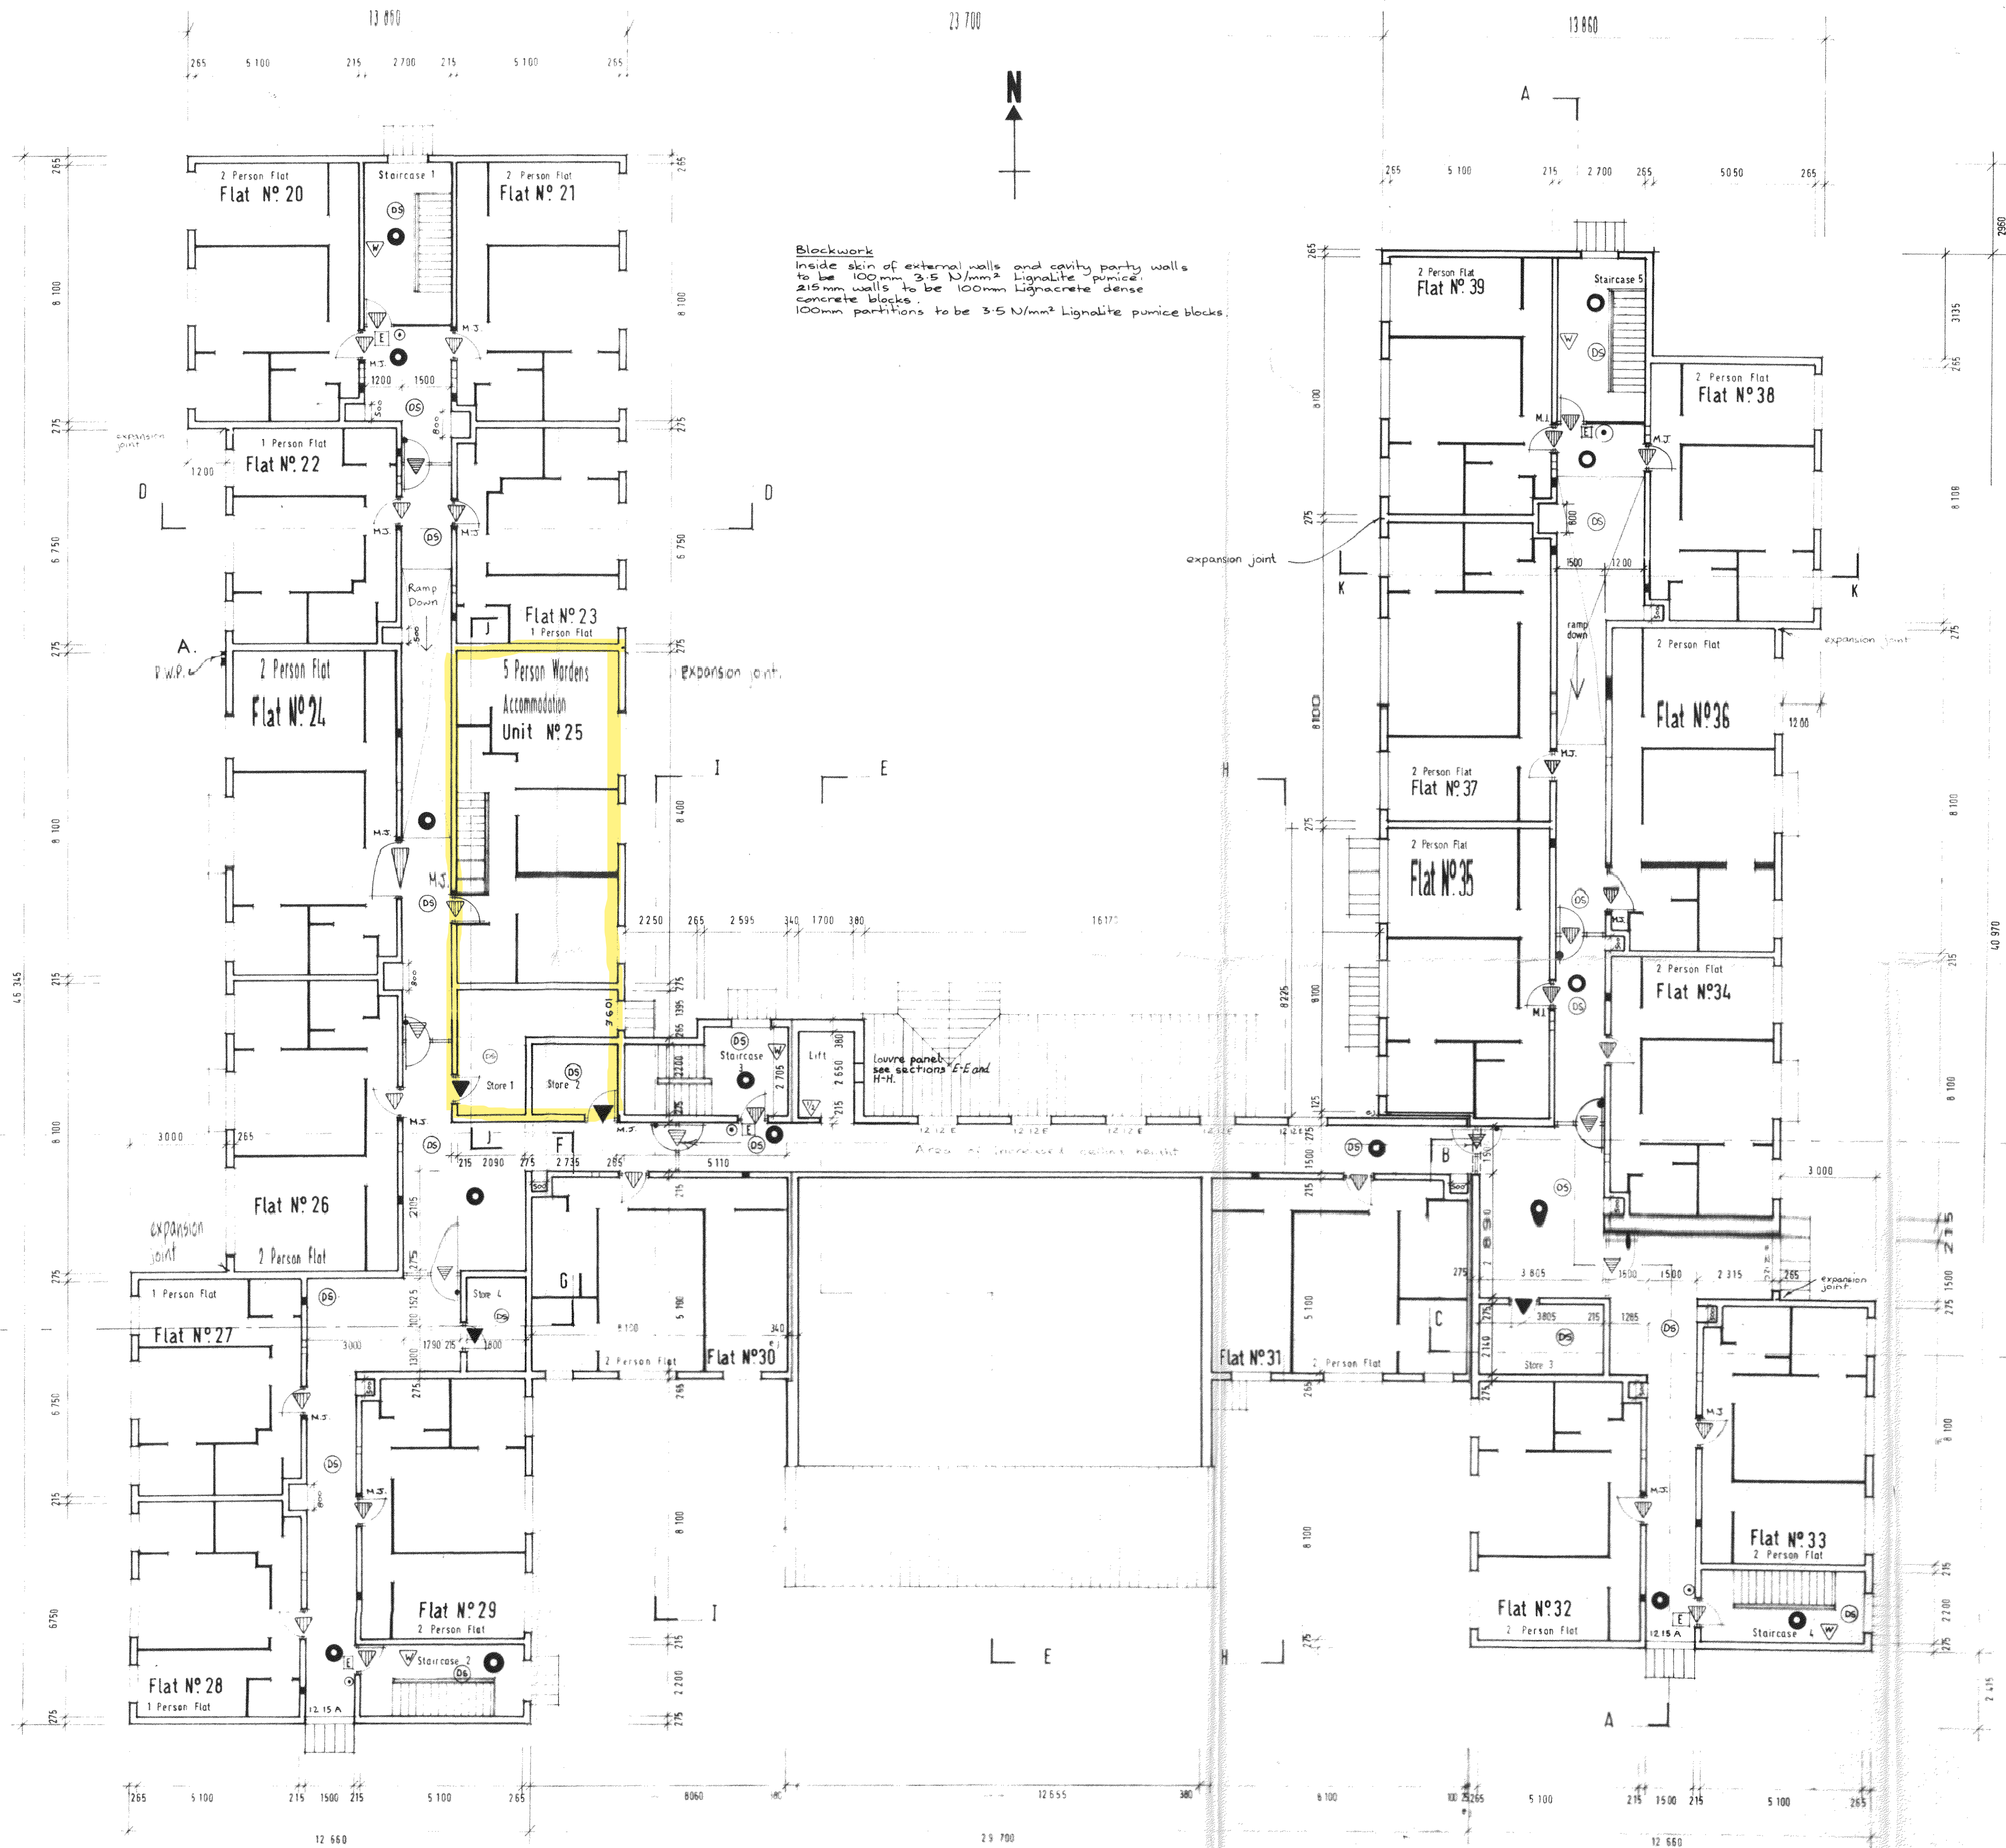

NOTES

See ground floor block plan for key to the symbols
For list of applicable drawings see ground floor
block plan Ref. No 4144/4 D

BASIC UPDATING OR REVISIONS

REF		REF	
4144/5A	Revised corridor doors as G.F. Block plan 6/12/83	4144/5D	Blockwork types 2/7/84 added & door to store 2 repositioned.
4144/5B	M.J. & E.J. added Jan 84 detail A		
May 84	C. Revised to R.B.L.H.A. requirements.		

This is drawing No 5 referred to in the form of Contract.

Signature of Contractor... *JB SA*
Signature of Employer... *W. H. H. H.*

SCALE
1/100

DATE
SERIAL NO.

SITE
WECOCK FARM, COWPLAIN

CLIENT
The Royal British Legion
Housing Association Ltd.

R K FRANCIS ASSOCIATES

REF No
4144/5 D

DATE
16/9/83