


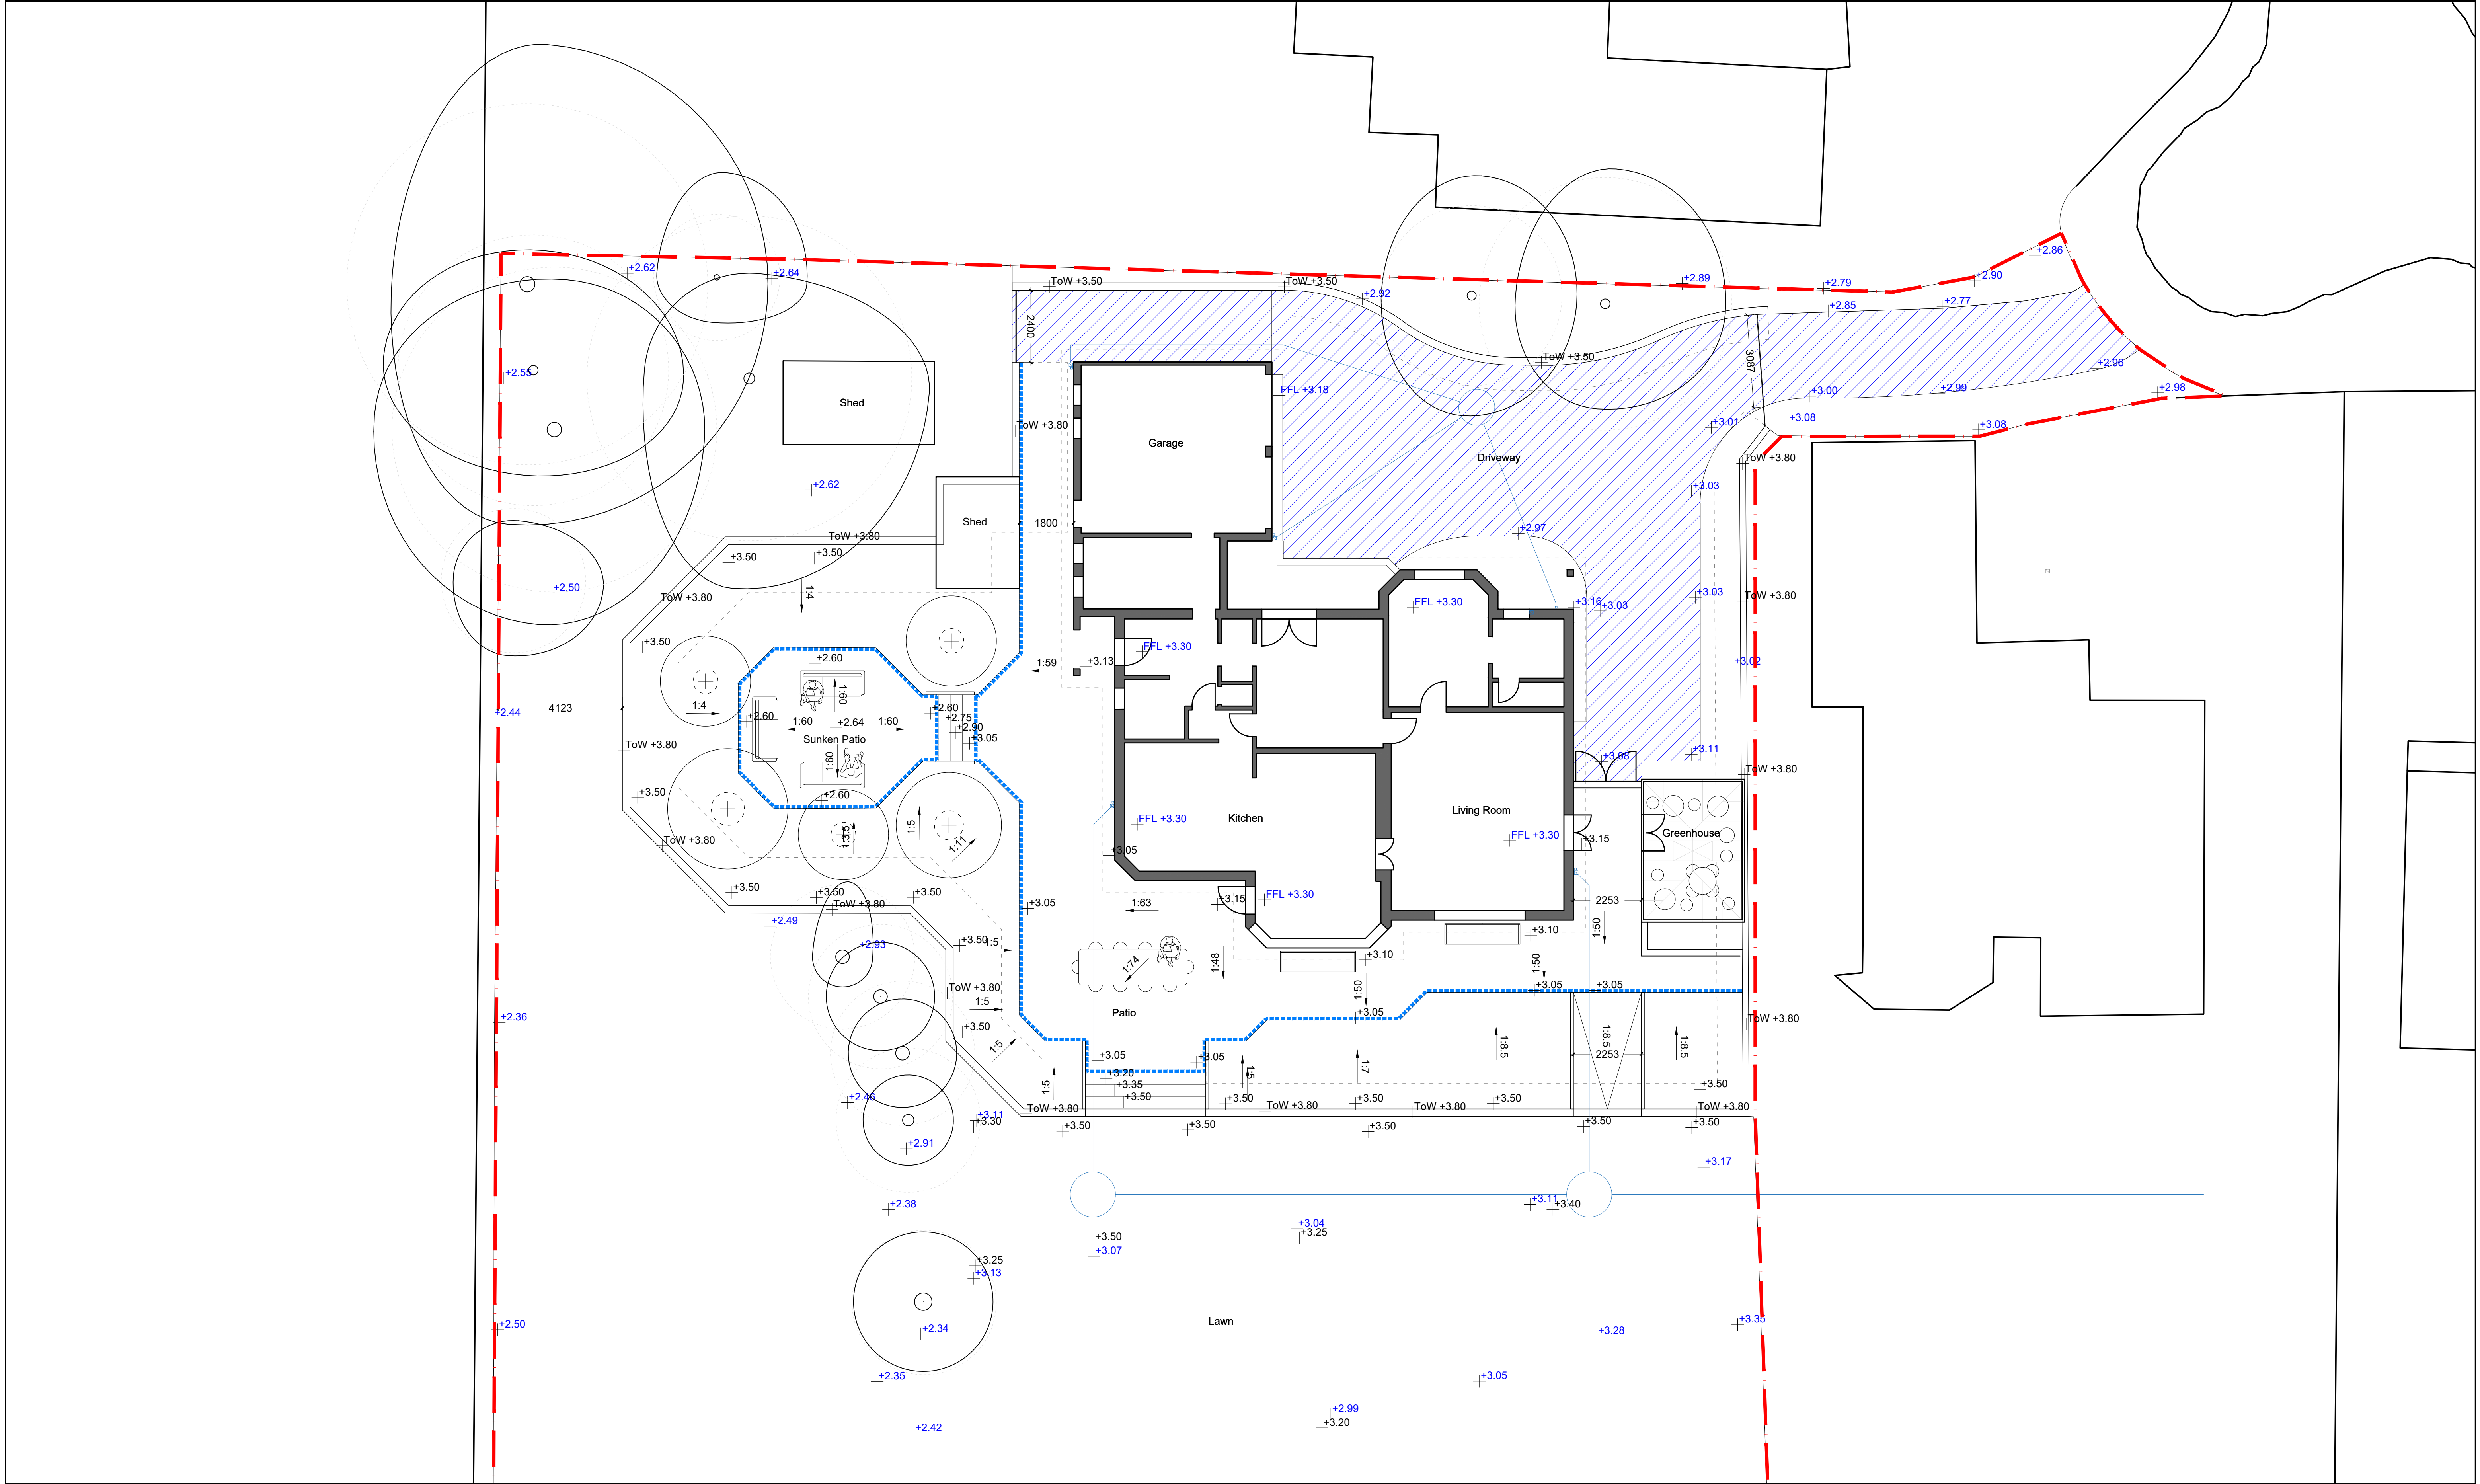

Rev	Date	Description	By
01	08/06/25	Flood wall heights change	SB

Rev	Date	Description	By	Chk

LEGEND

- Site Boundary

Existing Level

Proposed Level

Proposed Fall
- Existing Surface Water Drainage

Proposed Slot Drain

Permeable Paving Zone

Project
9 Harbourside
Client
Robert Carrell
Drawing title
Landscape General Arrangement
Levels and Drainage

Drawing status
For Information
Date
06/10/24
Drawing number
9HS-PL-GA-103
Rev
02
Scale
1:100 @ A1

0 5m N
Samuel Birles
64 Napier Road, London, E11 3JZ
+44 7852981049
Do not scale from this drawing