


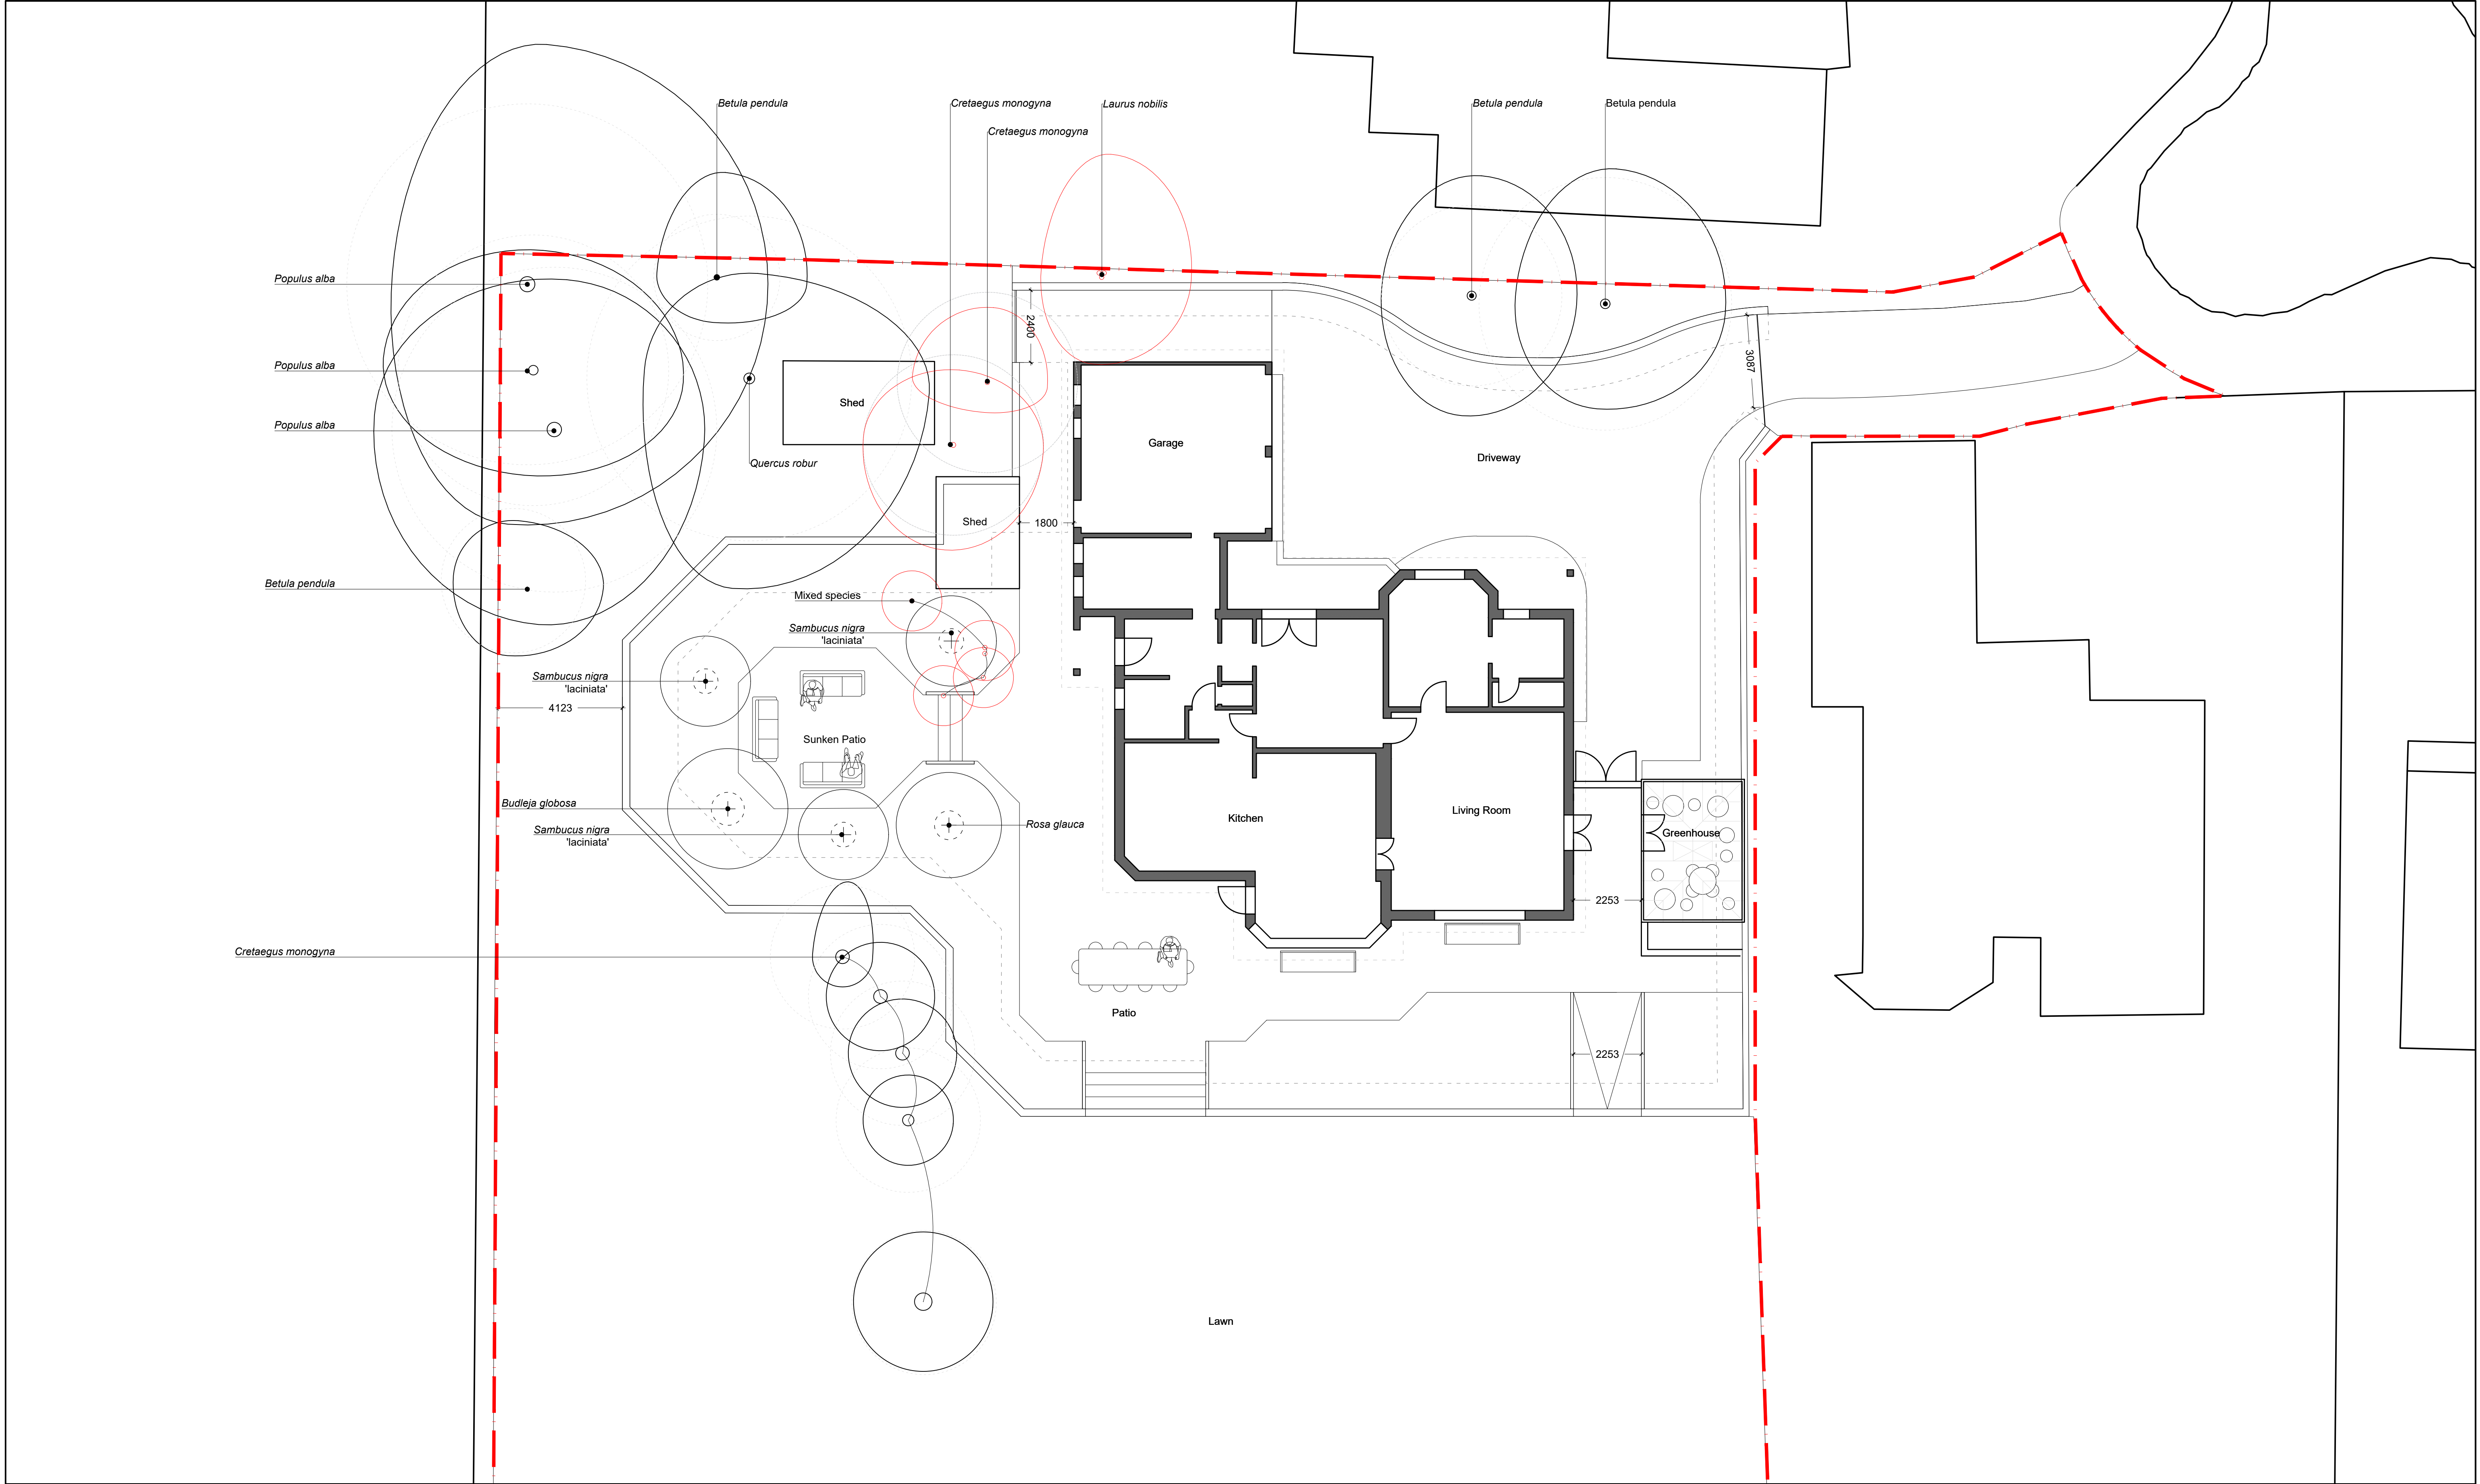


Rev	Date	Description	By	Chk
xx	xx/xx/xx	xxx	xxx	xxx

Rev	Date	Description	By	Chk


LEGEND




Site Boundary

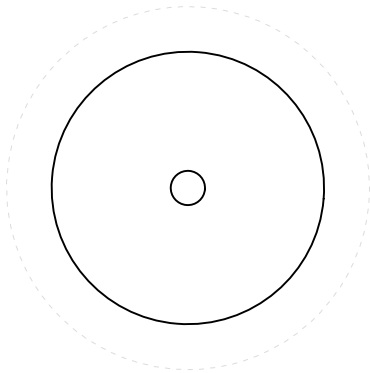

Existing tree to be retained

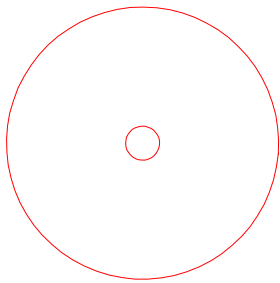

Existing tree to be removed

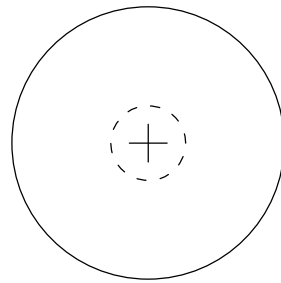

Proposed tree

Project	9 Harbourside
Client	Robert Carrell
Drawing title	Landscape General Arrangement Tree Layout

Drawing status	For Information	Drawn by	SB
Date	06/10/24	Checked	-
Drawing number	9HS-PL-GA-106	Rev	01
Scale	1:100 @ A1		



Samuel Birles
64 Napier Road, London, E11 3JZ
+44 7852961049
Do not scale from this drawing