


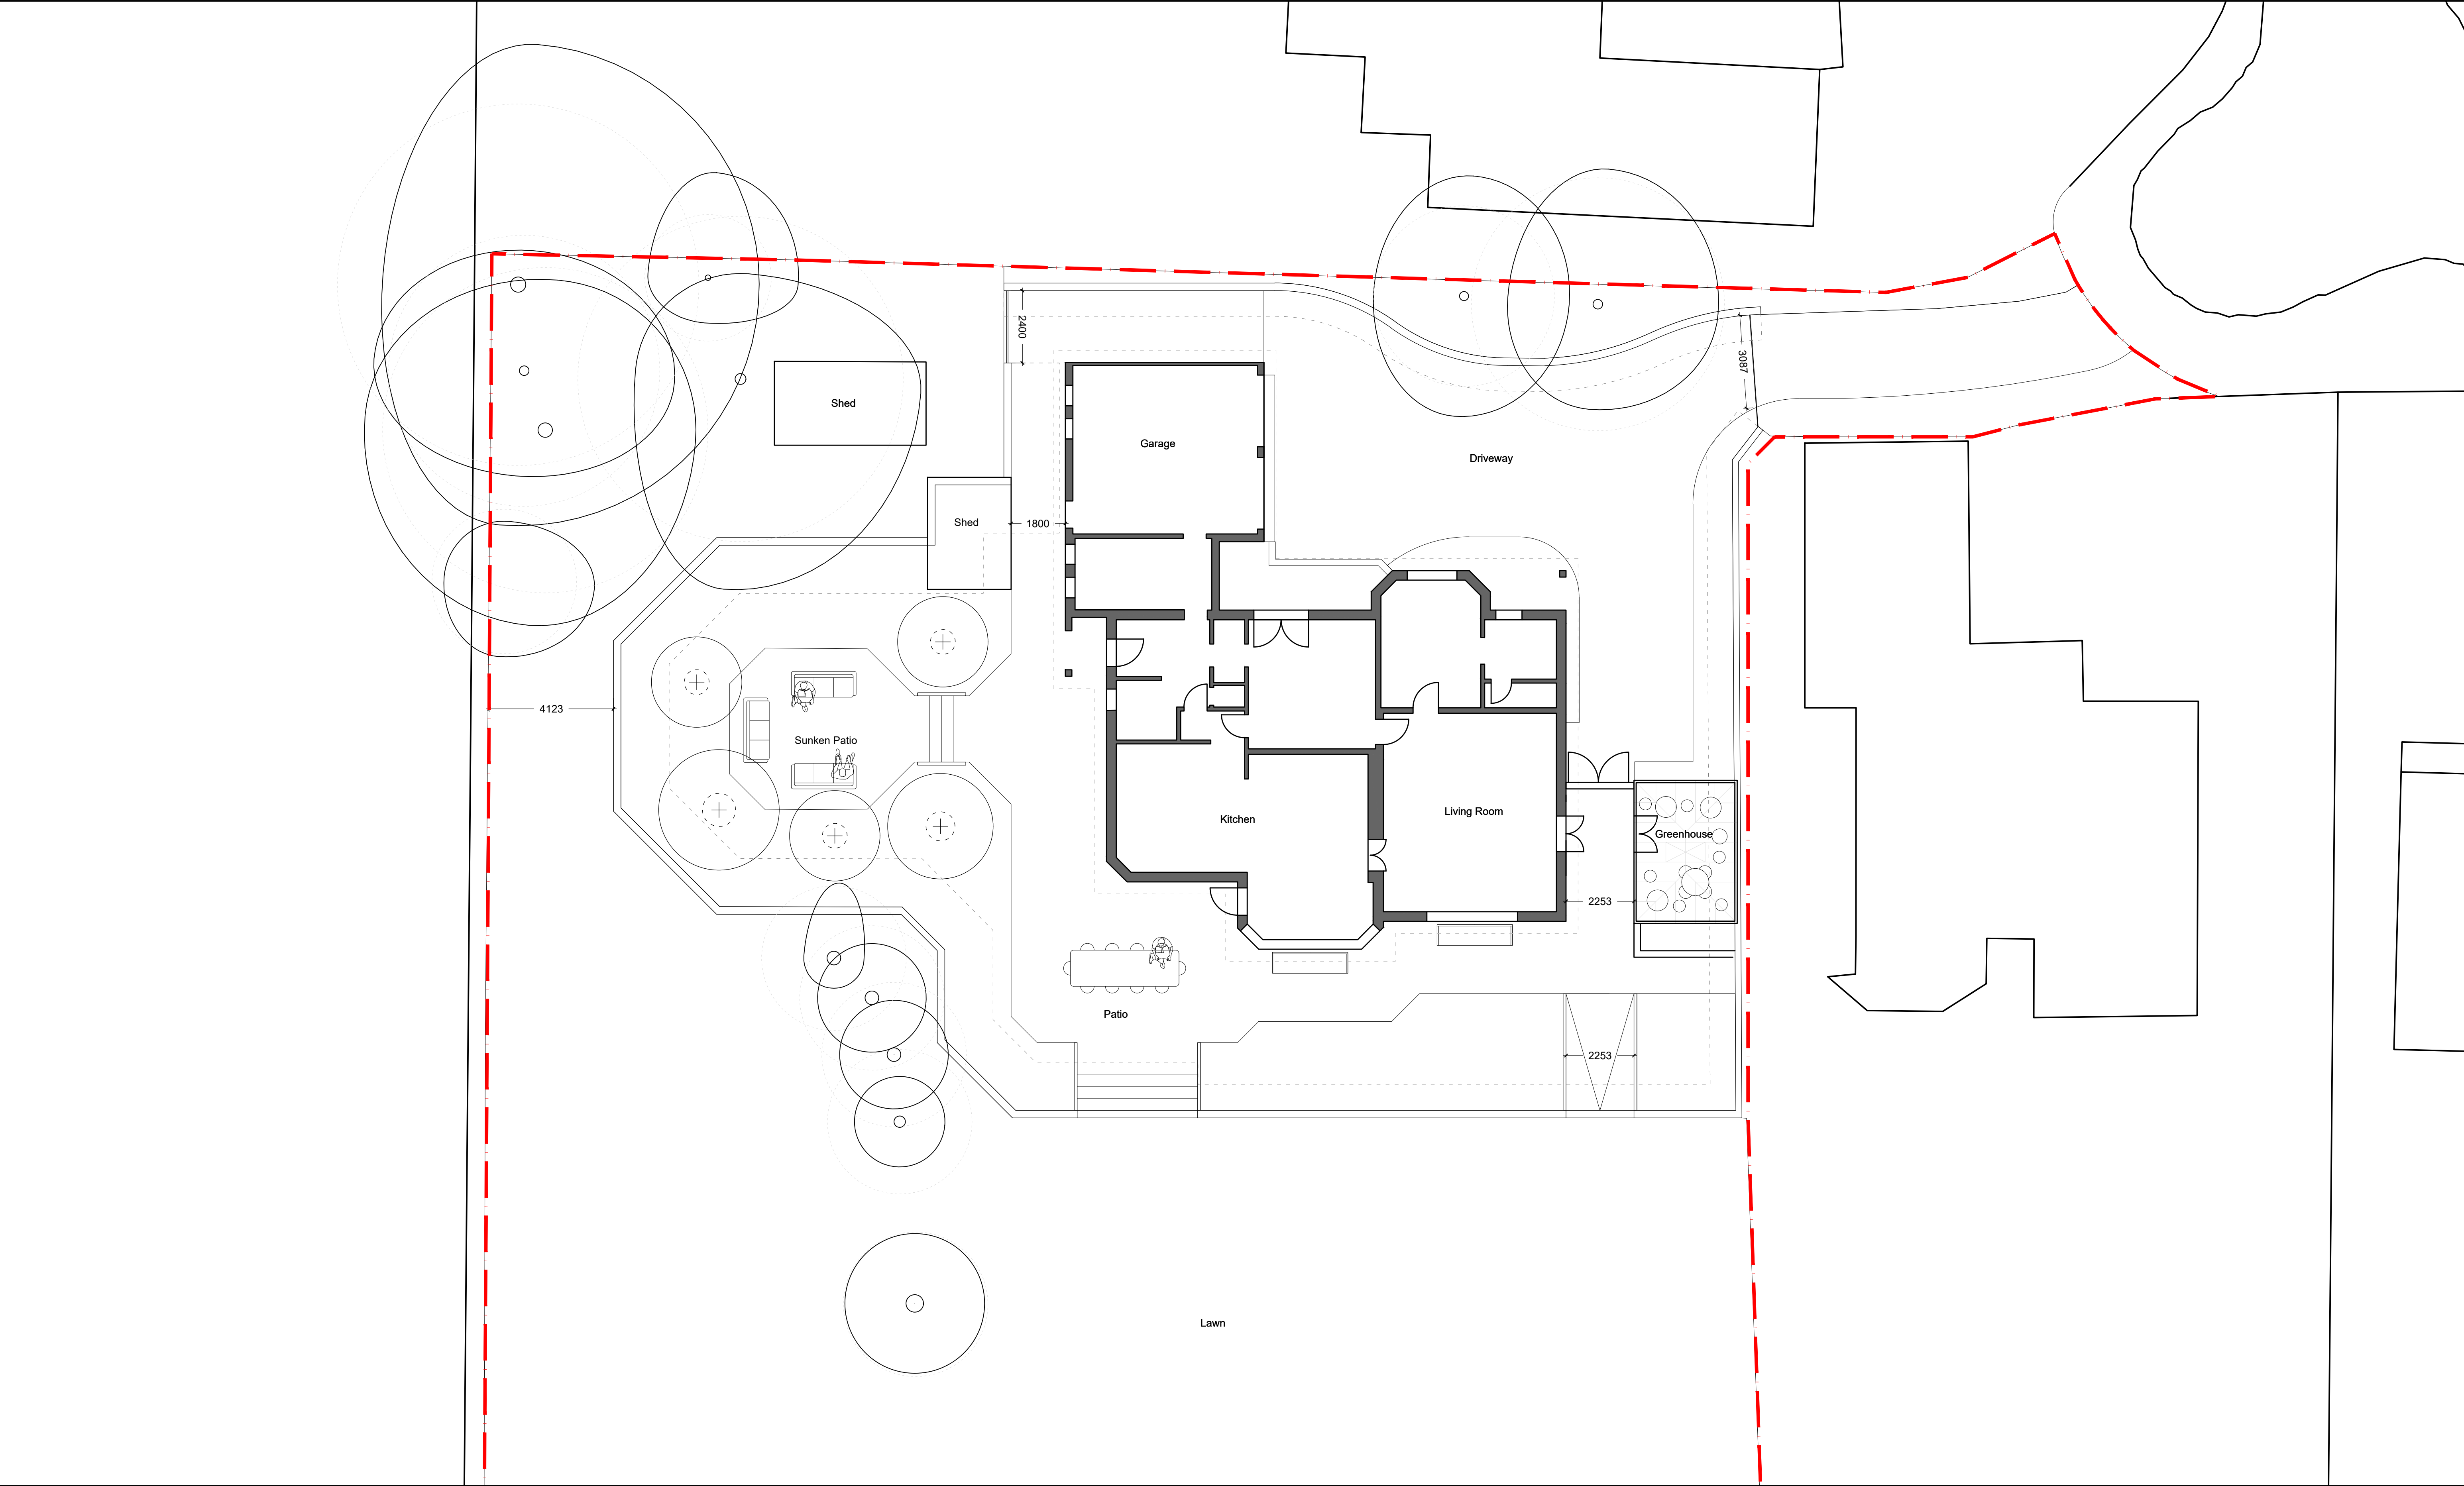

LEGEND

 Site Boundary

Rev	Date	Description	By	Chk
01	09/11/24	General layout update	SB	
02	05/01/25	Wall layout update	SB	
03	26/03/25	Tree survey added	SB	

Rev	Date	Description	By	Chk

Project
9 Harbourside
Client
Robert Carrell
Drawing title
Landscape General Arrangement

Drawing status
For Information
Date
06/10/24
Drawing number
9HS-PL-GA-102
Rev
01
Scale
1:100 @ A1

Drawn by
SB
Checked
-
Scale
1:100 @ A1



Samuel Birles
64 Napier Road, London, E11 3JZ
+44 7852961049
Do not scale from this drawing