


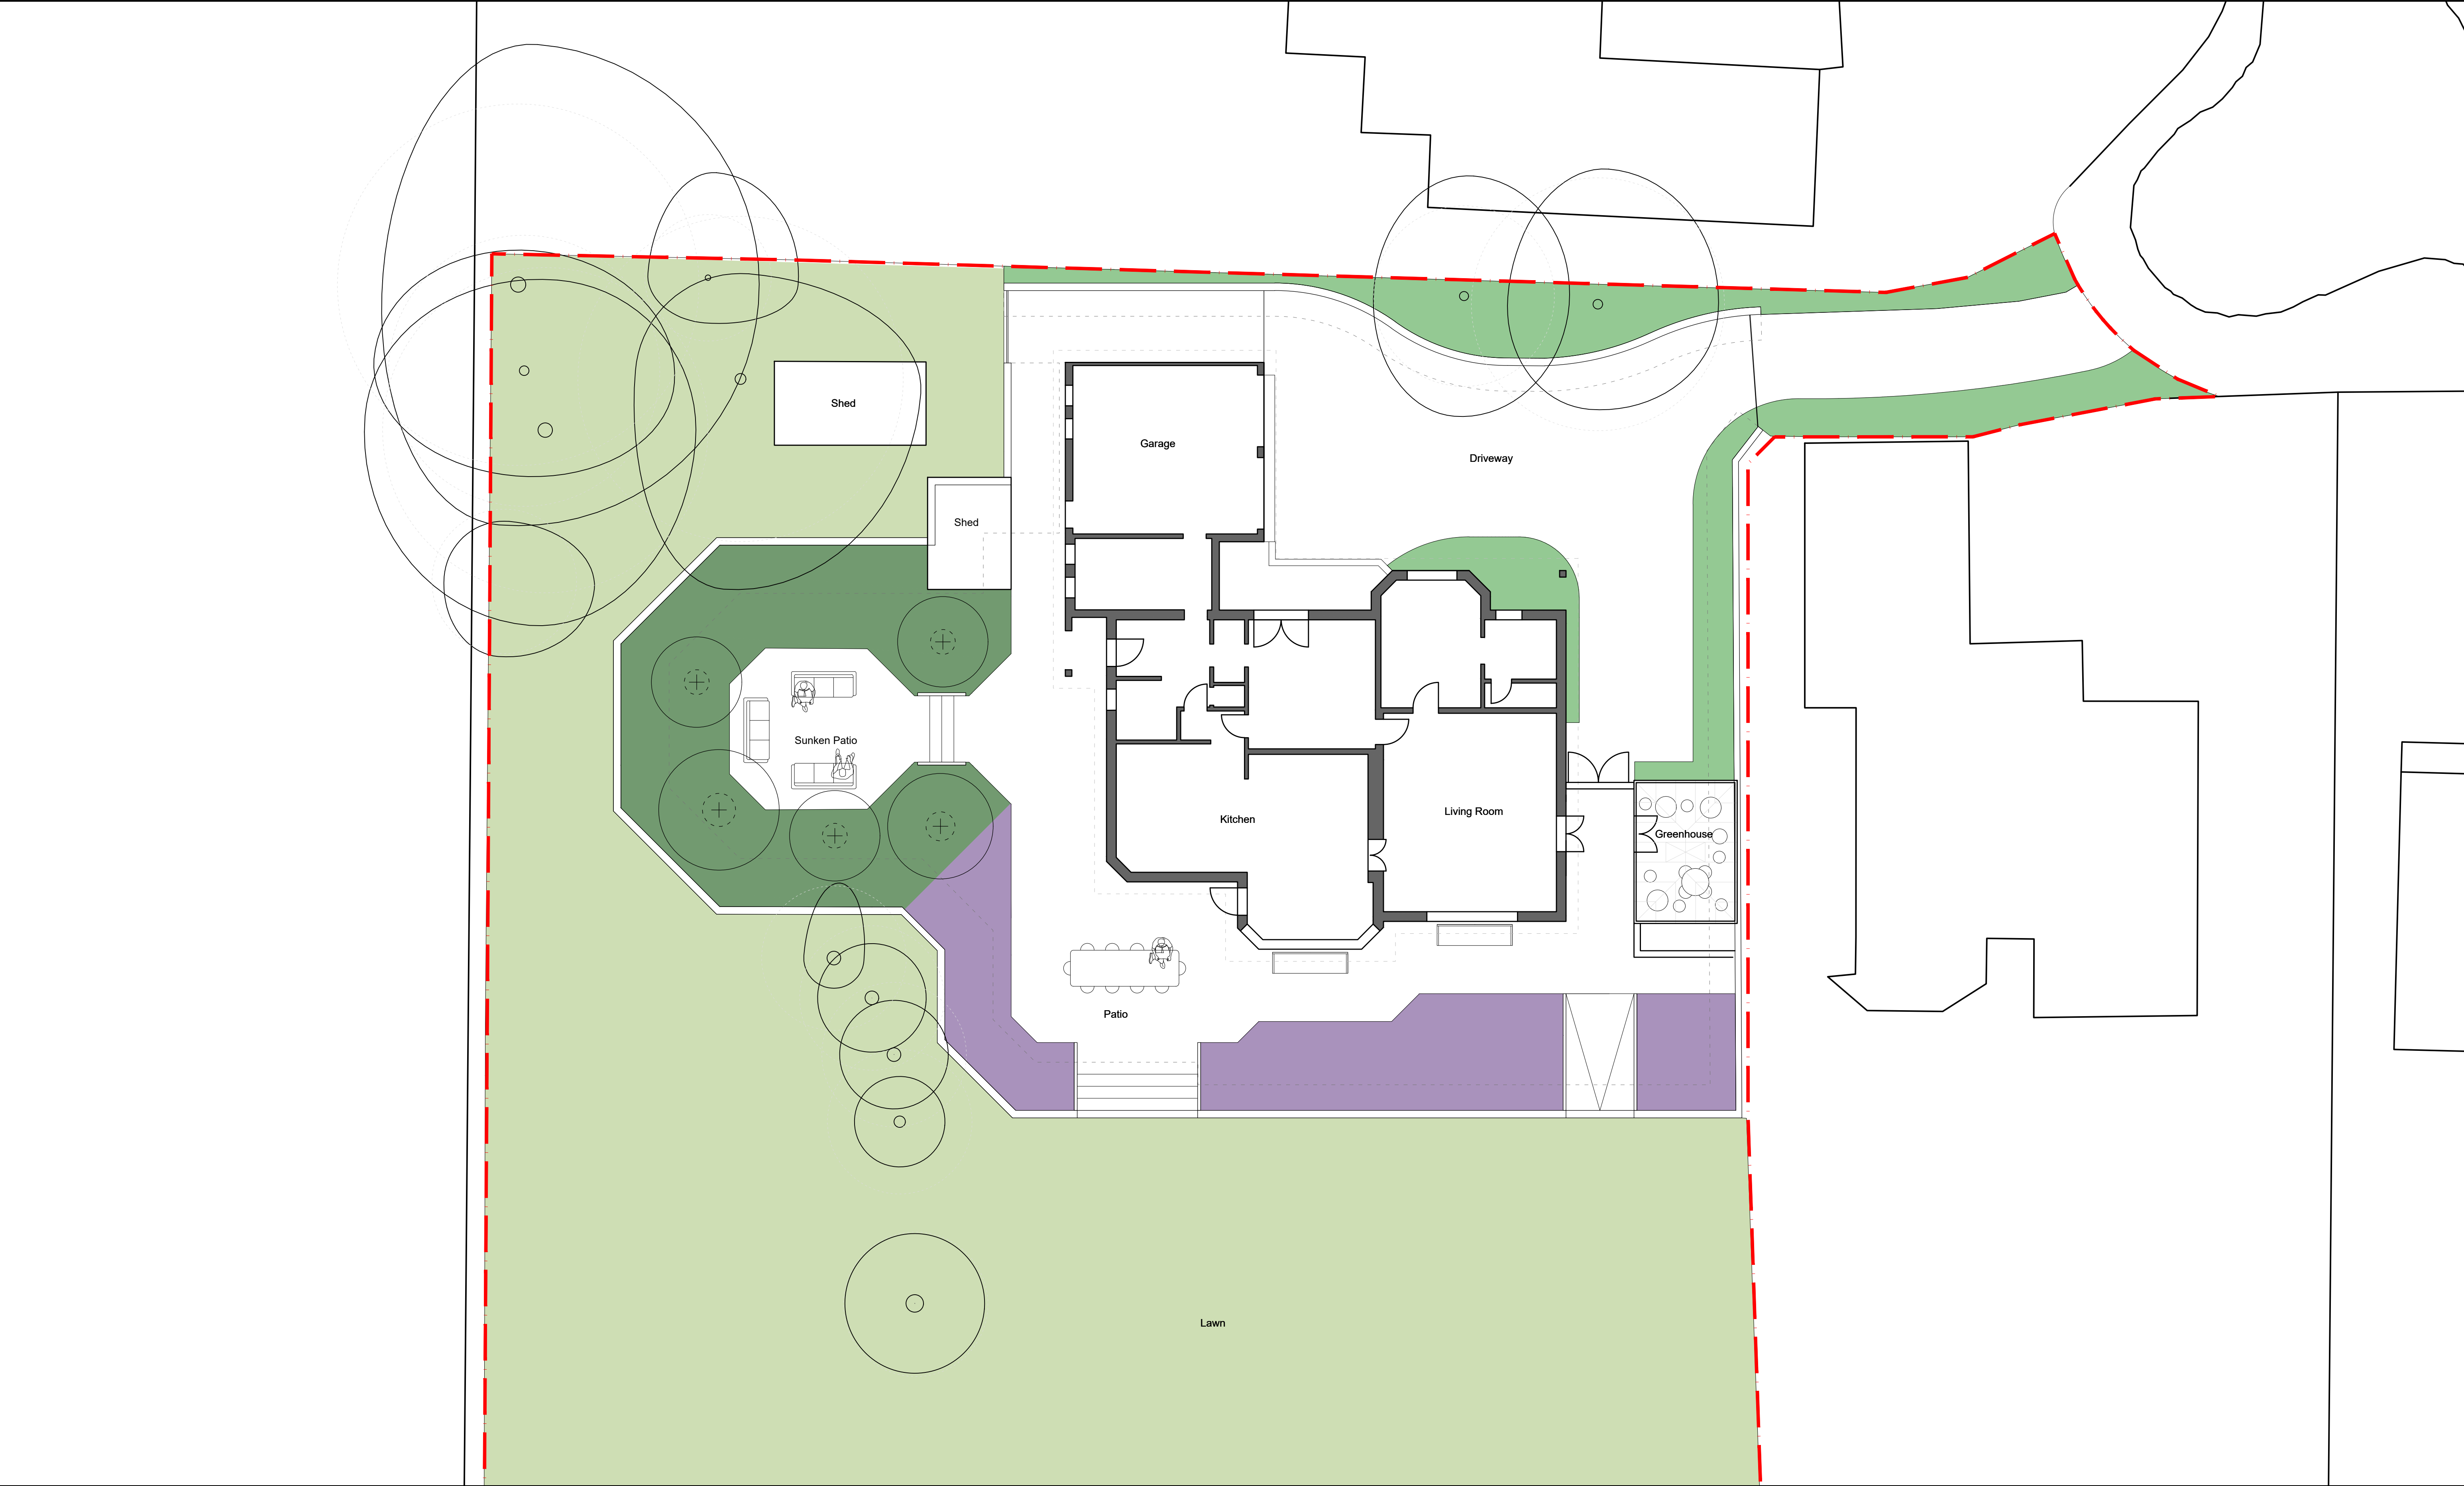

LEGEND



Site Boundary



Mixed shrub and herbaceous planting
Rear garden sun mix



Mixed shrub and herbaceous planting
Lower patio shade mix



Mixed shrub and herbaceous planting
Front garden mix



Rollled lawn turf
to tie into existing levels

Rev	Date	Description	By	Chk
xx	xx/xx/xx	xxx	xxx	xxx

Rev	Date	Description	By	Chk

Project	9 Harbourside
Client	Robert Carrell
Drawing title	Landscape General Arrangement Soft Landscape

Drawing status	For Information	Drawn by	SB
Date	06/10/24	Checked	-
Drawing number	9HS-PL-GA-105	Rev	01
Scale	1:100 @ A1		



Samuel Birles
64 Napier Road, London, E11 3JZ
+44 7852961049
Do not scale from this drawing