


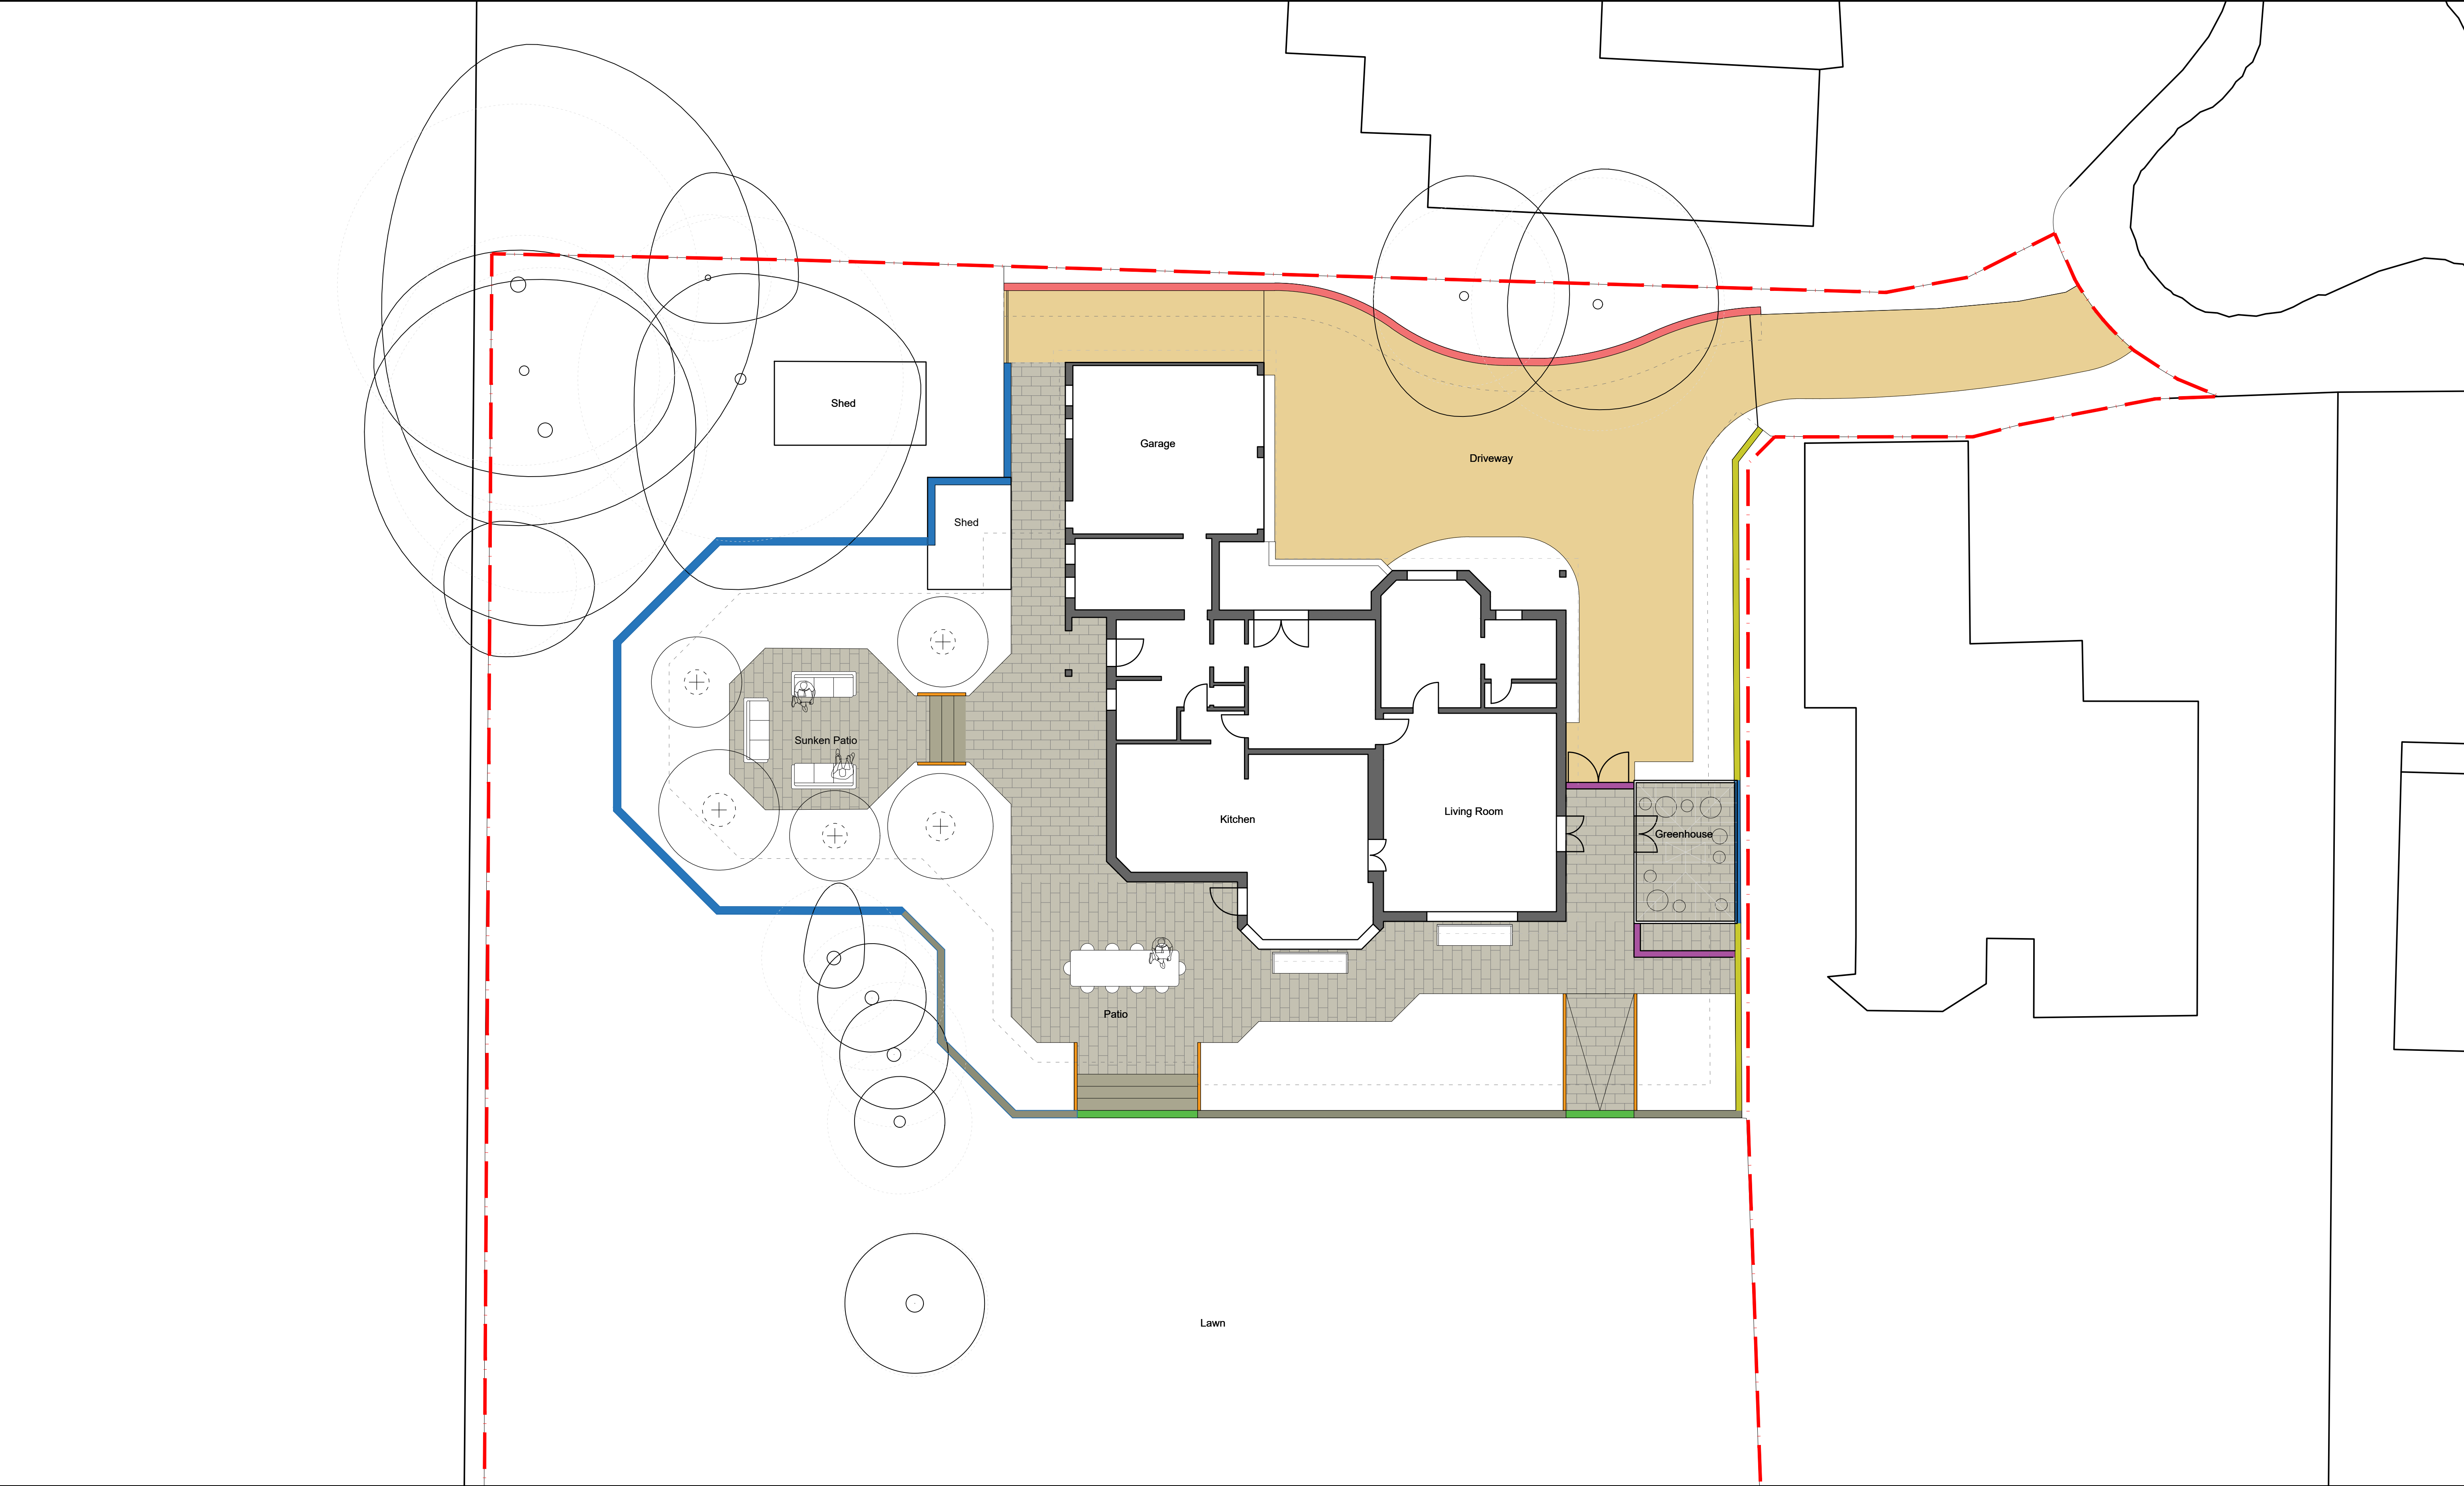

Rev	Date	Description	By	Chk
xx	xx/xx/xx	xxx	xxx	xxx

Rev	Date	Description	By	Chk

LEGEND

	Site Boundary		Concrete Flood Defence Wall Fair-faced finish		Concrete Flood Defence Wall Fair faced finish Sandstone coping
	Gravel		Concrete Flood Defence Wall Brick slip internal cladding Sandstone coping		Brick Wall
	Natural Stone Flag Paving		Concrete Flood Defence Wall Brick slip internal cladding Brick coping		Metal Retaining Edge
	Natural Stone Steps		Concrete Flood Defence Wall Slot for gate insert		

Project	9 Harbourside
Client	Robert Carrell
Drawing title	Landscape General Arrangement Hard Landscape

Drawing status	For Information	Drawn by	SB
Date	06/10/24	Checked	-
Drawing number	9HS-PL-GA-104	Rev	01
		Scale	1:100 @ A1

0 5m N

Samuel Birles
64 Napier Road, London, E11 3JZ
+44 7852961049

Do not scale from this drawing