


-IMPERMEABLE AREA CATCHMENTS-							
		Permeable Paving Area - 0m² (0.00Ha)		Drainable Area - 0m² (0.00Ha)			
Manhole No.	Pipe No.	Adoptable IMP	Adoptable UC	Private IMP	Private UC	Total IMP + UC	

SW DIV1	1.000	0.000	0.000	0.000	0.000	0.000	
SW DIV2	1.001	0.000	0.000	0.000	0.000	0.000	
SW DIV3	1.002	0.000	0.000	0.000	0.000	0.000	
PS15	1.003	0.000	0.000	0.000	0.000	0.000	
SW DIV4	1.003	0.000	0.000	0.000	0.000	0.000	
S1	1.004	0.000	0.000	0.000	0.000	0.000	
PS19	1.005	0.000	0.000	168.315	0.000	168.315	
PS20	1.006	0.000	0.000	164.417	0.000	164.417	
PS21	1.007	0.000	0.000	456.633	0.000	456.633	
PS22	1.008	0.000	0.000	0.000	0.000	0.000	
PS27	2.000	0.000	0.000	137.484	0.000	137.484	
PS28	2.001	0.000	0.000	184.555	0.000	184.555	
PS30	2.002	0.000	0.000	355.499	0.000	355.499	
PS29	3.001	0.000	0.000	0.000	0.000	0.000	
PS33	12.002	0.000	0.000	50.000	0.000	50.000	
PS26	12.003	0.000	0.000	227.397	0.000	227.397	
S2	12.004	0.000	0.000	19.588	0.000	19.588	
S3	14.001	0.000	0.000	518.735	0.000	518.735	
PS38	15.001	0.000	0.000	142.510	0.000	142.510	
S7	18.001	0.000	0.000	570.636	0.000	570.636	
SS	21.001	0.000	0.000	249.706	0.000	249.706	
S6	21.002	0.000	0.000	301.239	0.000	301.239	
S4	22.000	0.000	0.000	307.662	0.000	307.662	
PS36	0.000	0.000	0.000	0.000	0.000	0.000	
PS37	0.000	0.000	0.000	0.000	0.000	0.000	
PS34	0.000	0.000	0.000	0.000	0.000	0.000	
PS35	0.000	0.000	0.000	0.000	0.000	0.000	
RWP13	0.000	0.000	0.000	0.000	0.000	0.000	
RWP12	0.000	0.000	0.000	0.000	0.000	0.000	
RWP5	0.000	0.000	0.000	0.000	0.000	0.000	
RWP5	0.000	0.000	0.000	0.000	0.000	0.000	
RWP6	0.000	0.000	0.000	0.000	0.000	0.000	
RWP7	0.000	0.000	0.000	0.000	0.000	0.000	
RWP4	0.000	0.000	0.000	0.000	0.000	0.000	
RWP3	0.000	0.000	0.000	0.000	0.000	0.000	
RWP1	0.000	0.000	0.000	0.000	0.000	0.000	
RWP2	0.000	0.000	0.000	0.000	0.000	0.000	
RWP10	0.000	0.000	0.000	0.000	0.000	0.000	
RWP9	0.000	0.000	0.000	0.000	0.000	0.000	
ACO1	1.000	0.000	0.000	0.000	0.000	0.000	
PS13	1.001	0.000	0.000	1647.214	0.000	1647.214	
PS14	1.002	0.000	0.000	0.000	0.000	0.000	
D6	3.000	0.000	0.000	271.884	0.000	271.884	
D5	4.000	0.000	0.000	120.000	0.000	120.000	
ACQ4	5.000	0.000	0.000	224.804	0.000	224.804	
D1	8.000	0.000	0.000	171.502	0.000	171.502	
D3	7.000	0.000	0.000	120.000	0.000	120.000	
RWP11	8.000	0.000	0.000	0.000	0.000	0.000	
RE1	8.001	0.000	0.000	479.421	0.000	479.421	
PS25	8.002	0.000	0.000	0.000	0.000	0.000	
ACO3	9.000	0.000	0.000	171.491	0.000	171.491	
D2	10.000	0.000	0.000	177.432	0.000	177.432	
D4	11.000	0.000	0.000	272.000	0.000	272.000	
PS31	12.000	0.000	0.000	494.374	0.000	494.374	
PS32	12.001	0.000	0.000	0.000	0.000	0.000	
ACO7	13.000	0.000	0.000	272.913	0.000	272.913	
ACQ5	14.000	0.000	0.000	209.762	0.000	209.762	
D8	15.000	0.000	0.000	74.975	0.000	74.975	
D7	16.000	0.000	0.000	320.000	0.000	320.000	
D9	17.000	0.000	0.000	392.732	0.000	392.732	
D10	18.000	0.000	0.000	217.688	0.000	217.688	
ACQ9	19.000	0.000	0.000	0.000	0.000	0.000	
D11	20.000	0.000	0.000	119.654	0.000	119.654	
ACQ8	21.000	0.000	0.000	128.406	0.000	128.406	
ACQ6	23.000	0.000	0.000	90.729	0.000	90.729	
RWP15	24.000	0.000	0.000	0.000	0.000	0.000	
RWP14	25.000	0.000	0.000	0.000	0.000	0.000	
ACQ2	26.000	0.000	0.000	218.879	0.000	218.879	
PS17	26.001	0.000	0.000	0.000	0.000	0.000	
PS18	26.002	0.000	0.000	0.000	0.000	0.000	
Totals:	0.000	0.000	0.000	10047.615	0.000	10047.615	

Impermeable Area Catchments

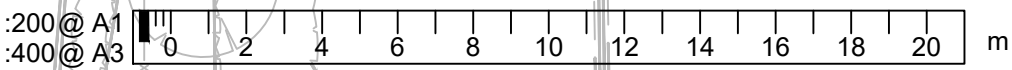

NOTES

- This drawing is to be read in conjunction with all other BP Civils drawings, and with all relevant Architect's and Engineer's drawings and specification. Any discrepancies found are to be reported immediately to the Engineer.
- BP Civils accepts no responsibility for inaccuracies in data provided by third parties such as topographic surveys or Ordnance Survey mapping.
- Do not scale work to figured dimensions only. All dimensions are in millimeters unless noted otherwise and all levels are in metres from the topographic survey datum.
- Any information given regarding existing underground services is given in good faith after consultation with the relevant authority, however accuracy is not certain. The main contractor is responsible for checking all information on site prior to work commencing and taking due care whilst undertaking the works.
- All dimensions to be checked on site. All details and dimensions relating to sub-contractors work must be checked and agreed before setting out and detailing. BP Civils logos and company information must be removed from copies if information is re-used.
- The electronic information from this drawing can not be guaranteed as dimensionally drawn exact. Figured dimensions must be used for setting out and detailing. BP Civils logos and company information must be removed from copies if information is re-used.
- Where used, this map is based on or reproduced from Ordnance Survey material with the permission of Ordnance Survey on behalf of the controller of His Majesty's Stationery Office (© Crown Copyright). Licence number: 100022432. BP Civils accept no liability for any inaccuracies with the data.

RESIDUAL HAZARDS

In addition to the hazards/risks normally associated with the type of work detailed on this drawing, note the following:

- Buried services. Contractor to refer to record drawings and use CAT to locate existing services and undertake necessary precautions and investigation prior to excavating.
- Working in live traffic. Contractor to ensure traffic management is designed, erected and maintained to protect the workforce and the public. Contractor to undertake necessary precautions and ensure suitable traffic management is in place prior to commencement.
- Excavations close to existing structures. Contractor to prepare method statement to ensure stability of existing structure.

It is assumed that all works will be carried out by a competent contractor working, where appropriate, to an approved risk assessment and method statement

PO2	05.06.25	Issue for tender
PO1	27.05.25	Issue for tender
-	27.02.25	Original Issue

Rev.	Date	Amendments
------	------	------------



BP CIVILS
Infrastructure Design and Transport Planning Consultants
2 West Barn, Norton Lane, Chester, West Sussex PO20 3AF
Tel: 01243 210418
www.bpcivils.co.uk enquiries@bpcivils.co.uk

Drawing Status
FOR TENDER
NOT FOR CONSTRUCTION

Client
Hargreaves Properties Ltd.
On Site

Project
Waterlooville, Havant,
PO7 7XW (Phase 2)

Drawing Title
Impermeable Area
Catchments

Scale at A1	Date	Drawn By	Checked By	Project No.
1:200	May '25	JHL	MJA	D2330.02

Drawing Code	Drawing No.	Rev.
000-BPC-WD-ZZ-D-C	009	P02