



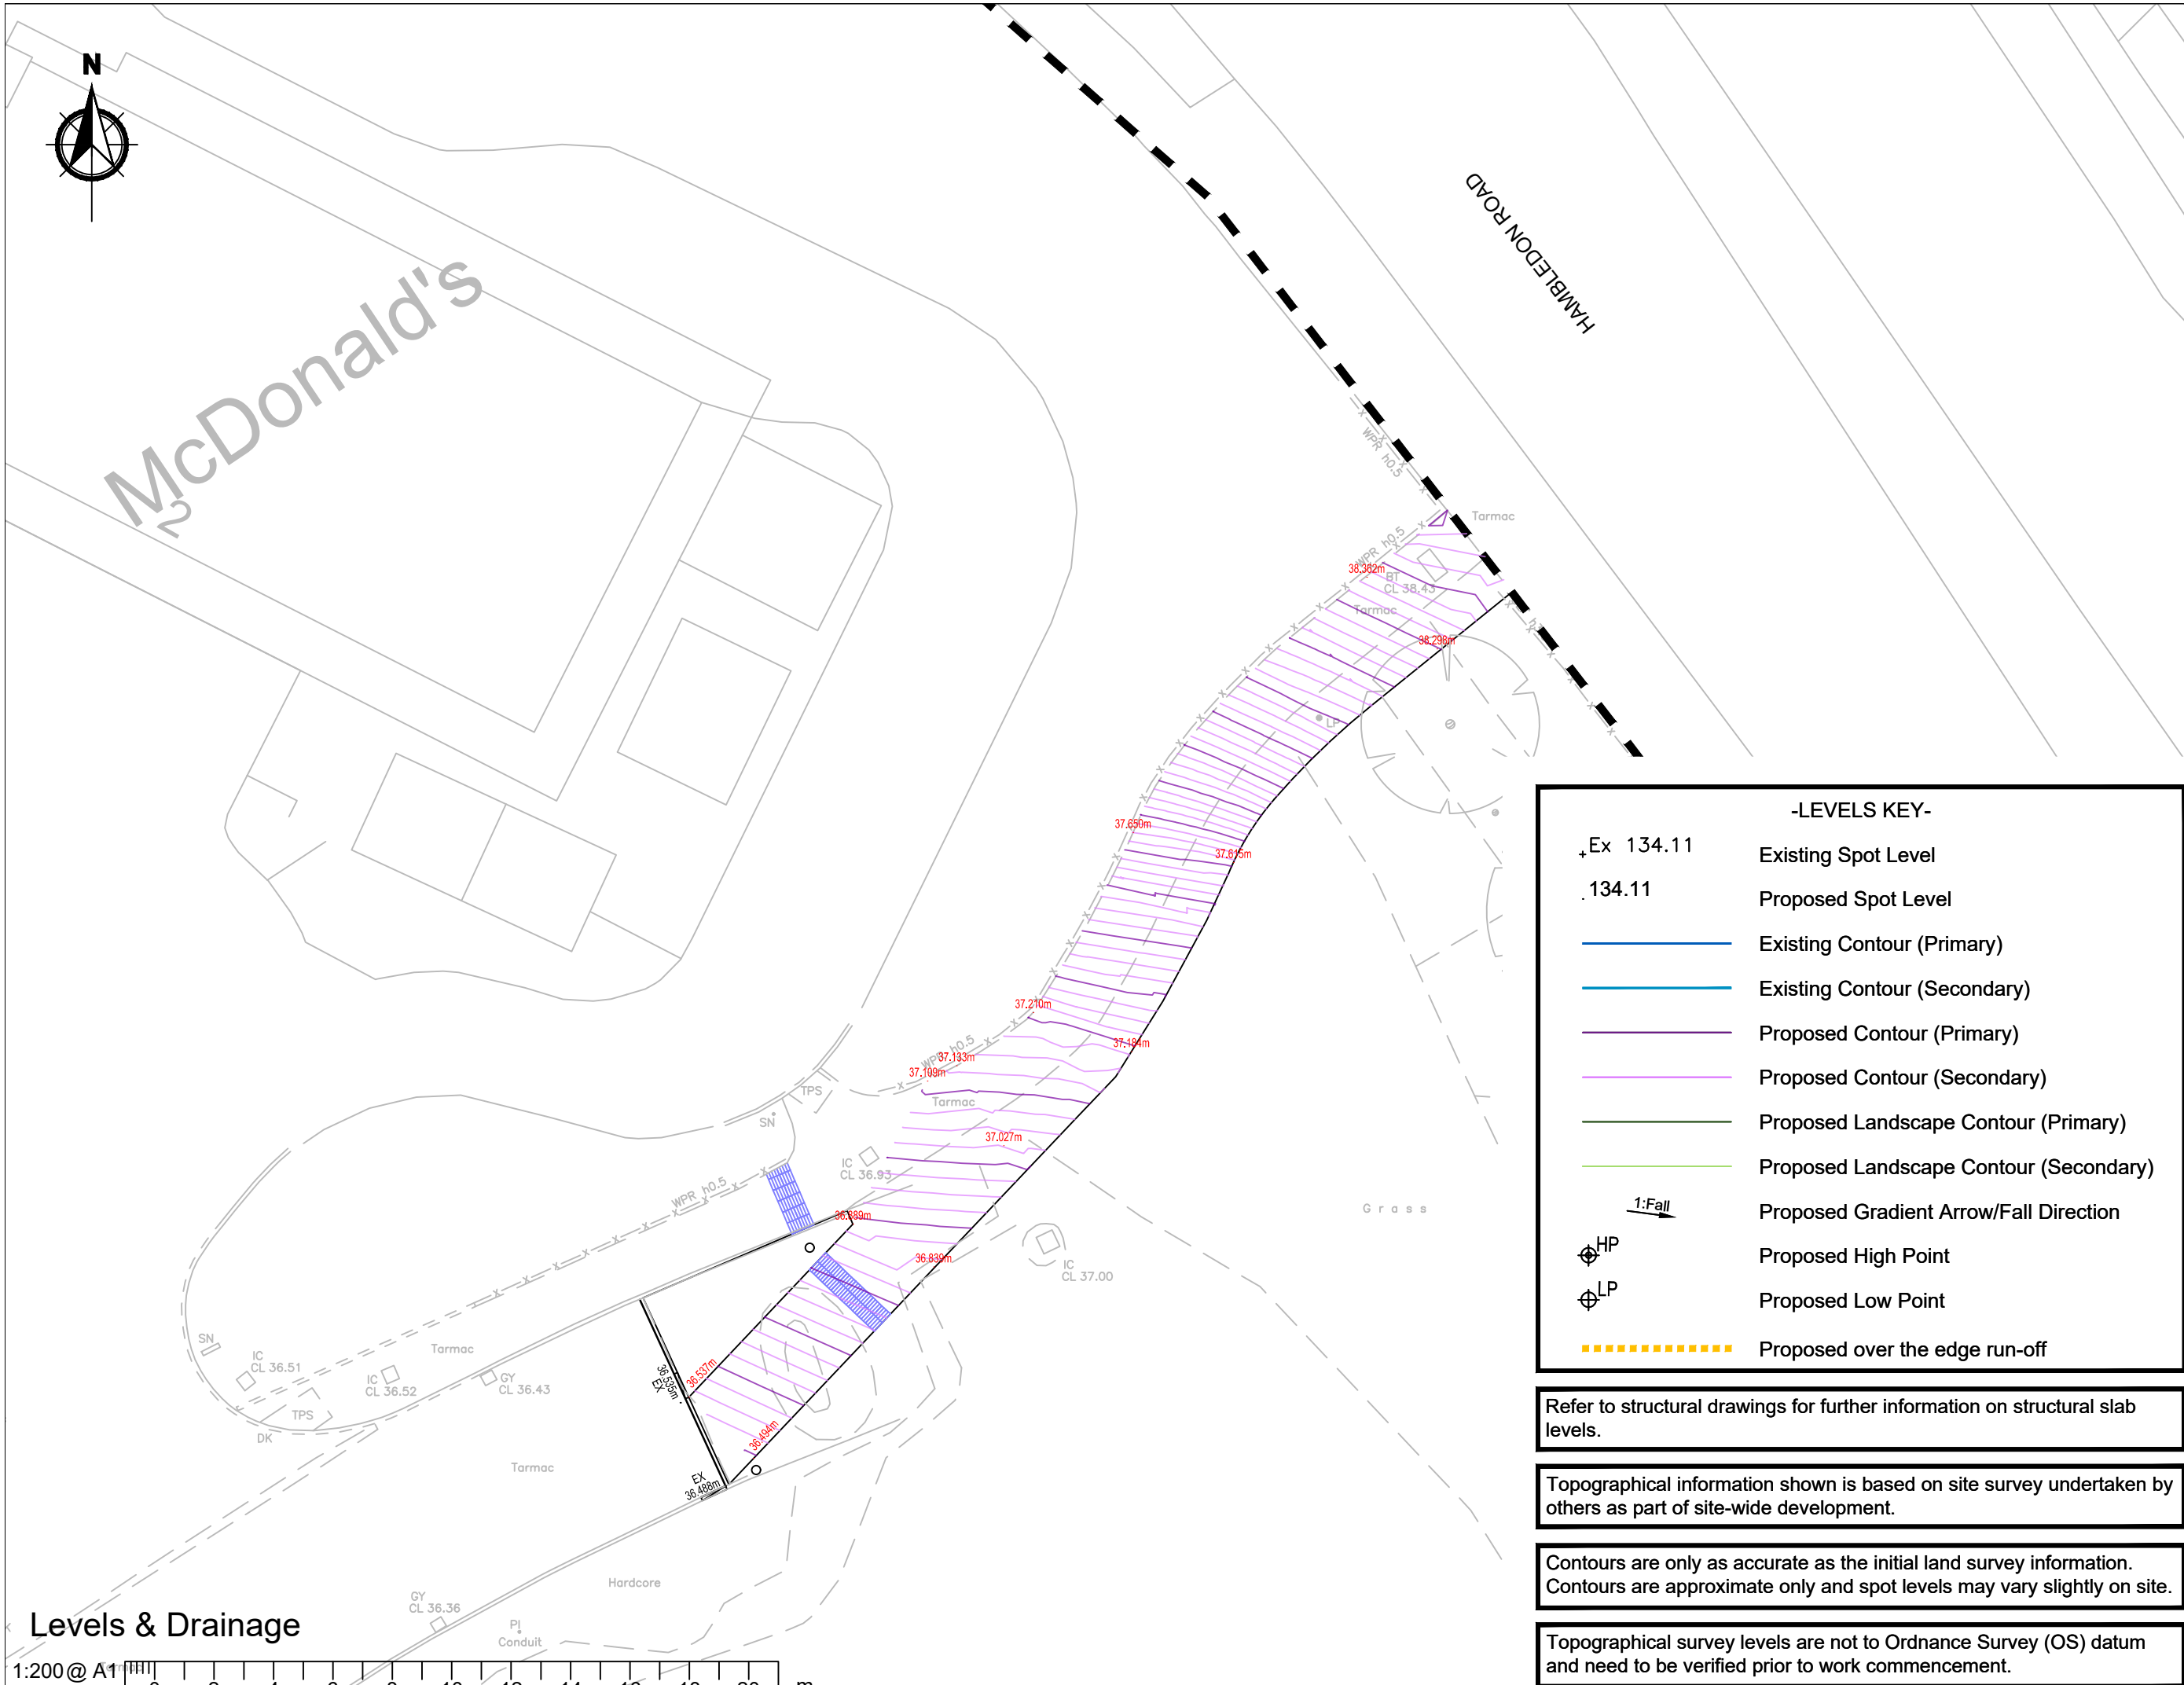


Levels & Drainage

1:200@ A1
1:400@ A3

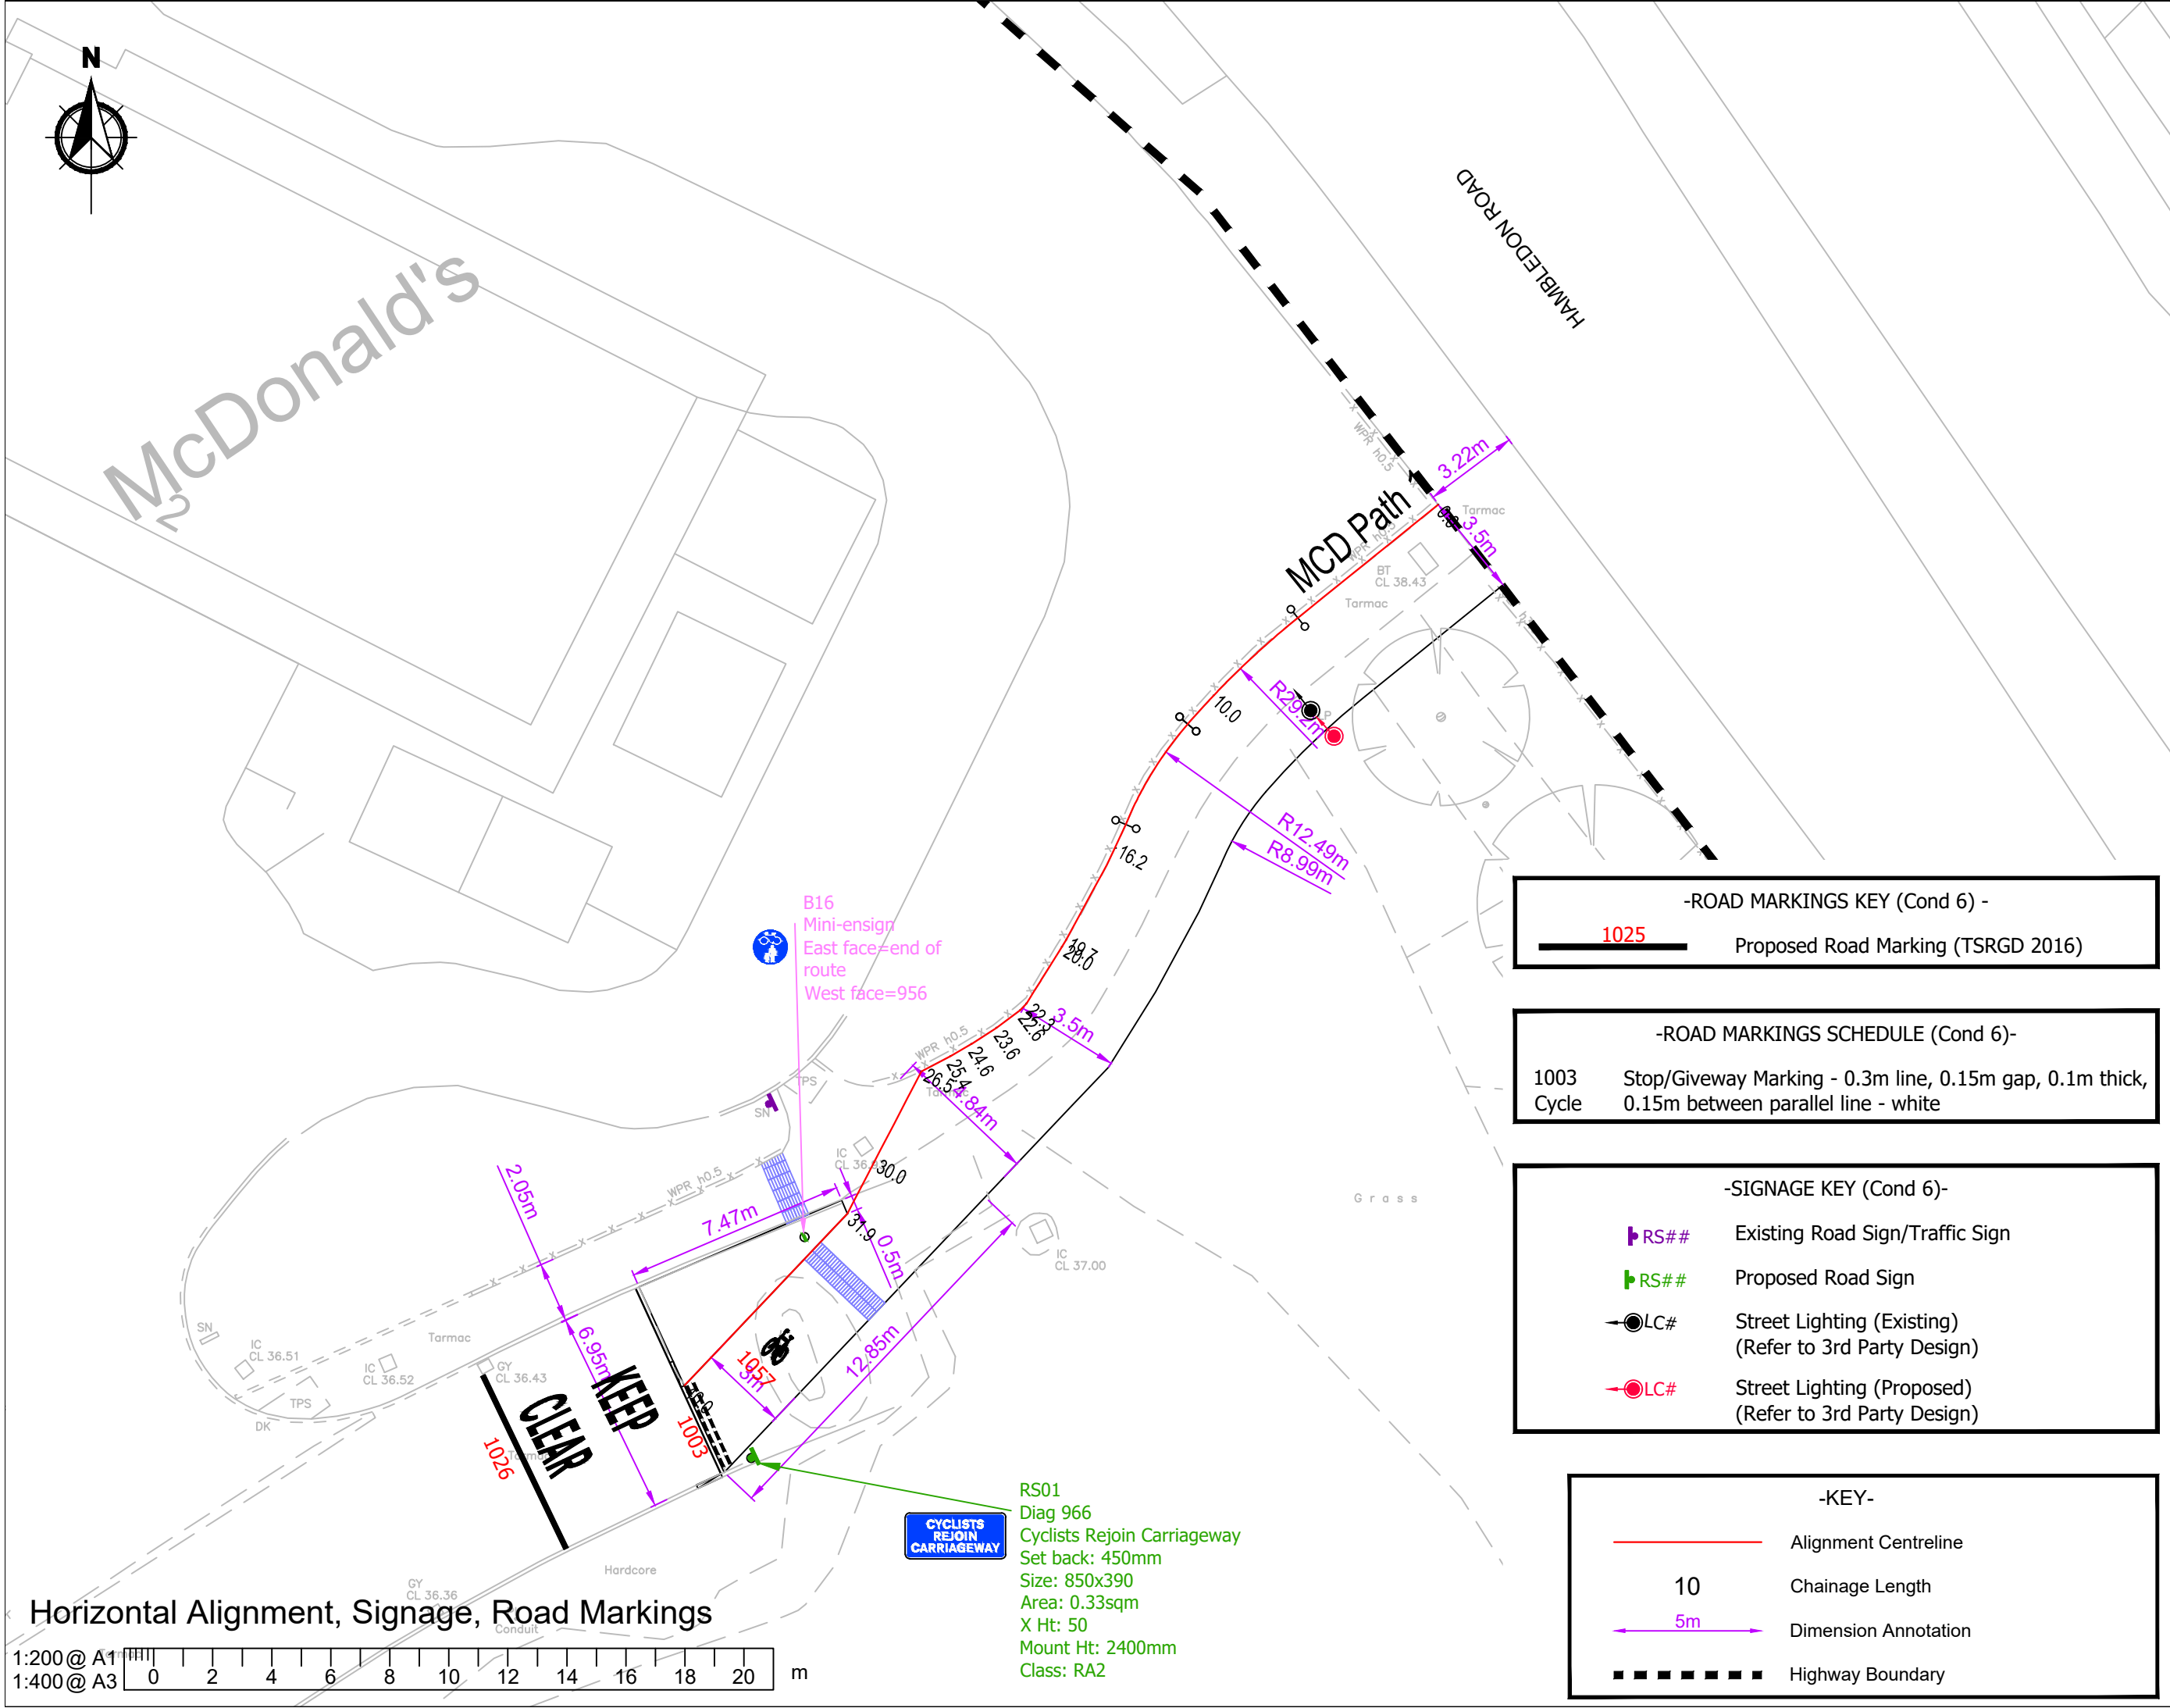


Horizontal Alignment, Signage, Road Markings

1:200@ A1
1:400@ A3

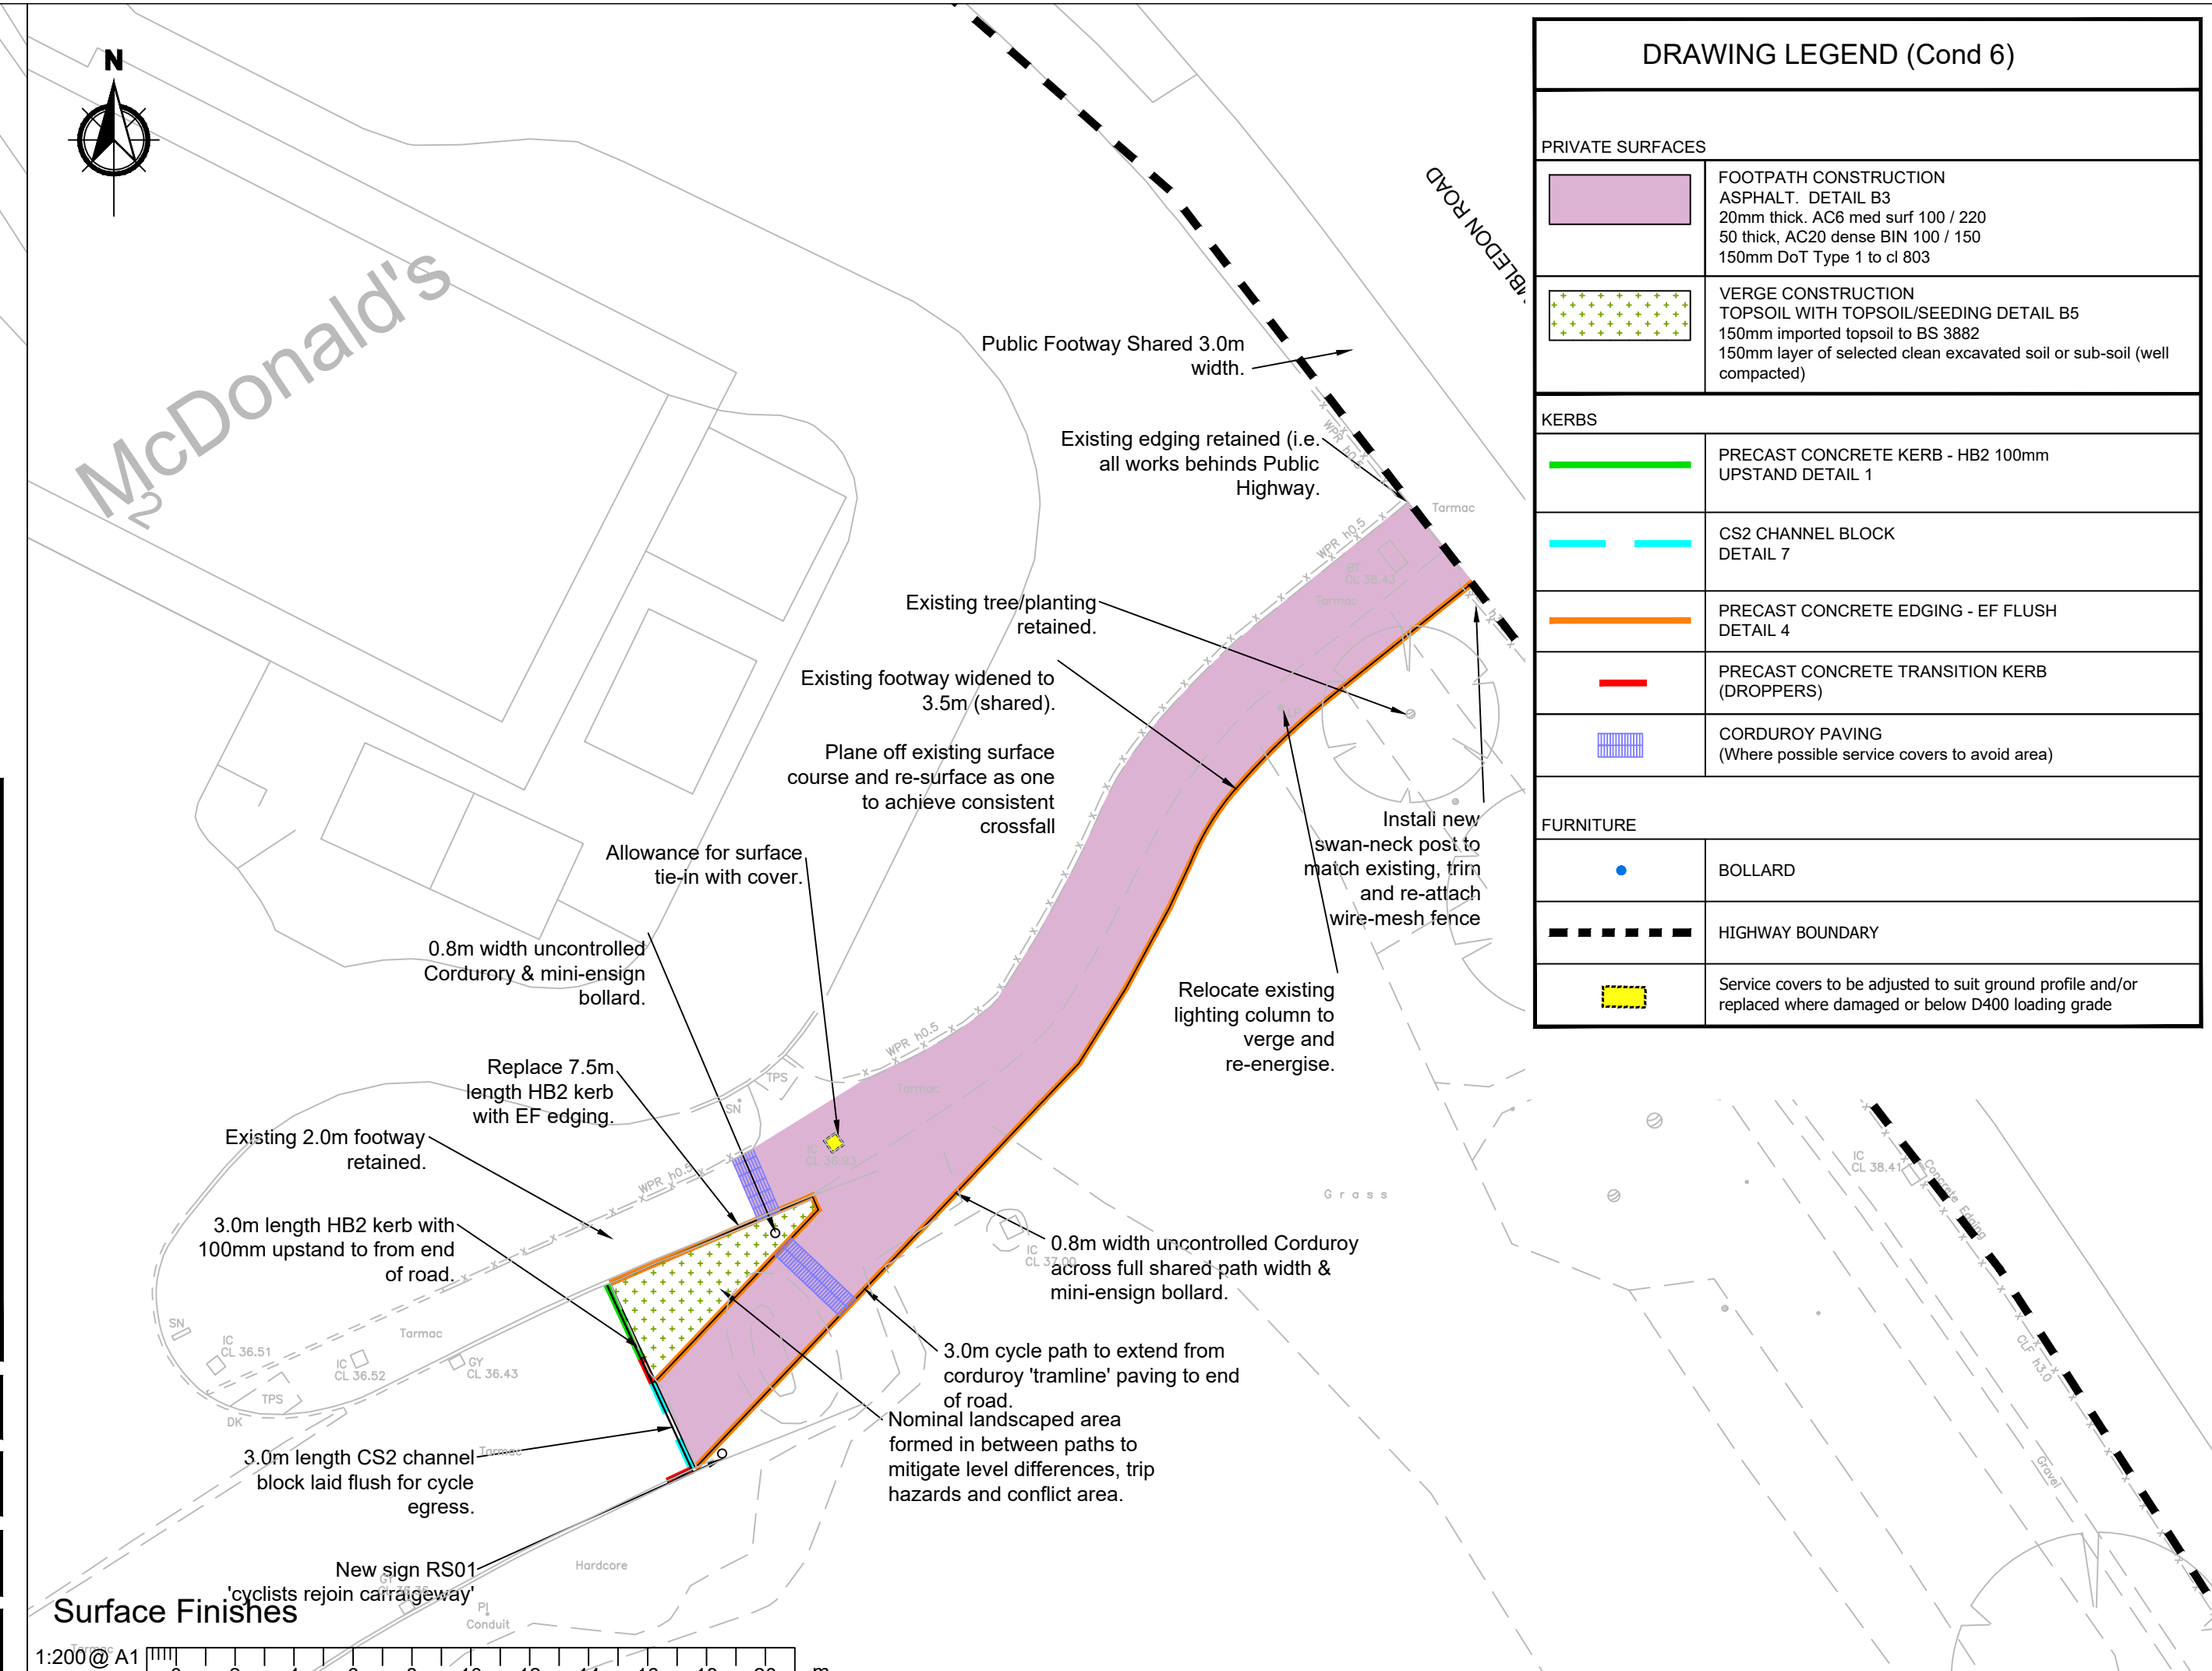

Surface Finishes

1:200@ A1
1:400@ A3

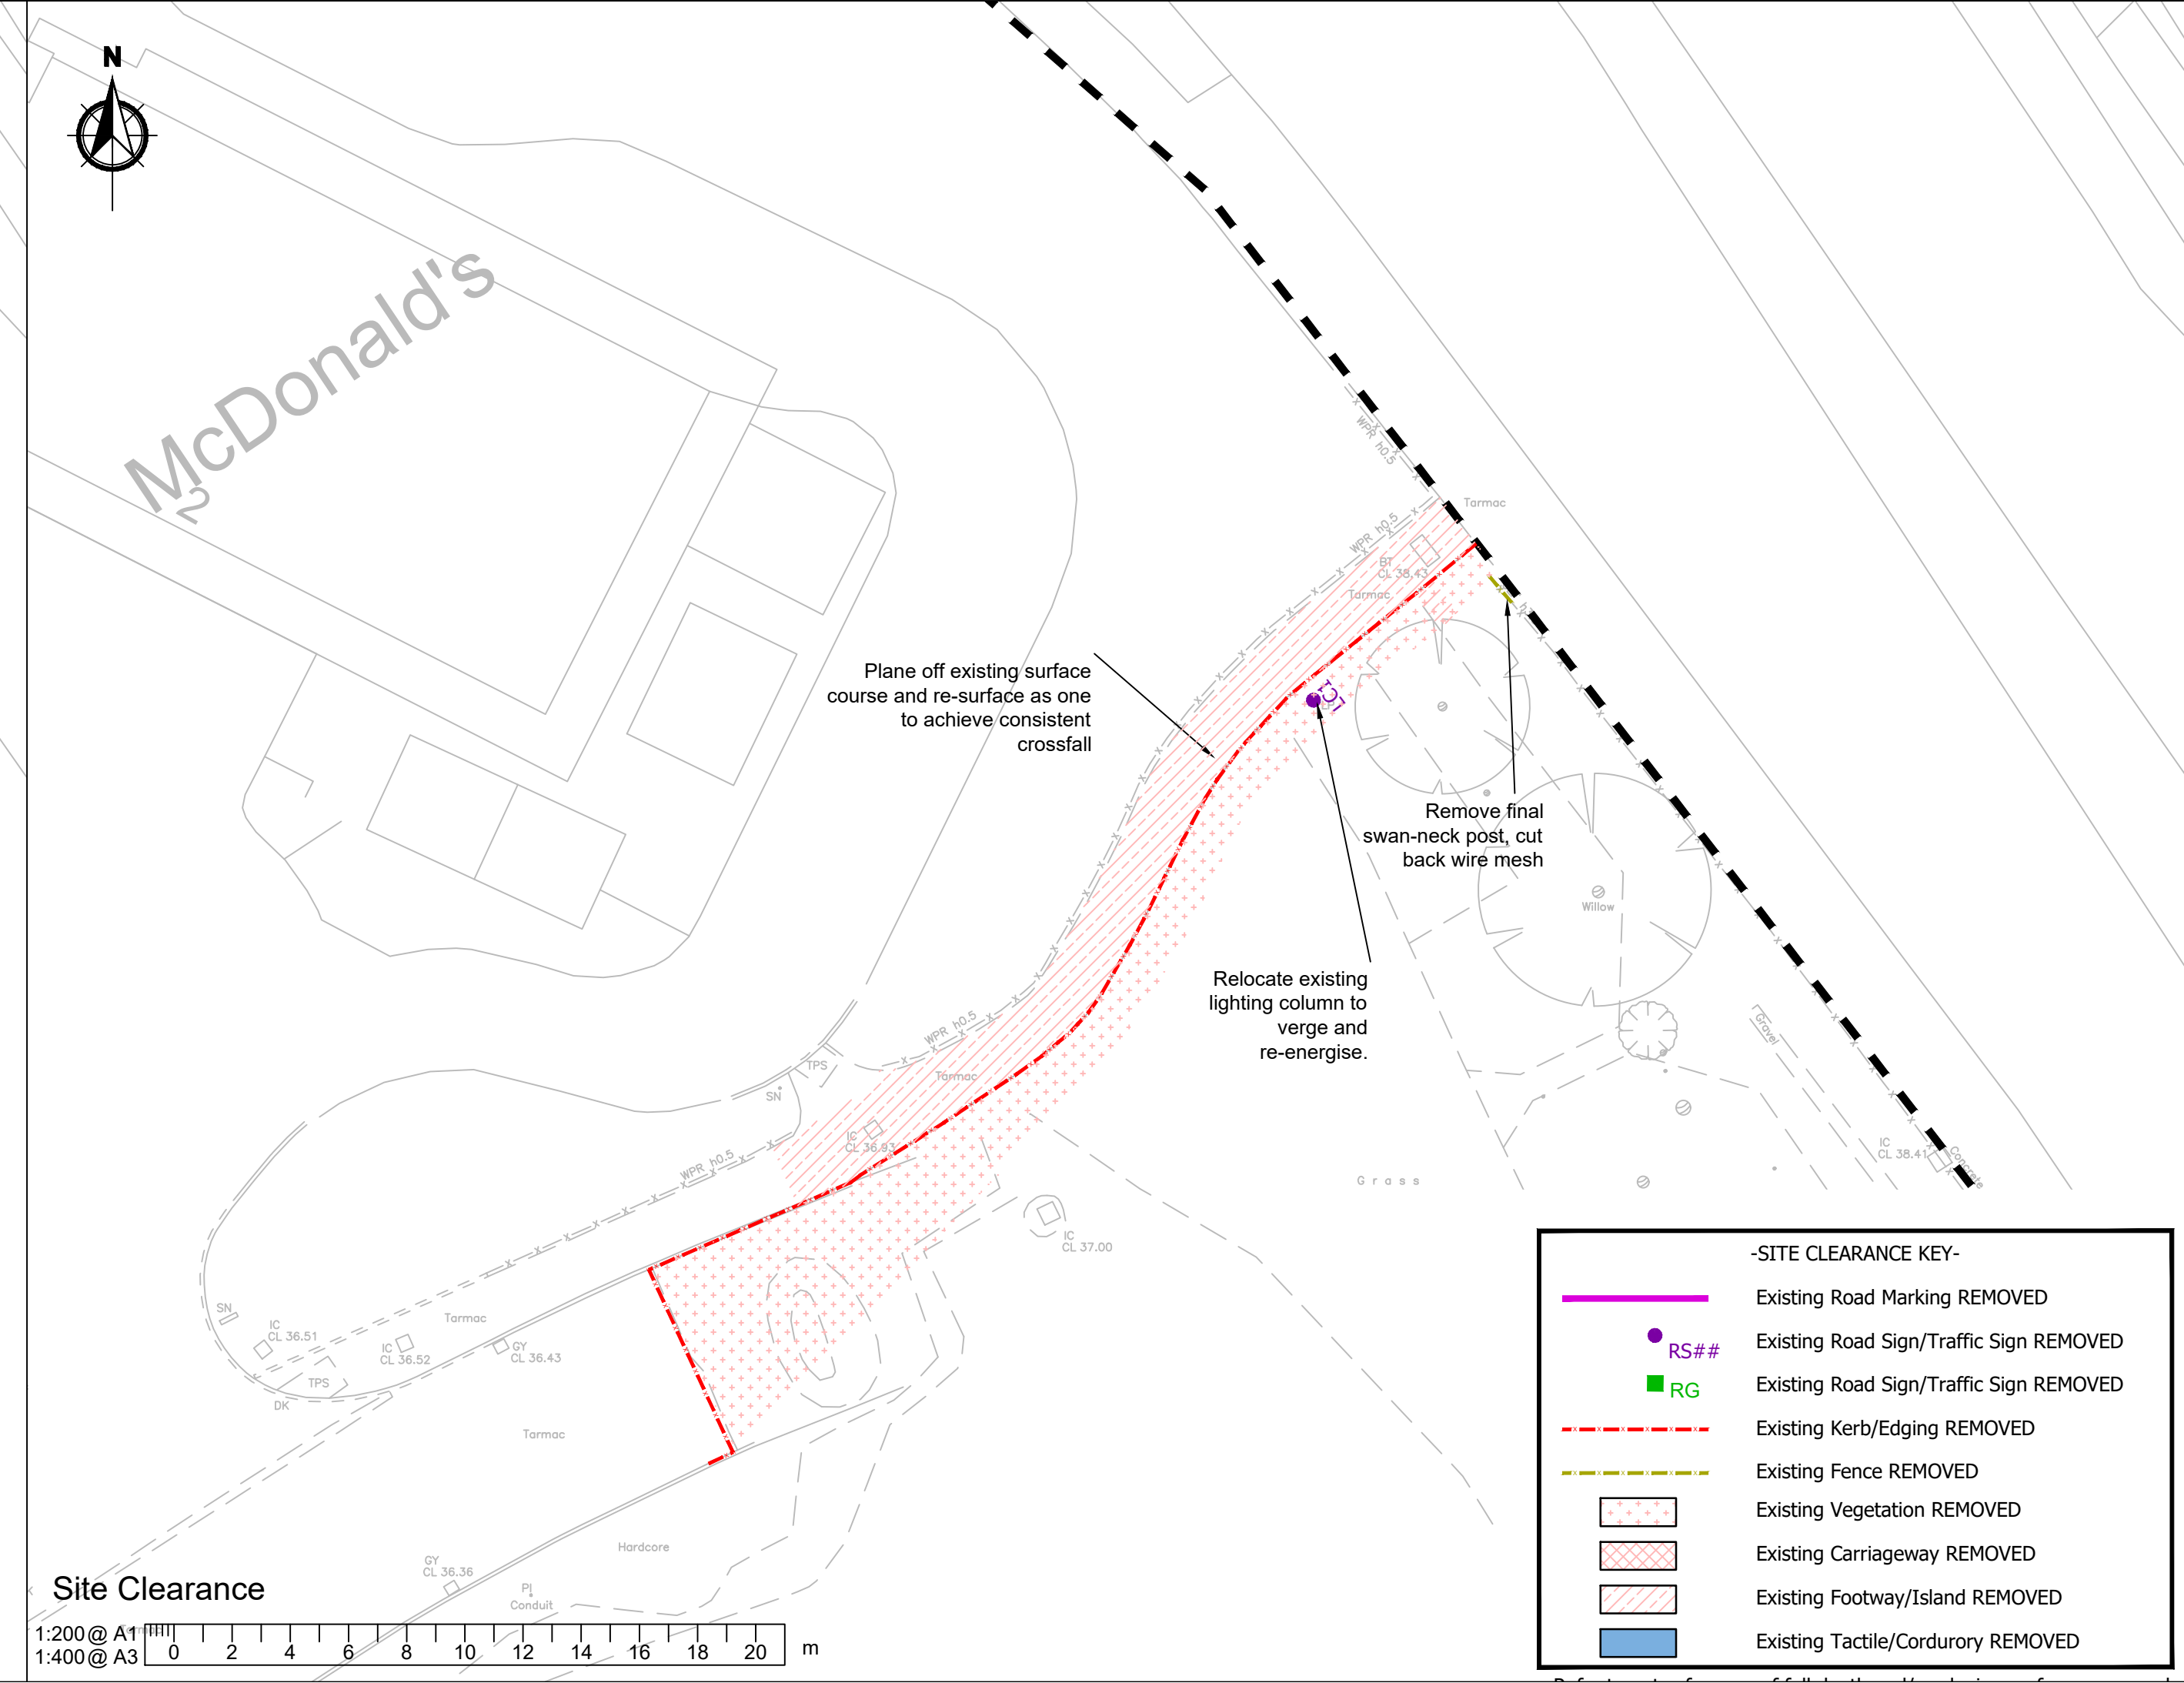

Site Clearance

1:200@ A1
1:400@ A3

DRAWING LEGEND (Cond 6)	
PRIVATE SURFACES	
	FOOTPATH CONSTRUCTION ASPHALT - DETAIL B3 20mm thick, AC5 meet surf 100 / 220 50 thick, AC20 dense BIN 100 / 150 150mm DoT Type 1 to cl 803
	VERGE CONSTRUCTION TOPSOIL WITH TOPSOIL/SEEDING DETAIL B5 150mm imported topsoil to BS 3882 150mm layer of selected clean excavated soil or sub-soil (well compacted)
KERBS	
	PRECAST CONCRETE KERB - HB2 100mm UPSTAND DETAIL 1
	CS2 CHANNEL BLOCK DETAIL 7
	PRECAST CONCRETE EDGING - EF FLUSH DETAIL 4
	PRECAST CONCRETE TRANSITION KERB (DROPPERS)
	CORDUROY PAVING (Where possible service covers to avoid area)
FURNITURE	
	BOLLARD
	HIGHWAY BOUNDARY
	Service covers to be adjusted to suit ground profile and/or replaced where damaged or below D400 loading grade

NOTES

- This drawing is to be read in conjunction with all other BP Civils drawings, and with all relevant Architect's and Engineer's drawings and specification. Any discrepancies found are to be reported immediately to the Engineer.
- BP Civils accepts no responsibility for inaccuracies in data provided by third parties such as topographic surveys or Ordnance Survey mapping.
- Do not scale, work to figured dimensions only. All dimensions are in millimeters unless noted otherwise and all levels are in metres from the topographic survey datum.
- Any information given regarding existing underground services is given in good faith after consultation with the relevant authority, however accuracy is not certain. The main contractor is responsible for checking all information on site prior to work commencing and taking due care whilst undertaking the works.
- All dimensions to be checked on site. All details and dimensions relating to sub-contractors work must be checked and agreed between the sub-contractor or supplier and the general contractor.
- The electronic information from this drawing can not be guaranteed as dimensionally drawn exact. Figured dimensions must be used for setting out and detailing. BP Civils logos and company information must be removed from copies if information is re-used.
- Where used, this map is based on or reproduced from Ordnance Survey material with the permission of Ordnance Survey on behalf of the controller of His Majesty's Stationery Office (c) Crown Copyright. Licence number: 100022432. BP Civils accept no liability for any inaccuracies with the data.

RESIDUAL HAZARDS

- In addition to the hazards/risks normally associated with the type of work detailed on this drawing, note the following:
- Buried services. Contractor to refer to record drawings and use CAT to locate existing services and undertake necessary precautions and investigation prior to excavating.
 - Working in live traffic. Contractor to ensure traffic management is designed, erected and maintained to protect the workforce and the public. Contractor to undertake necessary precautions and ensure suitable traffic management is in place prior to commencement.
 - Excavations close to existing structures. Contractor to prepare method statement to ensure stability of existing structure.

It is assumed that all works will be carried out by a competent contractor working, where appropriate, to an approved risk assessment and method statement

D	06.08.25	Mini ensign bollard removed, tramline noted
C	18.06.25	Updated to HOC comments
B	31.03.25	Issue for approval
A	19.03.25	Updated to 19235-08-GA3
-	04.03.25	Original Issue

Rev.	Date	Amendments
------	------	------------

BP CIVILS
Infrastructure Design and Transport Planning Consultants
2 West Barn, Norton Lane, Chichester, West Sussex PO20 3AF
Tel: 01243 210418
www.bpcivils.co.uk enquiries@bpcivils.co.uk

Drawing Status
**FOR APPROVAL
NOT FOR CONSTRUCTION**

Client
Hargreaves Properties Ltd.
On Site

Project
Waterlooville, Havant,
PO7 7XW (Phase 2)

Drawing Title Condition 6 Requirement: Private Footpath Widening South of MCD	
Scale at A1 1:200	Date Mar 25
Drawn By JHL	Checked By MJA
Drawing Code 000-BPC-WD-ZZ-D-C	Project No. D2330.02
1000	Rev. D