


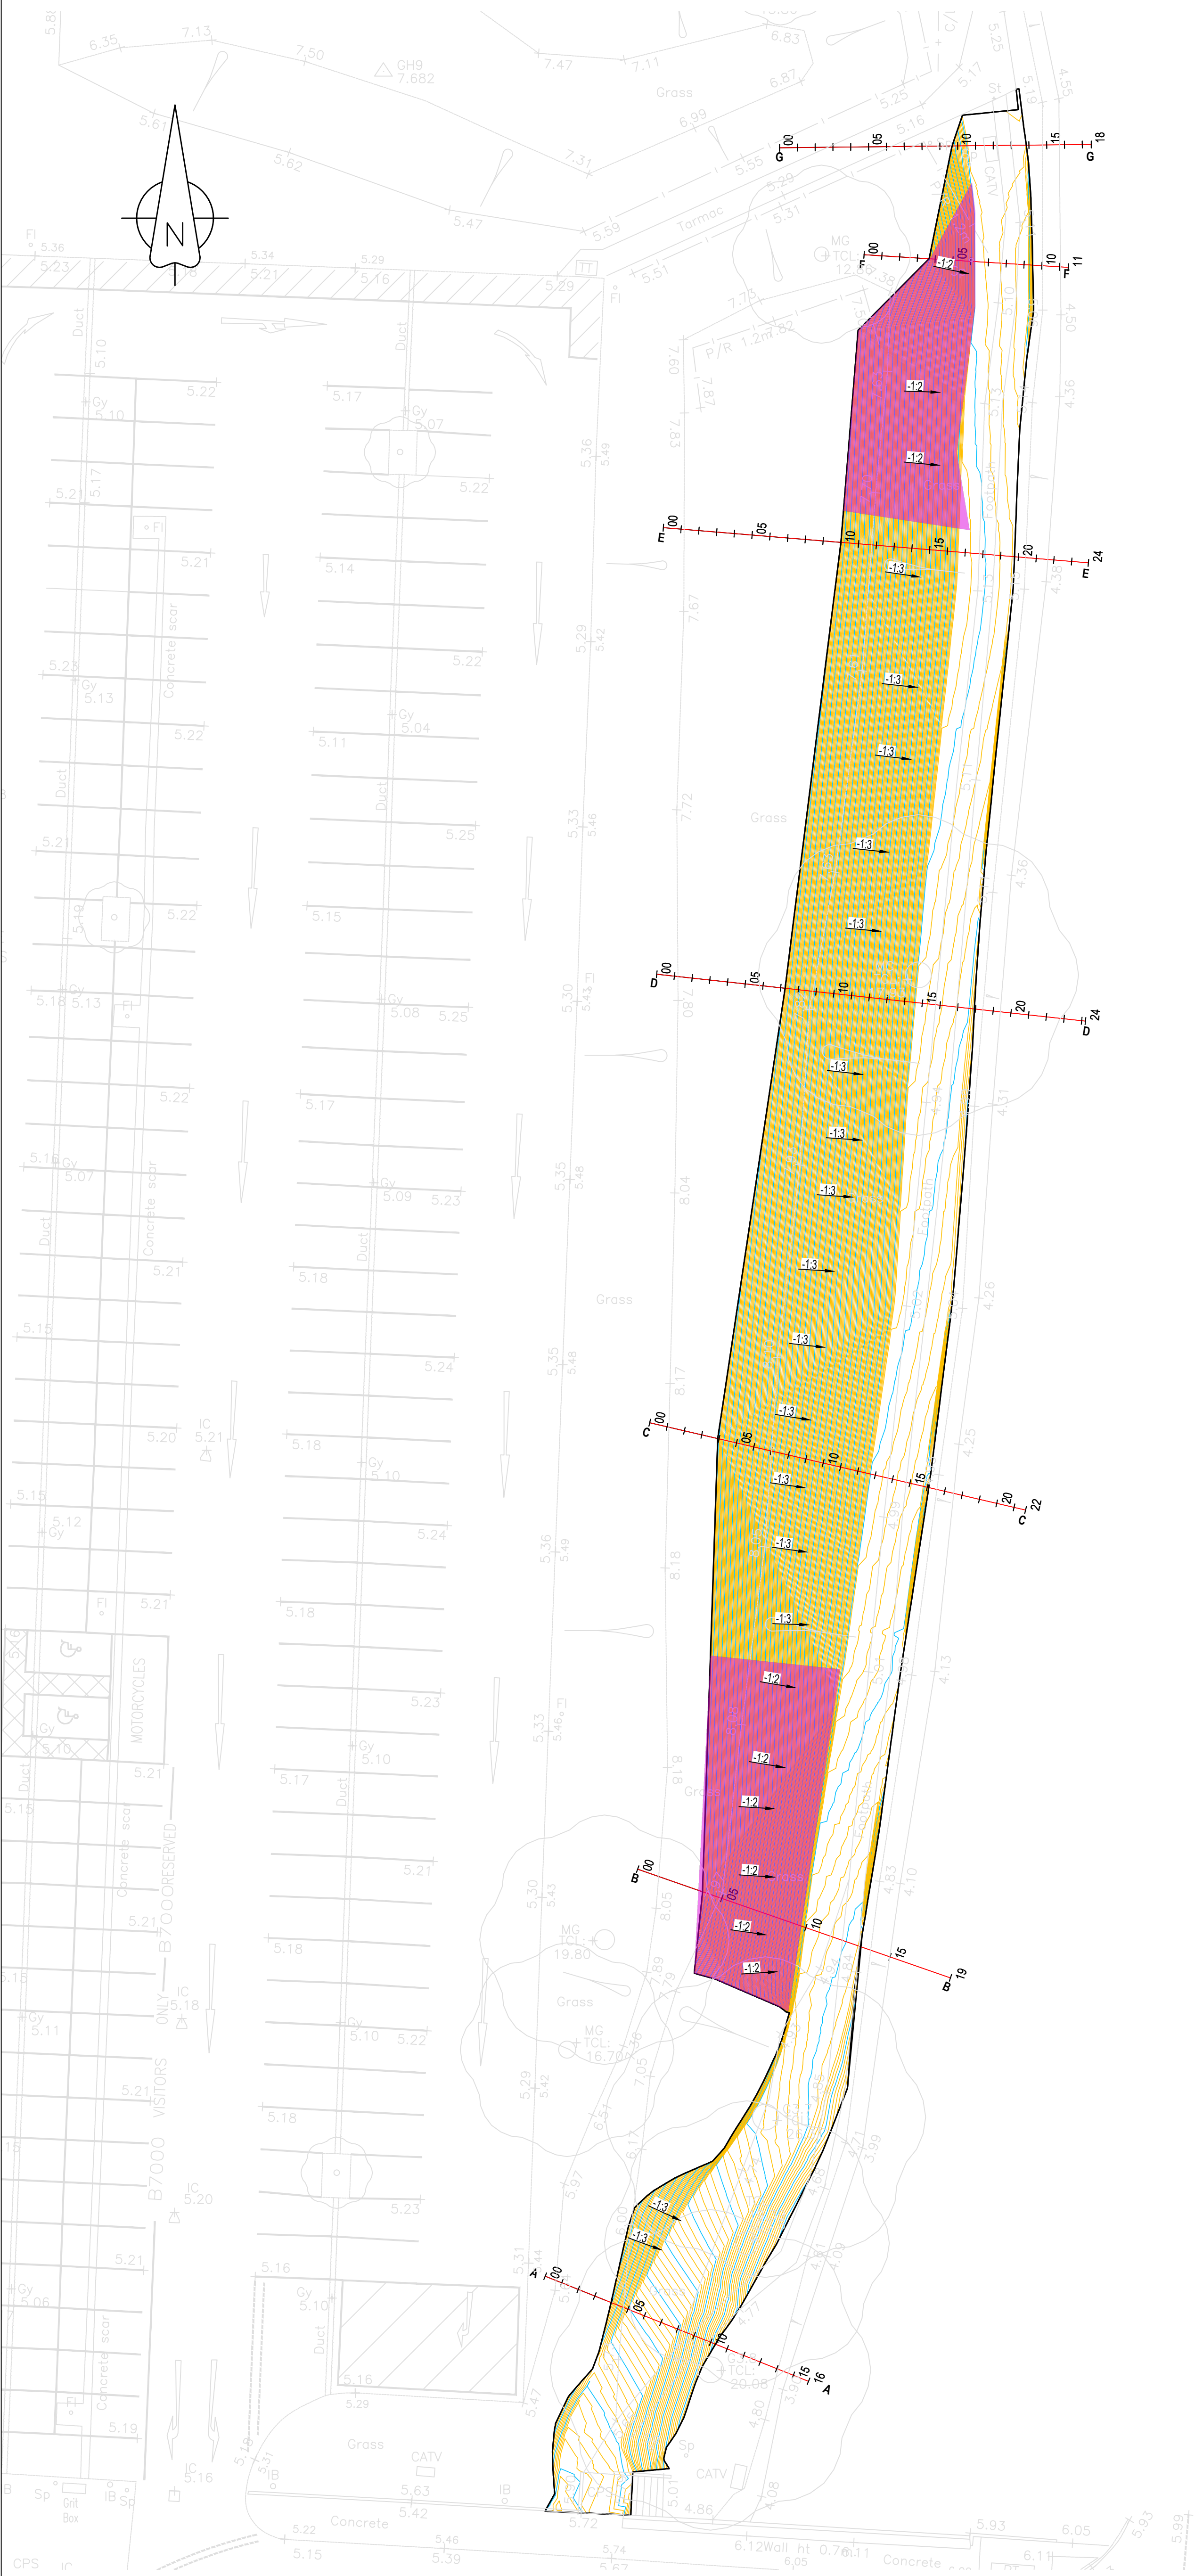

Terram Geocell Slope Control

AA
CH 00.000-15.918m
HORZ 1:200
VERT 1:40
DATUM 3.000

CHAINAGE	0	5.00	10.00	15.00
EXISTING GROUND	5.886	5.937	4.993	4.932
PROPOSED CENTERLINE		5.833	5.185	
VERTICAL GEOMETRY				
HORIZONTAL GEOMETRY	L 10.999			

B-B
CH 00.000-18.591m
HORZ 1:200
VERT 1:40
DATUM 4.000

CHAINAGE	0	5.00	10.00	15.00
EXISTING GROUND	7.351	7.807	5.946	4.907
PROPOSED CENTERLINE		7.285	4.696	
VERTICAL GEOMETRY				
HORIZONTAL GEOMETRY	L 18.591			

C-C
CH 00.000-21.665m
HORZ 1:200
VERT 1:40
DATUM 4.000

CHAINAGE	0	5.00	10.00	15.00
EXISTING GROUND	7.980	8.104	6.772	5.107
PROPOSED CENTERLINE			6.395	5.242
VERTICAL GEOMETRY				
HORIZONTAL GEOMETRY	L 17.665			

DD
CH 00.000-24.213m
HORZ 1:200
VERT 1:40
DATUM 4.000

CHAINAGE	0	5.00	10.00	15.00
EXISTING GROUND	7.707	7.736	7.395	5.742
PROPOSED CENTERLINE			7.427	5.707
VERTICAL GEOMETRY				
HORIZONTAL GEOMETRY	L 18.213			

E-E
CH 00.000-23.939m
HORZ 1:200
VERT 1:40
DATUM 4.000

CHAINAGE	0	5.00	10.00	15.00
EXISTING GROUND	6.996	7.777	7.073	6.035
PROPOSED CENTERLINE				5.966
VERTICAL GEOMETRY				
HORIZONTAL GEOMETRY	L 23.939			

F-F
CH 00.000-11.486m
HORZ 1:200
VERT 1:40
DATUM 4.000

CHAINAGE	0	5.00	10.00
EXISTING GROUND	4.696	5.291	4.930
PROPOSED CENTERLINE		4.919	
VERTICAL GEOMETRY			
HORIZONTAL GEOMETRY	L 11.486		

G-G
CH 00.000-17.502m
HORZ 1:200
VERT 1:40
DATUM 4.000

CHAINAGE	0	5.00	10.00
EXISTING GROUND	4.696	5.211	5.151
PROPOSED CENTERLINE			
VERTICAL GEOMETRY			
HORIZONTAL GEOMETRY	L 17.502		

- Existing Ground Levels
- Proposed Levels
- Areas where Soil Stabilisation is required

P3	04/12/2024	Model revised to suit comments.	AB	AB
P2	13/11/2024	Issued for information.	AB	GL
P1	11/09/2024	For information.	AB	GL
Rev	Date	Description	By	Check
Revision Schedule				
For Information				
Project Title				
LANGSTONE TECHNOLOGY PARK				
HAVANT				
PHASE 2				
Drawing Title				
Footpath 51				
Drawing Number				
13508 - SK110				
Revision				
P3				
BM Ref	Scale @ A0	Drawn by	Checked by	Project Eng
13508	1 : 250	AB	GL	GL
BAYNHAM MEIKLE		0121 434 4000		
Consulting Civil & Structural Engineers		admin@baynhammeikle.co.uk		
		www.baynhammeikle.co.uk		