


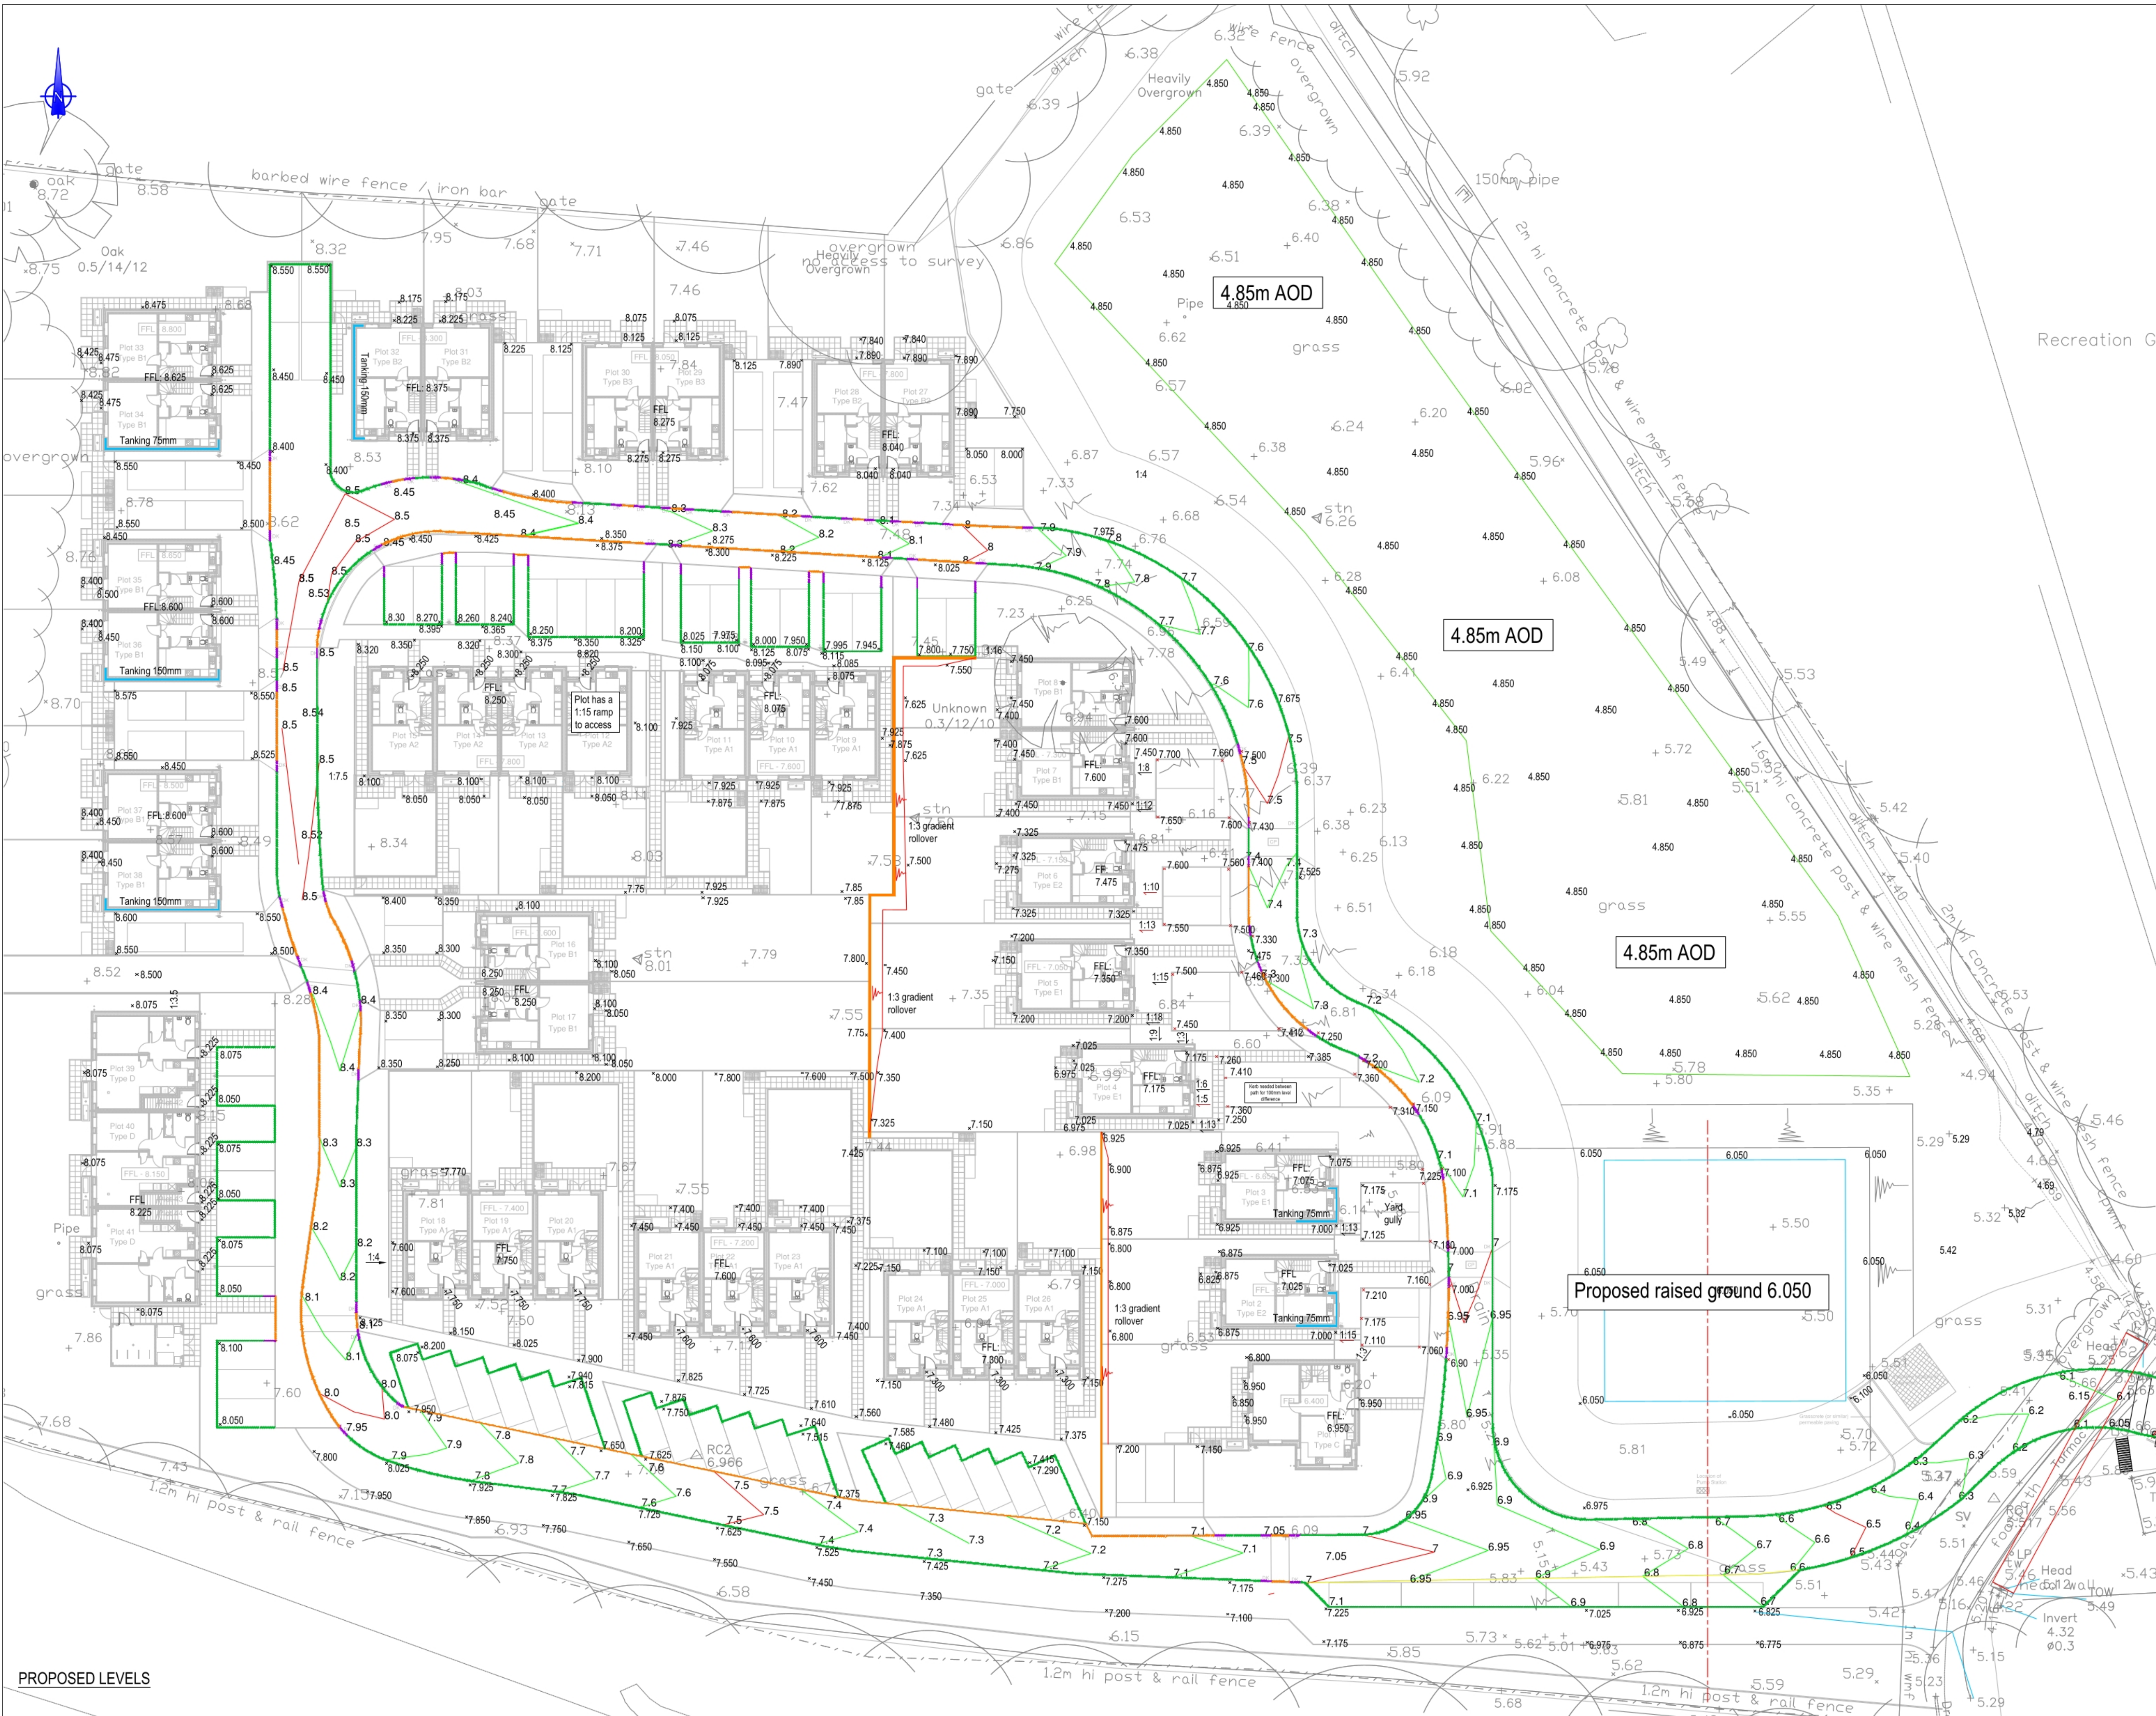

NOTES

1. Do not scale from this drawing.

LEGEND

- Minor contours (0.1m)
- Major Contours (0.5m)
- Gravel board - max height 0.15m
- Rollover 1:3 Gradient
- Half battered kerb - 255X125mm (125mm upstand)
- Bullnosed kerb 225x125mm (25mm upstand)
- Drop Kerb - (dropped/transition kerb between HB2 and BN25)
- Edging Kerb - 150x50mm square top (laid flush)
- Tanking Location. Depth shown on plot

C3	12/09/25	Entrance Layout Updated	AH	RL
C2	28/05/25	Construction Issue - Plot 1 - 8 levels updated	AH	RL
C1	18/10/24	Construction Issue	RL	RL
T7	16/10/24	Updated architects layout	AH	RL
T6	08/10/24	Updates to house levels as shown. Addition of tanking locations	AH	RL
T5	01/10/24	Updated to Barams comments	AH	RL
T4	24.09.24	Levels Updated	AH	RL
T3	02.07.24	Tender Issue - See clouds for changes	AH	RL
T2	19.06.24	Amended to clients comments	SS	RL
T1	31.05.24	Tender Issue	SS	RL
P2	10/05/24	Preliminary Issue	AH	RL
P1	19/04/24	Preliminary Issue	AH	RL

Rev Date Description By Apvd

PROJECT:
COLDHARBOUR FARM ROAD,
EMSWORTH

TITLE:
PROPOSED LEVELS

CLIENT:
DOSWELL PROJECTS

SCALE@A1:
1:250

PROJECT REF:
23339

DRAWING No:
JUBB_XX_XX_DR_C_120

Revision Referencing
P = Preliminary A = Approval T = Tender C = Construction

REV:
C3

Jubb

Bristol, Cardiff, Plymouth, Winchester
St James Court, St James Parade, Bristol BS1 3LH

jubb.uk.com
+44(0)117 922 6268