

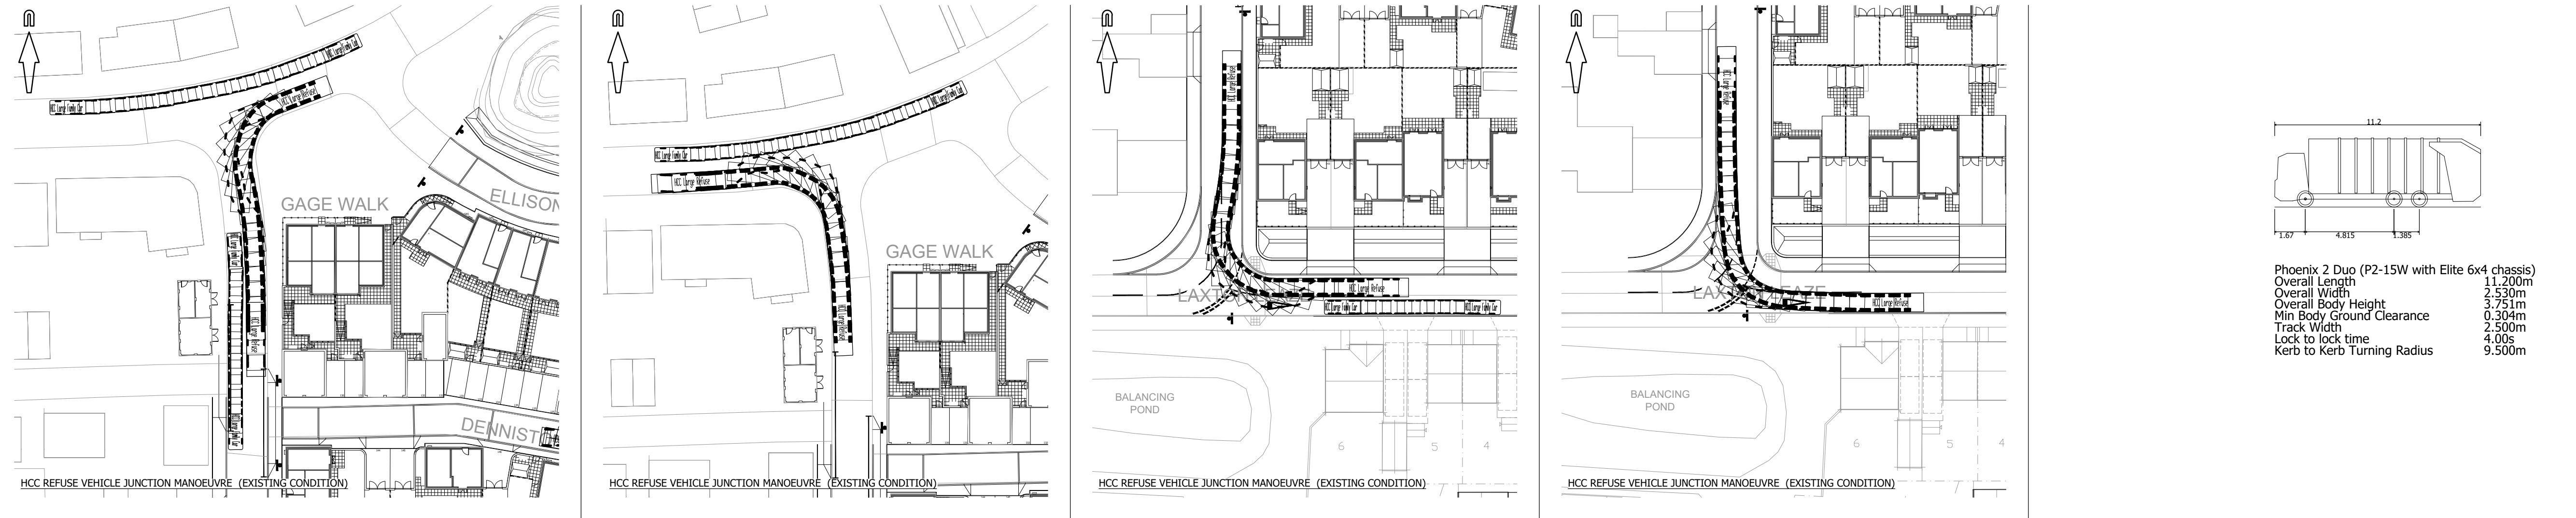
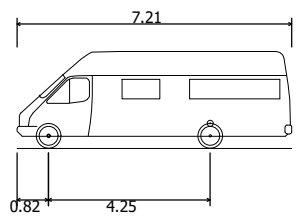




Phoenix 2 Duo (P2-15W with Elite 6x4 chassis)
Overall Length 11.200m
Overall Width 2.530m
Overall Body Height 3.751m
Min Body Ground Clearance 0.304m
Track Width 2.500m
Lock to lock time 4.00s
Kerb to Kerb Turning Radius 9.500m

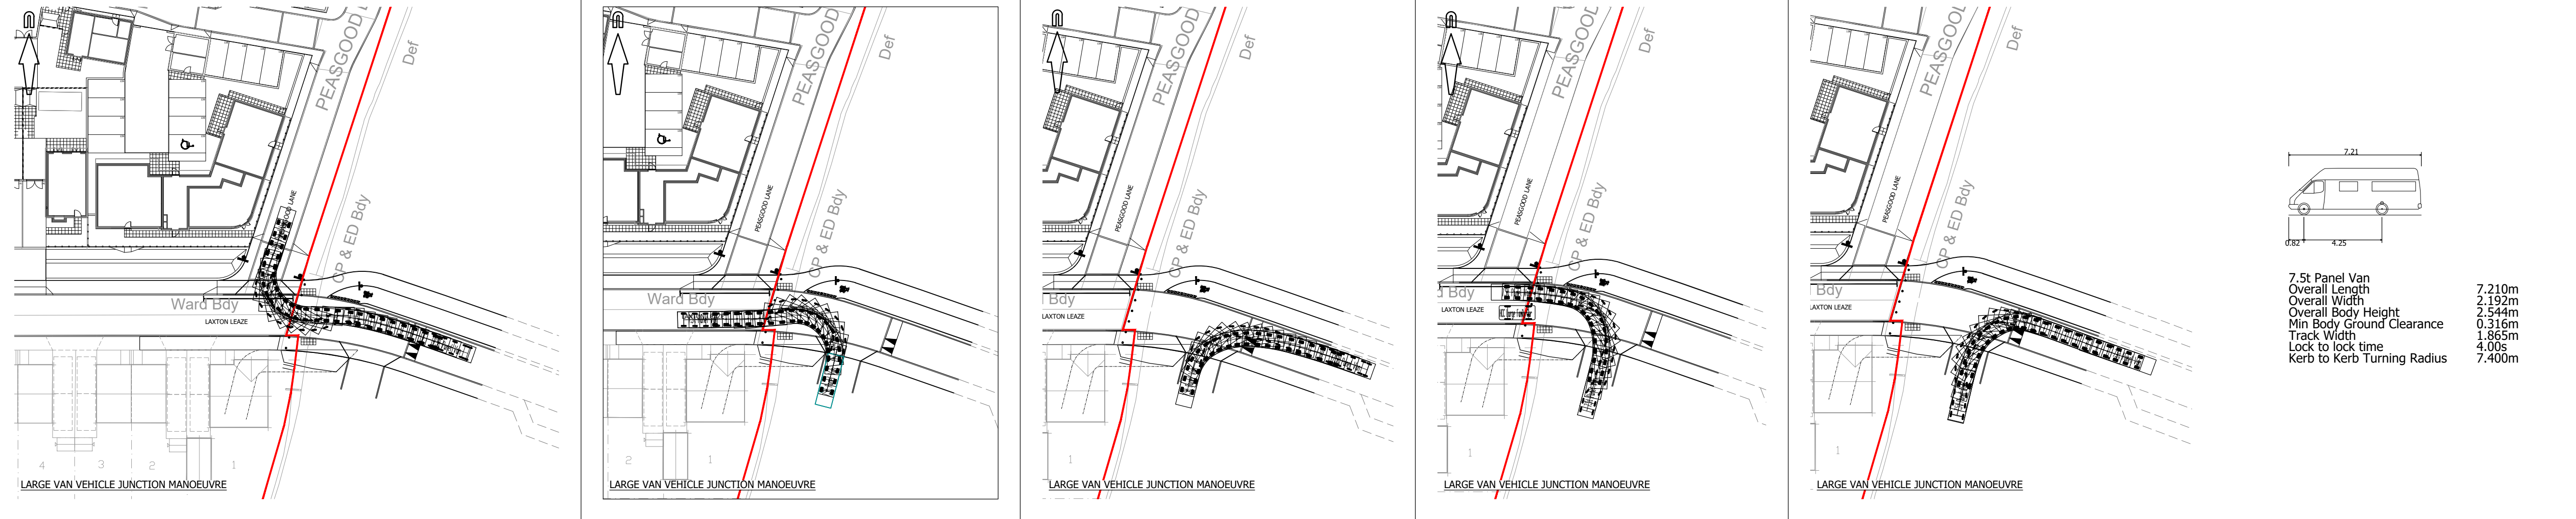

7.5t Panel Van
Overall Length 7.210m
Overall Width 2.192m
Overall Body Height 2.544m
Min Body Ground Clearance 0.316m
Track Width 1.865m
Lock to lock time 4.00s
Kerb to Kerb Turning Radius 7.400m

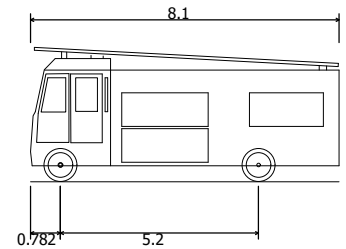

HCC FIRE TENDER
Overall Length 8.100m
Overall Width 2.550m
Overall Body Height 3.529m
Min Body Ground Clearance 0.414m
Track Width 2.480m
Lock to lock time 6.00s
Kerb to Kerb Turning Radius 7.750m

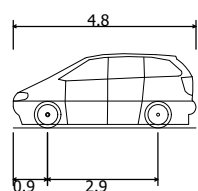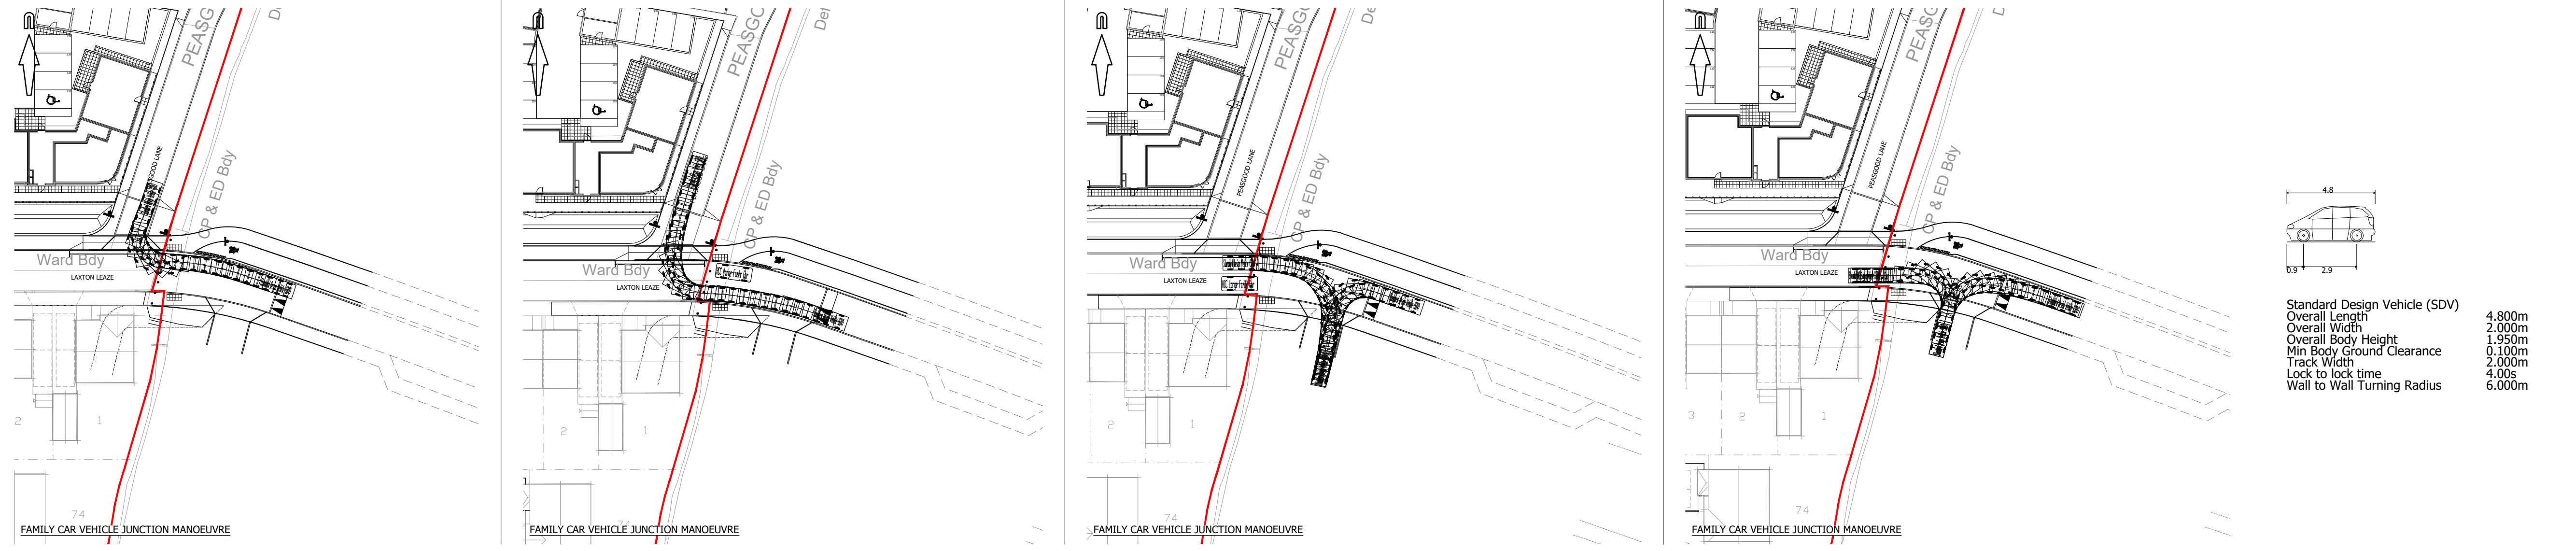

Standard Design Vehicle (SDV)
Overall Length 4.800m
Overall Width 2.000m
Overall Body Height 1.950m
Min Body Ground Clearance 0.100m
Track Width 2.000m
Lock to lock time 4.00s
Wall to Wall Turning Radius 6.000m


© Mayer Brown Limited Copyright. The drawings, information and data recorded in this document ("the information") is the property of Mayer Brown. This document and the information are solely for the use of the authorised recipient and this document may not be used, copied or reproduced in whole or part for any purposes other than which it was supplied by Mayer Brown. Mayer Brown makes no representation, undertakes no duty and accepts no responsibilities to any third party who may use or rely upon this document or the information.

A1 ORIGINAL

© Crown Copyright and database rights 2023 Ordnance Survey 0100031673

NOTES.

1. TRACKING SPEED OF 10mph FOR FORWARD MANOEUVRES AND 5mph FOR REVERSING MANOEUVRES

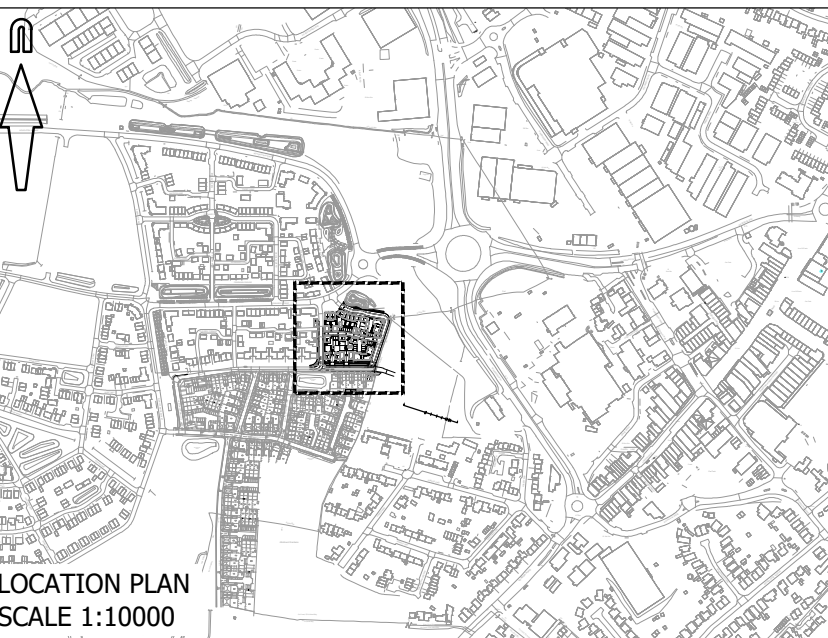

LOCATION PLAN
SCALE 1:10000

FOR APPROVAL
NOT FOR CONSTRUCTION

E	Development boundary updated.	RHA	18/08/2025
D	RLB amended following client comments 16/07/2025.	RHA	01/08/2025
C	Note for tracking speed added.	RHA	14/07/2025
B	Additional vehicles added.	RHA	14/02/2025
A	Road alignment revised. Tracking updated.	RHA	03/12/2024
rev.	amendment	checked	date



Mayer Brown Limited Lion House
Oriental Road Woking Surrey GU22 8AR
Telephone 01483 750 508 Fax 01483 750 437
wokingoffice@mayerbrown.co.uk www.mayerbrown.co.uk

client **Investing in homes since 1912**
grainger plc

project	BLUE STAR LAND WATERLOOVILLE		
scale	1:500	drawn by	NT checked by RHA
date	JULY 2024	cad file	VT_01.DWG
title	VEHICLE TRACKING DIAGRAMS		

drawing number	GTWVILLE_BSL/VT/01	rev.	E
----------------	--------------------	------	---