

Planting Schedule

Trees					
Species Name	Girth	Height	Density	Specification	No.
Malus sylvestris		60-80cm	1/m²	Branched :BR	198 -
Crataegus monogyna		100-125cm	0.5Ctr Double Staggered at 0.5m offset	Transplant	39 -
Salix caprea		125-150cm	0.5Ctr Double Staggered at 0.5m offset	Bushy	16 -
Viburnum lantana		125-150cm	2/m²	Bushy :BR	62 -
Malus domestica 'Gala'	8-10cm	175-200cm	Counted	M9 dwarf Rootstock	3 -
Ilex aquifolium		175-200cm	Counted	Standard :RB	1 -
Prunus avium		200-250cm	0.5Ctr Double Staggered at 0.5m offset	Feather	16 -
Acer campestre	8-10cm	250-300cm	0.5Ctr Double Staggered at 0.5m offset	Standard :B	16 -
Carpinus betulus 'Lucas'	12-14cm	350-400cm	Counted	Heavy Standard :Clear Stem 175-200	15 -
Betula utilis jacquemontii	12-14cm	350-400cm	Counted	Heavy Standard :Clear Stem 175-200	4 -
Acer campestre 'Elsrijk'	12-14cm	350-400cm	Counted	Heavy Standard :Clear Stem 175-200	9 -
Sorbus aucuparia	12-14cm	350-400cm	Counted	Heavy Standard :Clear Stem 175-200	2 -
Acer campestre	12-14cm	350-400cm	Counted	Heavy Standard :Clear Stem 175-200	2 -
Tilia cordata 'Greenspire'	12-14cm	350-400cm	Counted	Heavy Standard :Clear Stem 175-200	3 -
Malus sylvestris	12-14cm	350-400cm	Counted	Heavy Standard :Clear Stem 175-200	1 -
Sorbus aucuparia	12-14cm	350-400cm	Counted	Heavy Standard :Clear Stem 100	5 -
Malus sylvestris	12-14cm	350-400cm	Counted	Heavy Standard :Clear Stem 100	1 -
Sorbus aria	12-14cm	350-400cm	Counted	Heavy Standard :Clear Stem 100	2 -
Magnolia soulangiana	12-14cm	350-425cm	Counted	Heavy Standard :Clear Stem 175-200 :RB: Native	2 -
Prunus cerasifera 'Nigra'	12-14cm	350-425cm	Counted	Heavy Standard :Clear Stem 175-200 :RB: Native	3 -
Betula pendula	14-16cm	425-600cm	Counted	Extra Heavy Standard :Clear Stem 100 :5 brks :3x :RB1 -	-

Conifers

Species Name	Height	Pot Size	Specification	Density	No.
Juniperus squamata 'Blue Carpet'			Bushy	4/m²	143 -

Shrubs


Species Name	Height	Pot Size	Specification	Density	No.
Abelia grandiflora 'Compacta'	30-40cm	3L	Bushy	4/m²	41 -
Aucuba japonica 'Rozannie'	30-40cm	3L	Bushy	4/m²	117 -
Berberis buxifolia	30-40cm	3L	Bushy	4/m²	7 -
Berberis thun. f. atropurpurea	40-60cm	5L	Branched	4/m²	34 -
Camellia williamsii 'Caerhays'	40-60cm	10L	Branched :C	Counted	2 -
Cornus alba 'Sibirica'	60-80cm	5L	Bushy :BR	4/m²	93 -
Cornus alba 'Sibirica'	100-150cm		Bushy	Counted	1 -
Cornus sanguinea	125-150cm		Branched :BR	2/m²	62 -
Cornus stolonifera 'Flaviramea'	40-60cm	2L	Branched :3 brks :C	2/m²	23 -
Corvulus avellana	60-80cm		Branched	0.5Ctr Double Staggered at 0.5m offset	16 -
Corvulus avellana	100-150cm		Branched :BR	Counted	9 -
Corvulus avellana	60-80cm		Branched :BR	1/m²	148 -
Crataegus monogyna	60-80cm		Branched :BR	1/m²	297 -
Escallonia 'Apple Blossom'	40-60cm	5L	Bushy :5 brks :C	2/m²	23 -
Escallonia 'Apple Blossom'	40-60cm	3L	Bushy	5/m²	27 -
Escallonia 'Donard White'	40-60cm	5L	Bushy	0.5Ctr Double Staggered at 0.4m offset	286 -
Euonymus fortunei 'Dart's Blanket'	20-30cm	3L	Bushy	4/m²	64 -
Euonymus fortunei 'Emerald Cushion'	40-60cm	5L	Bushy	0.4Ctr Double Staggered at 0.3m offset	177 -
Euonymus fortunei 'Emerald Gaiety'	30-40cm	5L	Bushy :6 brks :C	2/m²	38 -
Euonymus fortunei 'Emerald Gaiety'	20-30cm	3L	Bushy	4/m²	135 -
Euonymus fortunei 'Silver Pillar'	40-60cm	3L	Bushy	0.4Ctr	37 -
Euonymus fortunei 'Silver Pillar'	40-60cm	5L	Bushy	0.3Ctr	239 -
Hamamelis intermedia 'Pallida'	100-150cm	15L	Branched	Counted	4 -
Hebe 'Oratio Beauty'	40-60cm	3L	Bushy	4/m²	83 -
Hebe 'Purple Queen'	40-60cm	3L	Bushy	4/m²	44 -
Hydrangea arborescens 'Grandiflora'	30-40cm	3L	Bushy	3/m²	15 -
Ilex aquifolium	60-80cm		Branched :BR	1/m²	49 -
Lavandula angustifolia 'Alba'	30-40cm	3L	Bushy :6 brks :C	2/m²	53 -
Ligustrum ovalifolium	40-60cm	5L	Bushy	0.4Ctr	182 -
Lonicera 'Loughall Green'	40-60cm	3L	Bushy :C	4/m²	98 -
Lonicera periclymenum	60-80cm		Branched :BR	1/m²	49 -
Lonicera pileata 'Loughgall Evergreen'	30-40cm	3L	Bushy :6 brks :C	2/m²	23 -
Myrtus communis larentina	40-60cm	3L	Bushy	4/m²	28 -
Photinia fraseri 'Little Red Robin'	30-40cm	3L	Bushy	4/m²	181 -
Pittosporum tenuifol. 'Silver Queen'	40-60cm	5L	Bushy	0.4Ctr	136 -
Pittosporum tenuifolium 'Golf Ball'	30-40cm	3L	Bushy	4/m²	8 -
Pittosporum tenuifolium 'Tom Thumb'	40-60cm	3L	Bushy	4/m²	80 -
Prunus spinosa	80-100cm		Branched	0.5Ctr Double Staggered at 0.5m offset	48 -
Prunus spinosa	60-80cm		Branched :BR	1/m²	99 -
Rosa canina	80-100cm		Branched :BR	2/m²	84 -
Salvia officinalis 'Berggarten'	30-40cm	3L	Bushy	4/m²	65 -
Sambucus nigra	60-80cm		Bushy	0.5Ctr Double Staggered at 0.5m offset	7 -
Sambucus nigra	125-150cm		Branched :BR	2/m²	84 -
Sarcococca confusa	30-40cm	5L	Bushy :6 brks :C	2/m²	38 -
Sarcococca hookerana digy. 'Purple Stem'	30-40cm	3L	Bushy	4/m²	233 -
Skimmia japonica 'Fragrans'	30-40cm	5L	Bushy :6 brks :C	2/m²	38 -
Skimmia japonica reevesiana	30-40cm	3L	Bushy	4/m²	116 -
Syringa microphylla	100-150cm	15L	Branched	Counted	2 -
Viburnum davidii	30-40cm	3L	Bushy	Counted	100 -
Viburnum lantana	60-80cm		Branched :BR	1/m²	49 -
Viburnum opulus	60-80cm		Branched :BR	1/m²	99 -
Viburnum opulus	60-80cm		Branched :BR	2/m²	62 -
Viburnum tinus	40-60cm	5L	Bushy	0.5Ctr Double Staggered at 0.4m offset	421 -
Viburnum tinus 'Eve Price'	40-60cm	5L	Bushy	0.5Ctr Double Staggered at 0.4m offset	652 -

Climbers

Species Name	Height	Pot Size	Specification	Density	No.
Lonicera periclymenum			Branched	2/m²	62 -

Herbaceous

Species Name	Height	Pot Size	Specification	Density	No.
Calamagrostis x acutiflora 'Karl Foerster'			C	2/m²	10 -
Carex hachijoensis 'Evergold'		3L	Full Pot	4/m²	84 -

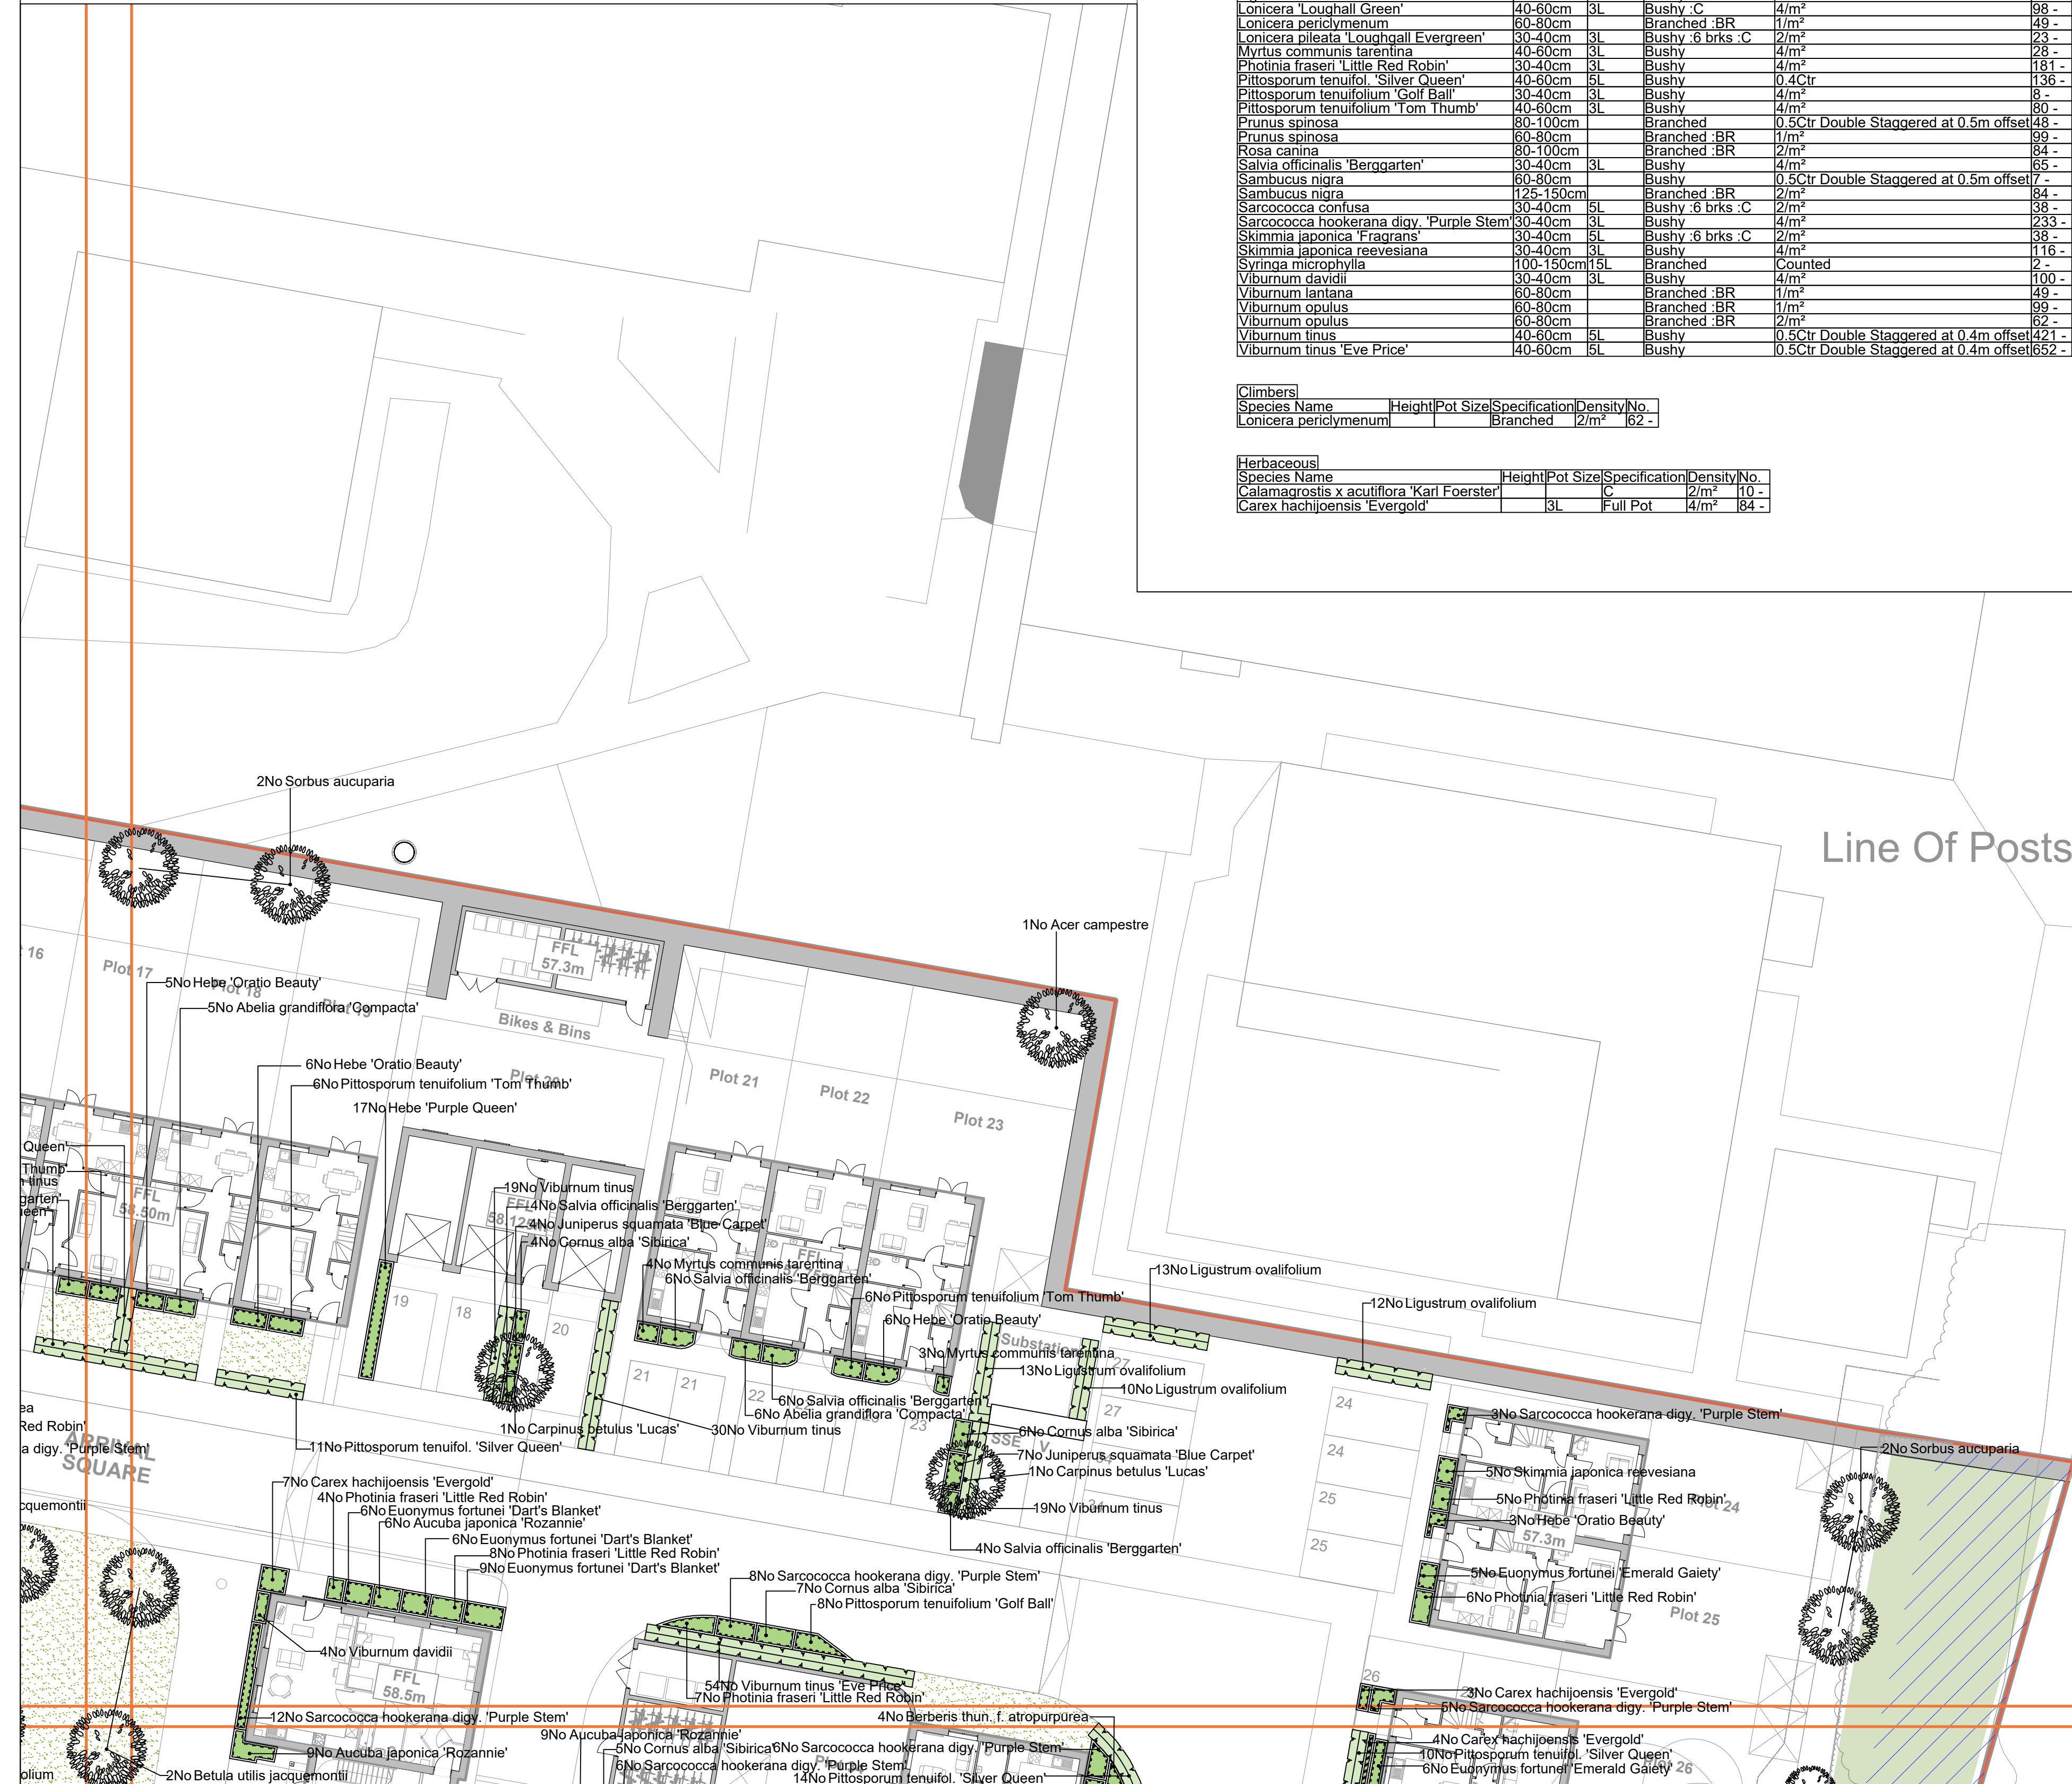

Sheet 1	Sheet 2
Sheet 3	Sheet 4

SPECIFICATION
All works generally, to comply with the written Soft Landscape Specification.

NOTES:
DO NOT SCALE FROM DRAWING
NOT FOR CONSTRUCTION, FOR PLANNING PURPOSES ONLY

Legend

- Existing trees to be retained and protected during construction to be confirmed in TFP
- Proposed tree planting within soft landscape
See detail on sheet 1
- Proposed specimen shrub planting to receive short angular staking on half standards with expandable tree ties.
- Proposed *Viburnum tinus* hedge planting to be planted in a double staggered row 300mm apart and at 400mm centres in each row. To be maintained at 1m height
- Proposed mixed native hedge planting to be planted in a double staggered row 300mm apart and at 400mm centres in each row. To be maintained at 1m height and 1.8m height adjacent to site boundaries
- Proposed shrub planting to receive 75mm bark mulch after planting operations
- Proposed decorative mix shrub planting to be planted in groups of 5-7no. of each species and as above
- Proposed grassland areas, to be seeded with EH1 Hedgerow seed mix as supplied by Emorsgate and sown at 4 grams per msq, or similar and approved
- Proposed grass area, to be seeded with A24 Wear and Tear grass seed mix as supplied by Germinal Seeds and sown at 50 grams per msq, or similar and approved
- Proposed grass areas to receive good quality amenity grass turves laid in line with good horticultural practices
- Proposed scrub/woodland planting in groups of 5-7no. of each species. To include Tubex shrub shelter guards as supplied by Green-tech or similar.
- Native shrub mix; to be planted in groups of 5-7no. of each species
- Information board
- NAT201 Avenue Bench and Backrest from Kompan
- Badger corridor to be left as natural vegetation
- Circuit bench 120cm hardwood from Kompan
- Proposed root barrier

Rev	Date	Details	Drawn
F	14.08.25	Client Comments	JO
E	22.07.25	Layout change	LS
D	04.03.25	Cycleway added	LS
C	24.01.25	Layout change	LS
B	17.04.24	Layout change	LS
A	20.06.23	Layout change	JH



HEAD OFFICE
Rodbourne Rail Business Centre, Grange Lane,
Malmesbury, SN16 0ES
Tel: 01666 825646

4 & 5 The Old Mill, Fry's Yard, Bridge Street,
Codalming, GU7 1HP
Tel: 01483 425714

Suite 6, Crescent House, Yonge Close,
Eastleigh, SO50 9SX
Tel: 02382 026300

email: mail@acdenv.co.uk
www.acdenvironmental.co.uk

scheme: Havant and South Downs College
client: Places for People
drawing: Landscape Proposals
date: March 2022
scale: NTS@A1
drawing no: PRI22116 11 Sheet 2
drawn: LS checked: DKM

Copyright of ACD Environmental Ltd. All rights described in Chapter IV of the Copyright, Designs and Patents Act 1988 have been generally asserted. 2011. Copyright of this plan remains with ACD until all fees have been paid in full.