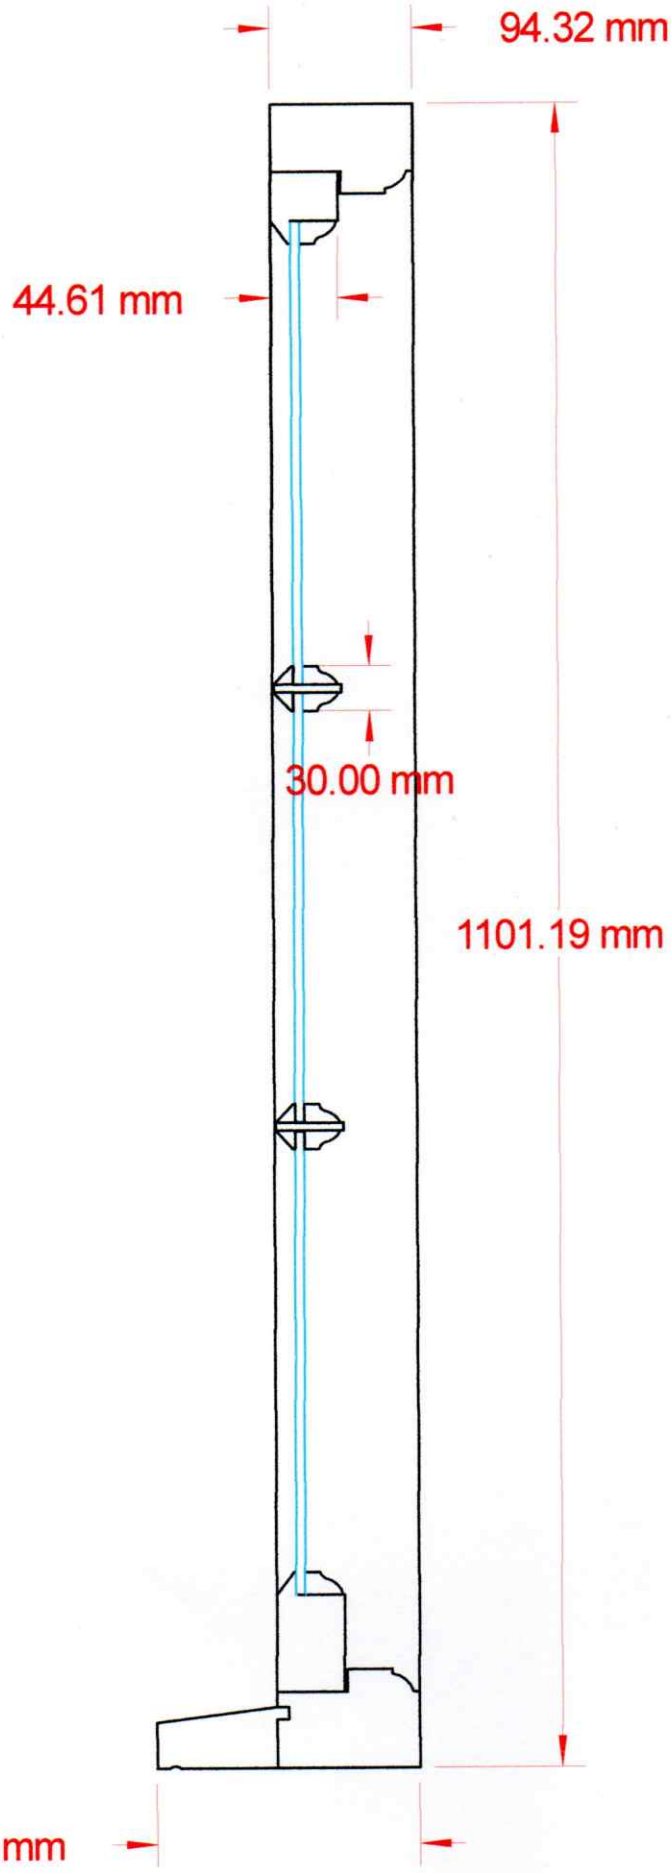

K VALLIS	CLIENT	N&P JOINERY CARPENTRY & PURPOSE MADE JOINERY
DRG NO: 1874	NPP	