Site Entrance

Vertical Exaggeration: 5

Datum: 47.000M AOD

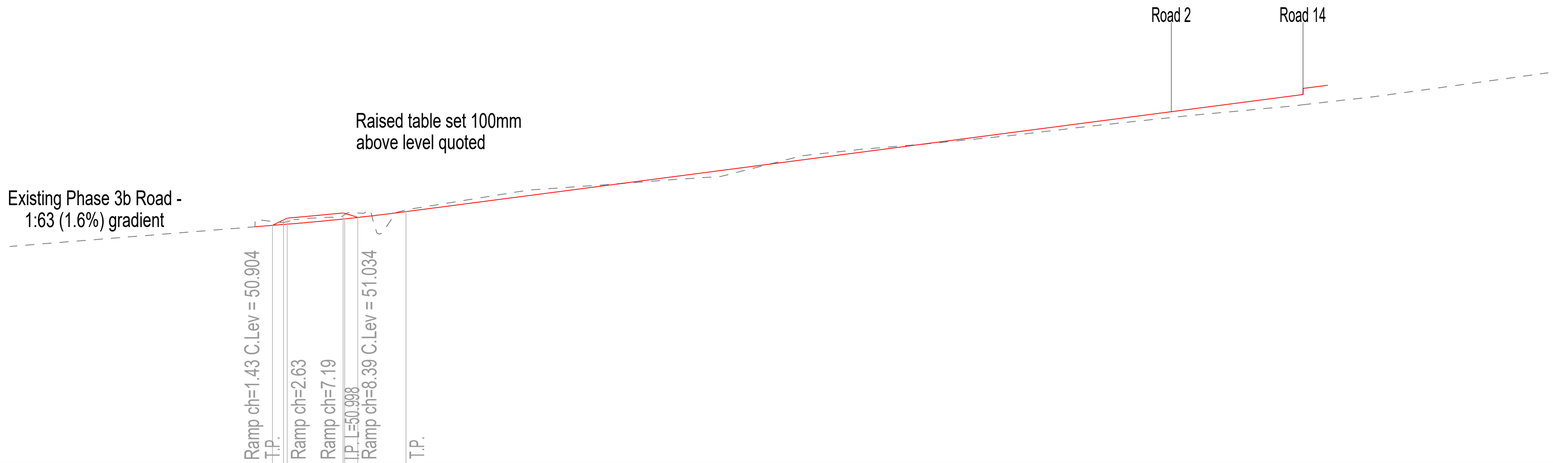

| | | |