
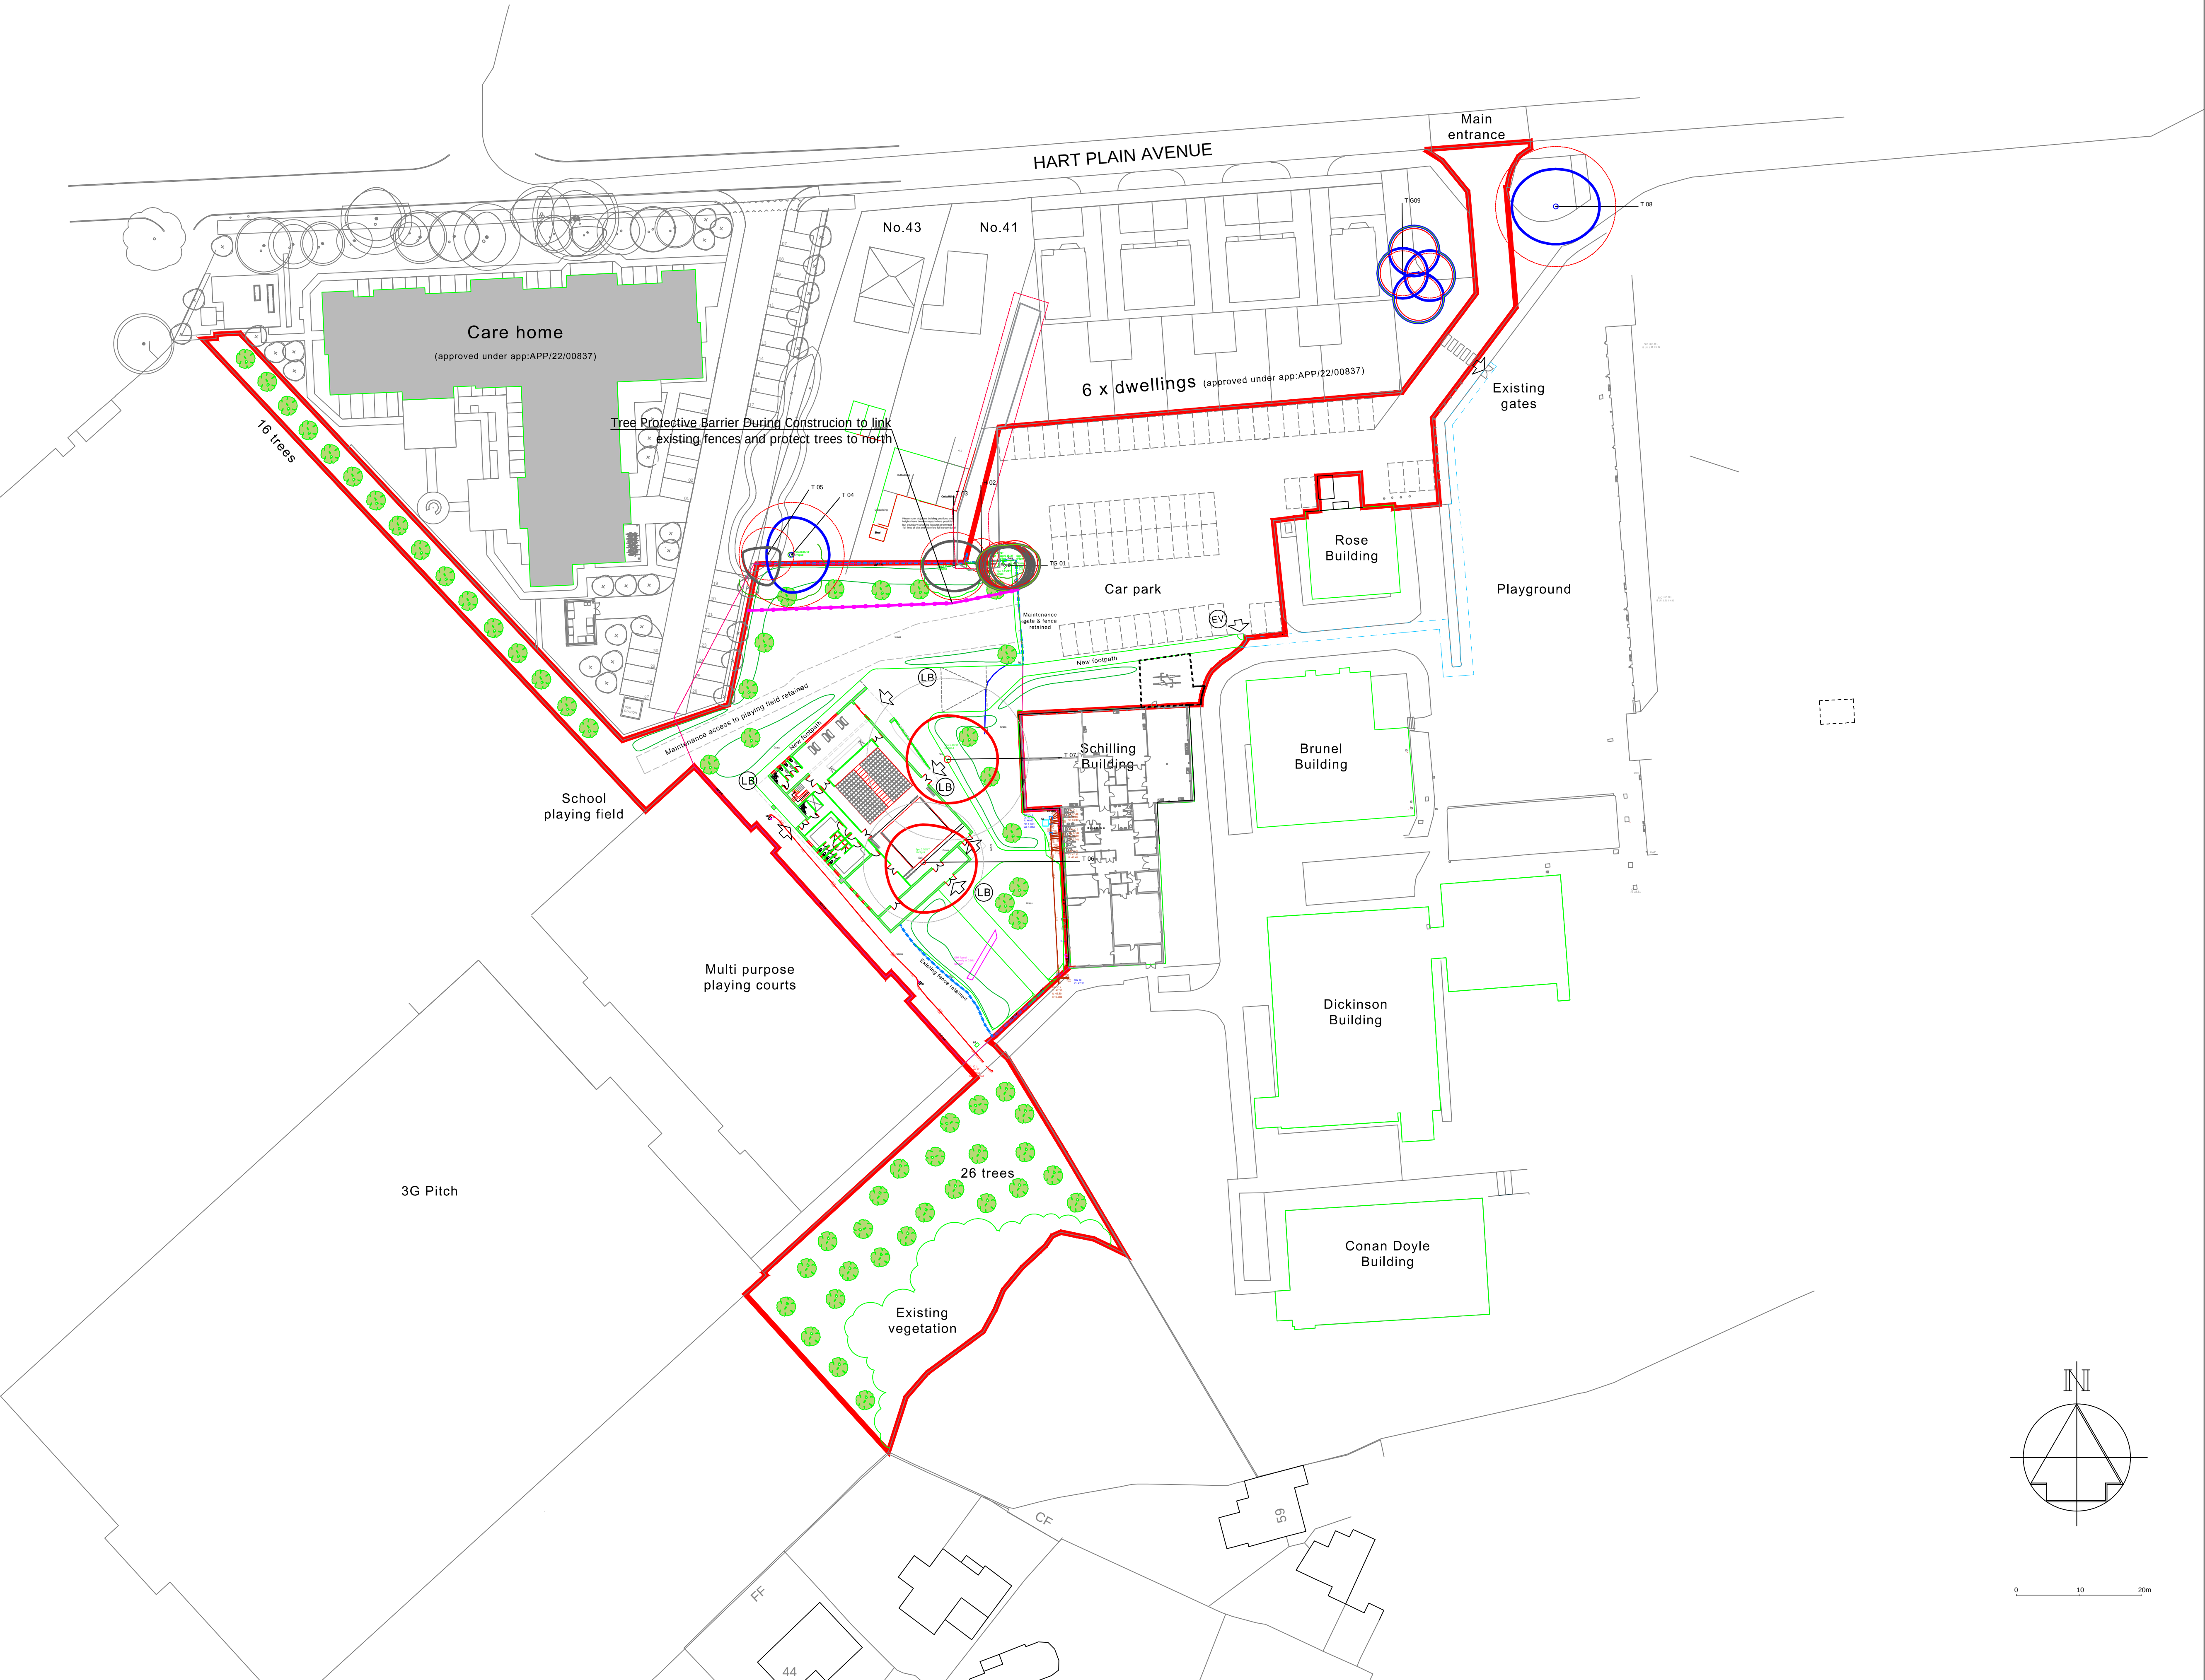


Legend

- Survey Area.
- Existing Buildings.
- Root Protection Area Calculated in accordance with BS 5837.
- Category C Tree - Low Value.
- Category B Tree - Moderate Value.
- Trees Proposed for Removal.
- Tree Protective Barrier During Construction.

Tree Retention and Protection Plan
Cowplain School

GS467.CowplainSchool.TRPP
Version 2
31/07/2025
1:500@A1

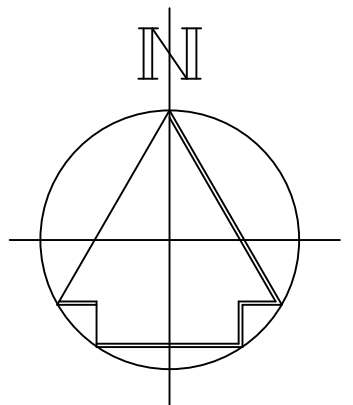

0 10 20m