
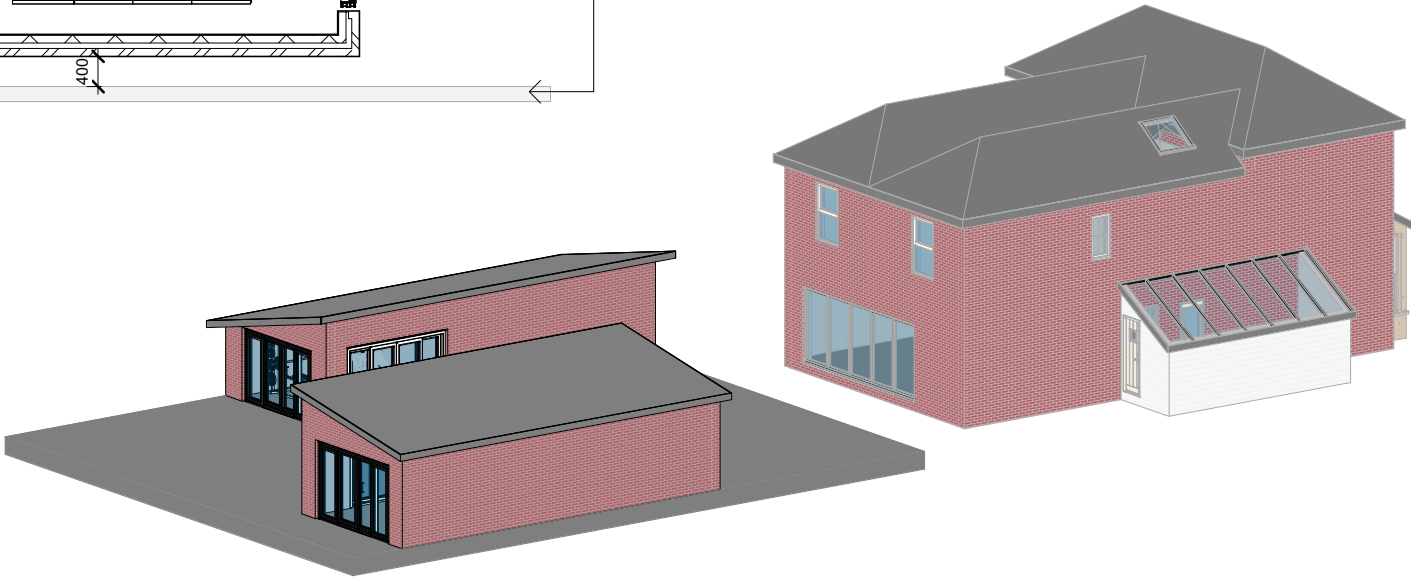
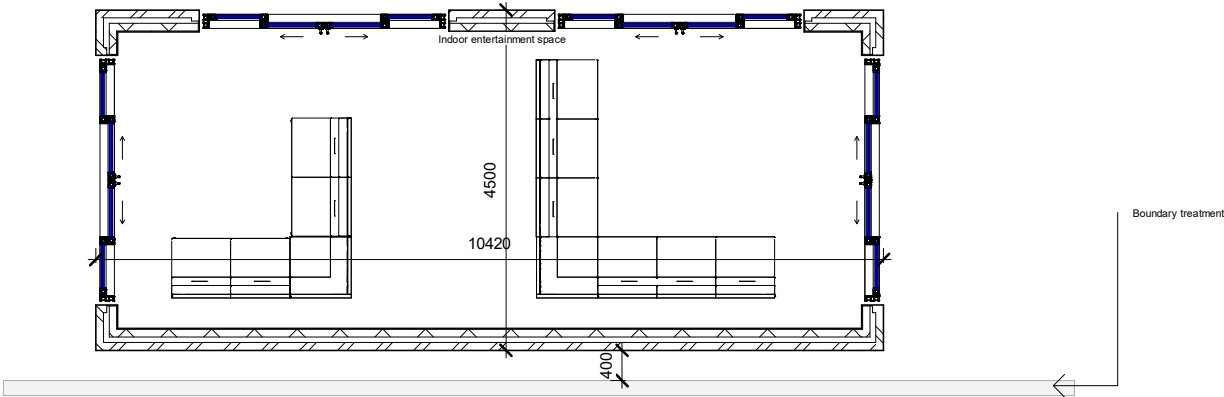
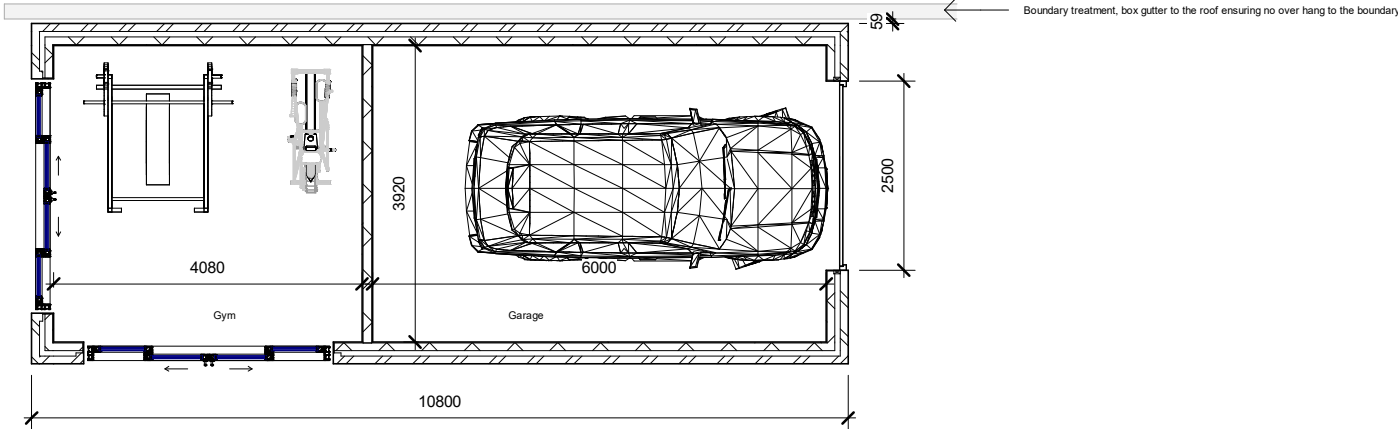


Garage & Gym with Garden Entertainment room

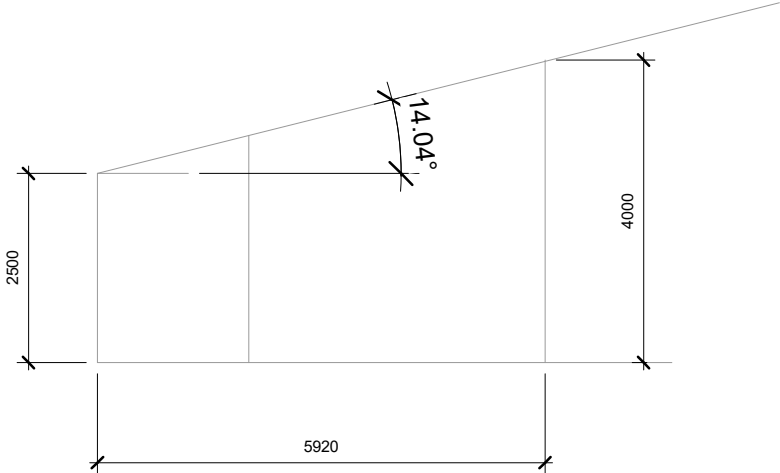

|       |  |    |
|-------|--|----|
| 1:500 |  | 50 |
| 1:200 |  | 20 |
| 1:100 |  | 10 |
| 1:50  |  | 5  |

All measurement to be checked on site prior to any commenment

Parkers Design Limited - The Studio @ 90, PO9 2PR

www.pexd.co.uk - info@parkersdesign.com - 07776 008822

|            |                 |                |              |            |
|------------|-----------------|----------------|--------------|------------|
| PROJECT    | 8 Fourth Avenue |                | CLIENT       |            |
|            | PO9 2QX         |                | Morrison     |            |
|            | SHEET           | Proposed       | Date         | Issue Date |
|            |                 |                | Scale (@ A3) | 1 : 100    |
| Checked by | SW              | DRAWING NUMBER |              | REV        |
|            | SR              | P 3            |              |            |