


Setting Out Co-ordinates		
Points	Eastings	Northings
P01	471614.674	105685.034
P02	471612.078	105687.512
P03	471608.763	105688.724
P04	471607.554	105688.936
P05	471610.303	105684.970
P06	471604.565	105699.443
P07	471607.012	105699.293
P08	471612.481	105702.122
P09	471613.374	105705.016
P10	471613.601	105710.129
P11	471608.029	105701.569
P12	471607.063	105693.884
P13	471613.999	105694.834

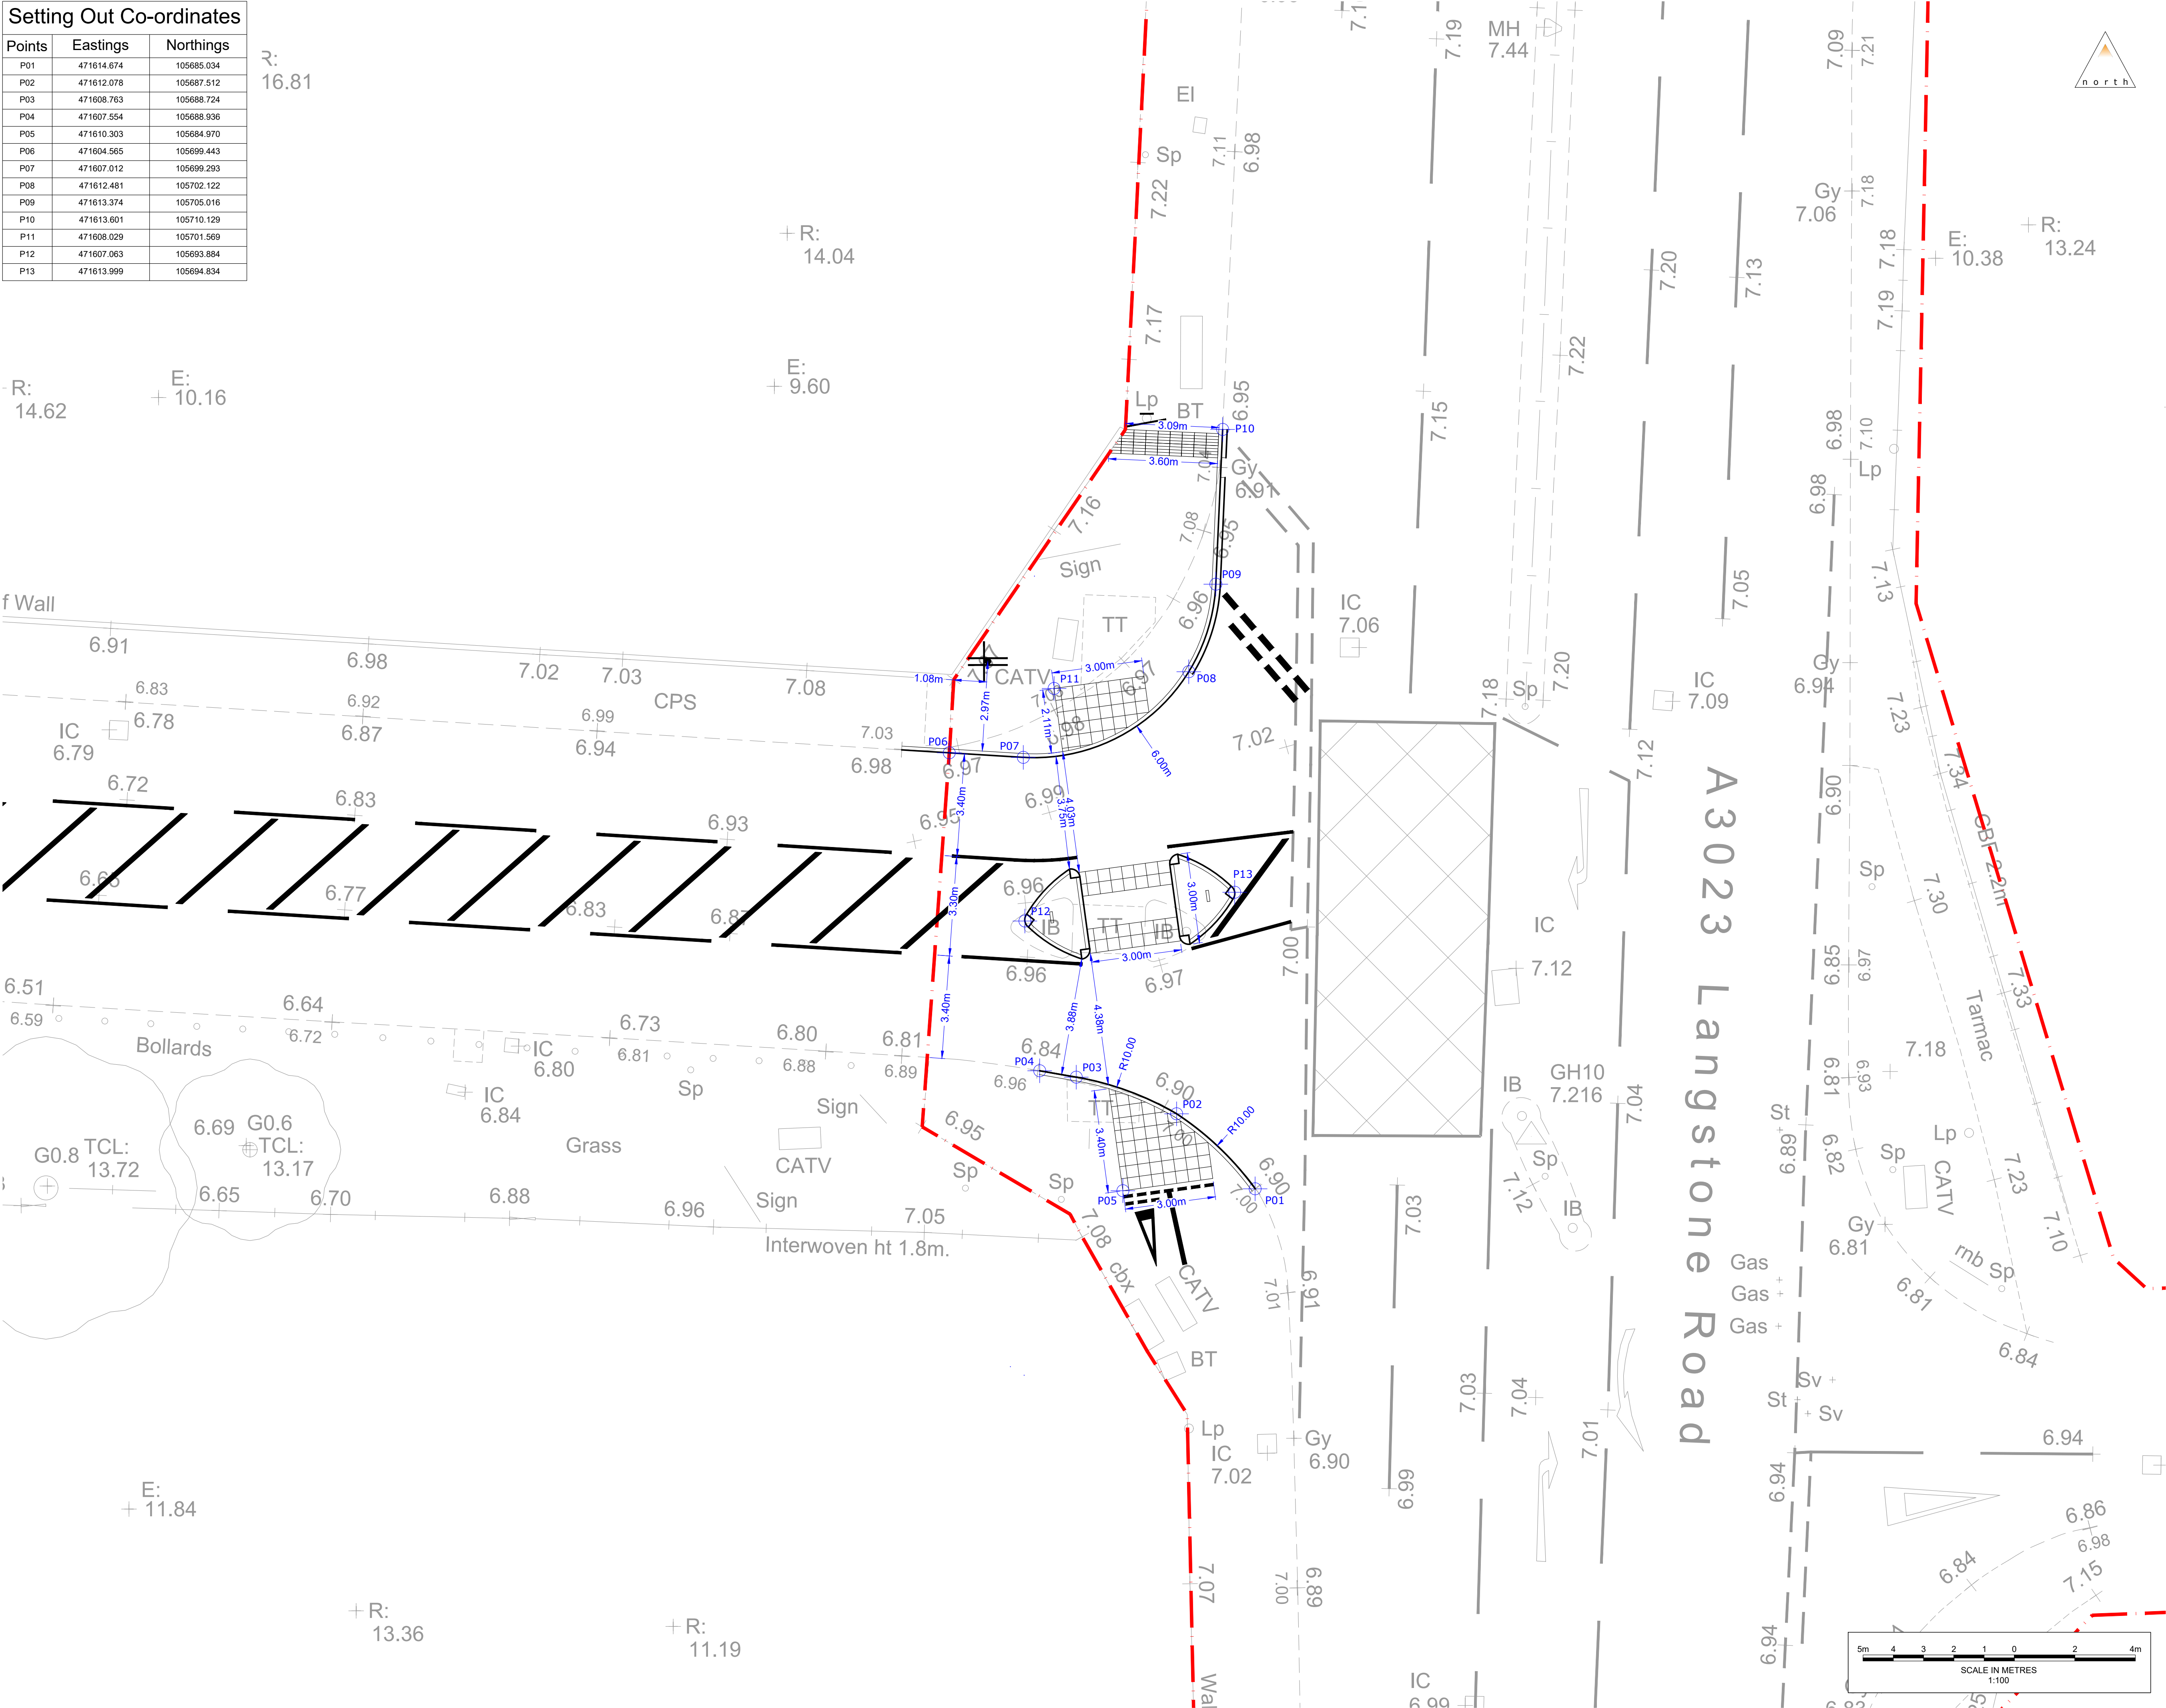

- Notes
- Do not scale
 - All levels and dimensions are to be checked on site before any work commences. All dimensions are in metres unless stated otherwise.
 - This drawing has been based upon survey information supplied by Greenhatch Group Ltd and Motion cannot guarantee the accuracy of the data provided.
 - Any discrepancies should be reported to the engineer immediately, so that clarification can be sought prior to the commencement of works.
 - This drawing should be read in conjunction with all other relevant engineering details, drawings and specification.
 - All works to be in accordance with the Specification for Highway Works.
 - All works are to be carried out in accordance with Highway Design Guide and Design Manual for Roads and Bridges (DMRB).
 - The contractor is to complete the Section 278 Works within the existing highway boundary. There is no agreement with adjacent landowners for use of their property.
 - On completion the contractor is required to carry out an as-built survey of the completed highway works.
 - For construction details refer to Motion drawing series 2305047-S278-0800.
 - Refer to drawing 2305047-S278-1200 for road marking schedule

Legend

- Existing Hampshire Highway Boundary
- Setting Out Coordinate
- Setting Out Dimensions

E	For Construction	LL	ST	SC	16/06/2025
D	Layout changed following HCC comments	ST	AU	SC	01/04/2025
C	Updated following layout change	ST	AU	SC	29/01/2025
B	Updated following HCC comments	ST	AU	SC	02/12/2024
A	First Issue	ST	SC	RM	27/07/2023
Revision Notes:		Dm	Chk	App	Date

Drawing Status:

FOR CONSTRUCTION

motion

Guildford - Reading - London
www.motion.co.uk

Client:

xlb

Project:
Langstone Park, Havant

Title:
Section 278 Highway Works
Setting Out

Scale: 1:100	Size: A1	Project No: 2305047	Revision:
Drawing: 2305047-S278-0300			E