


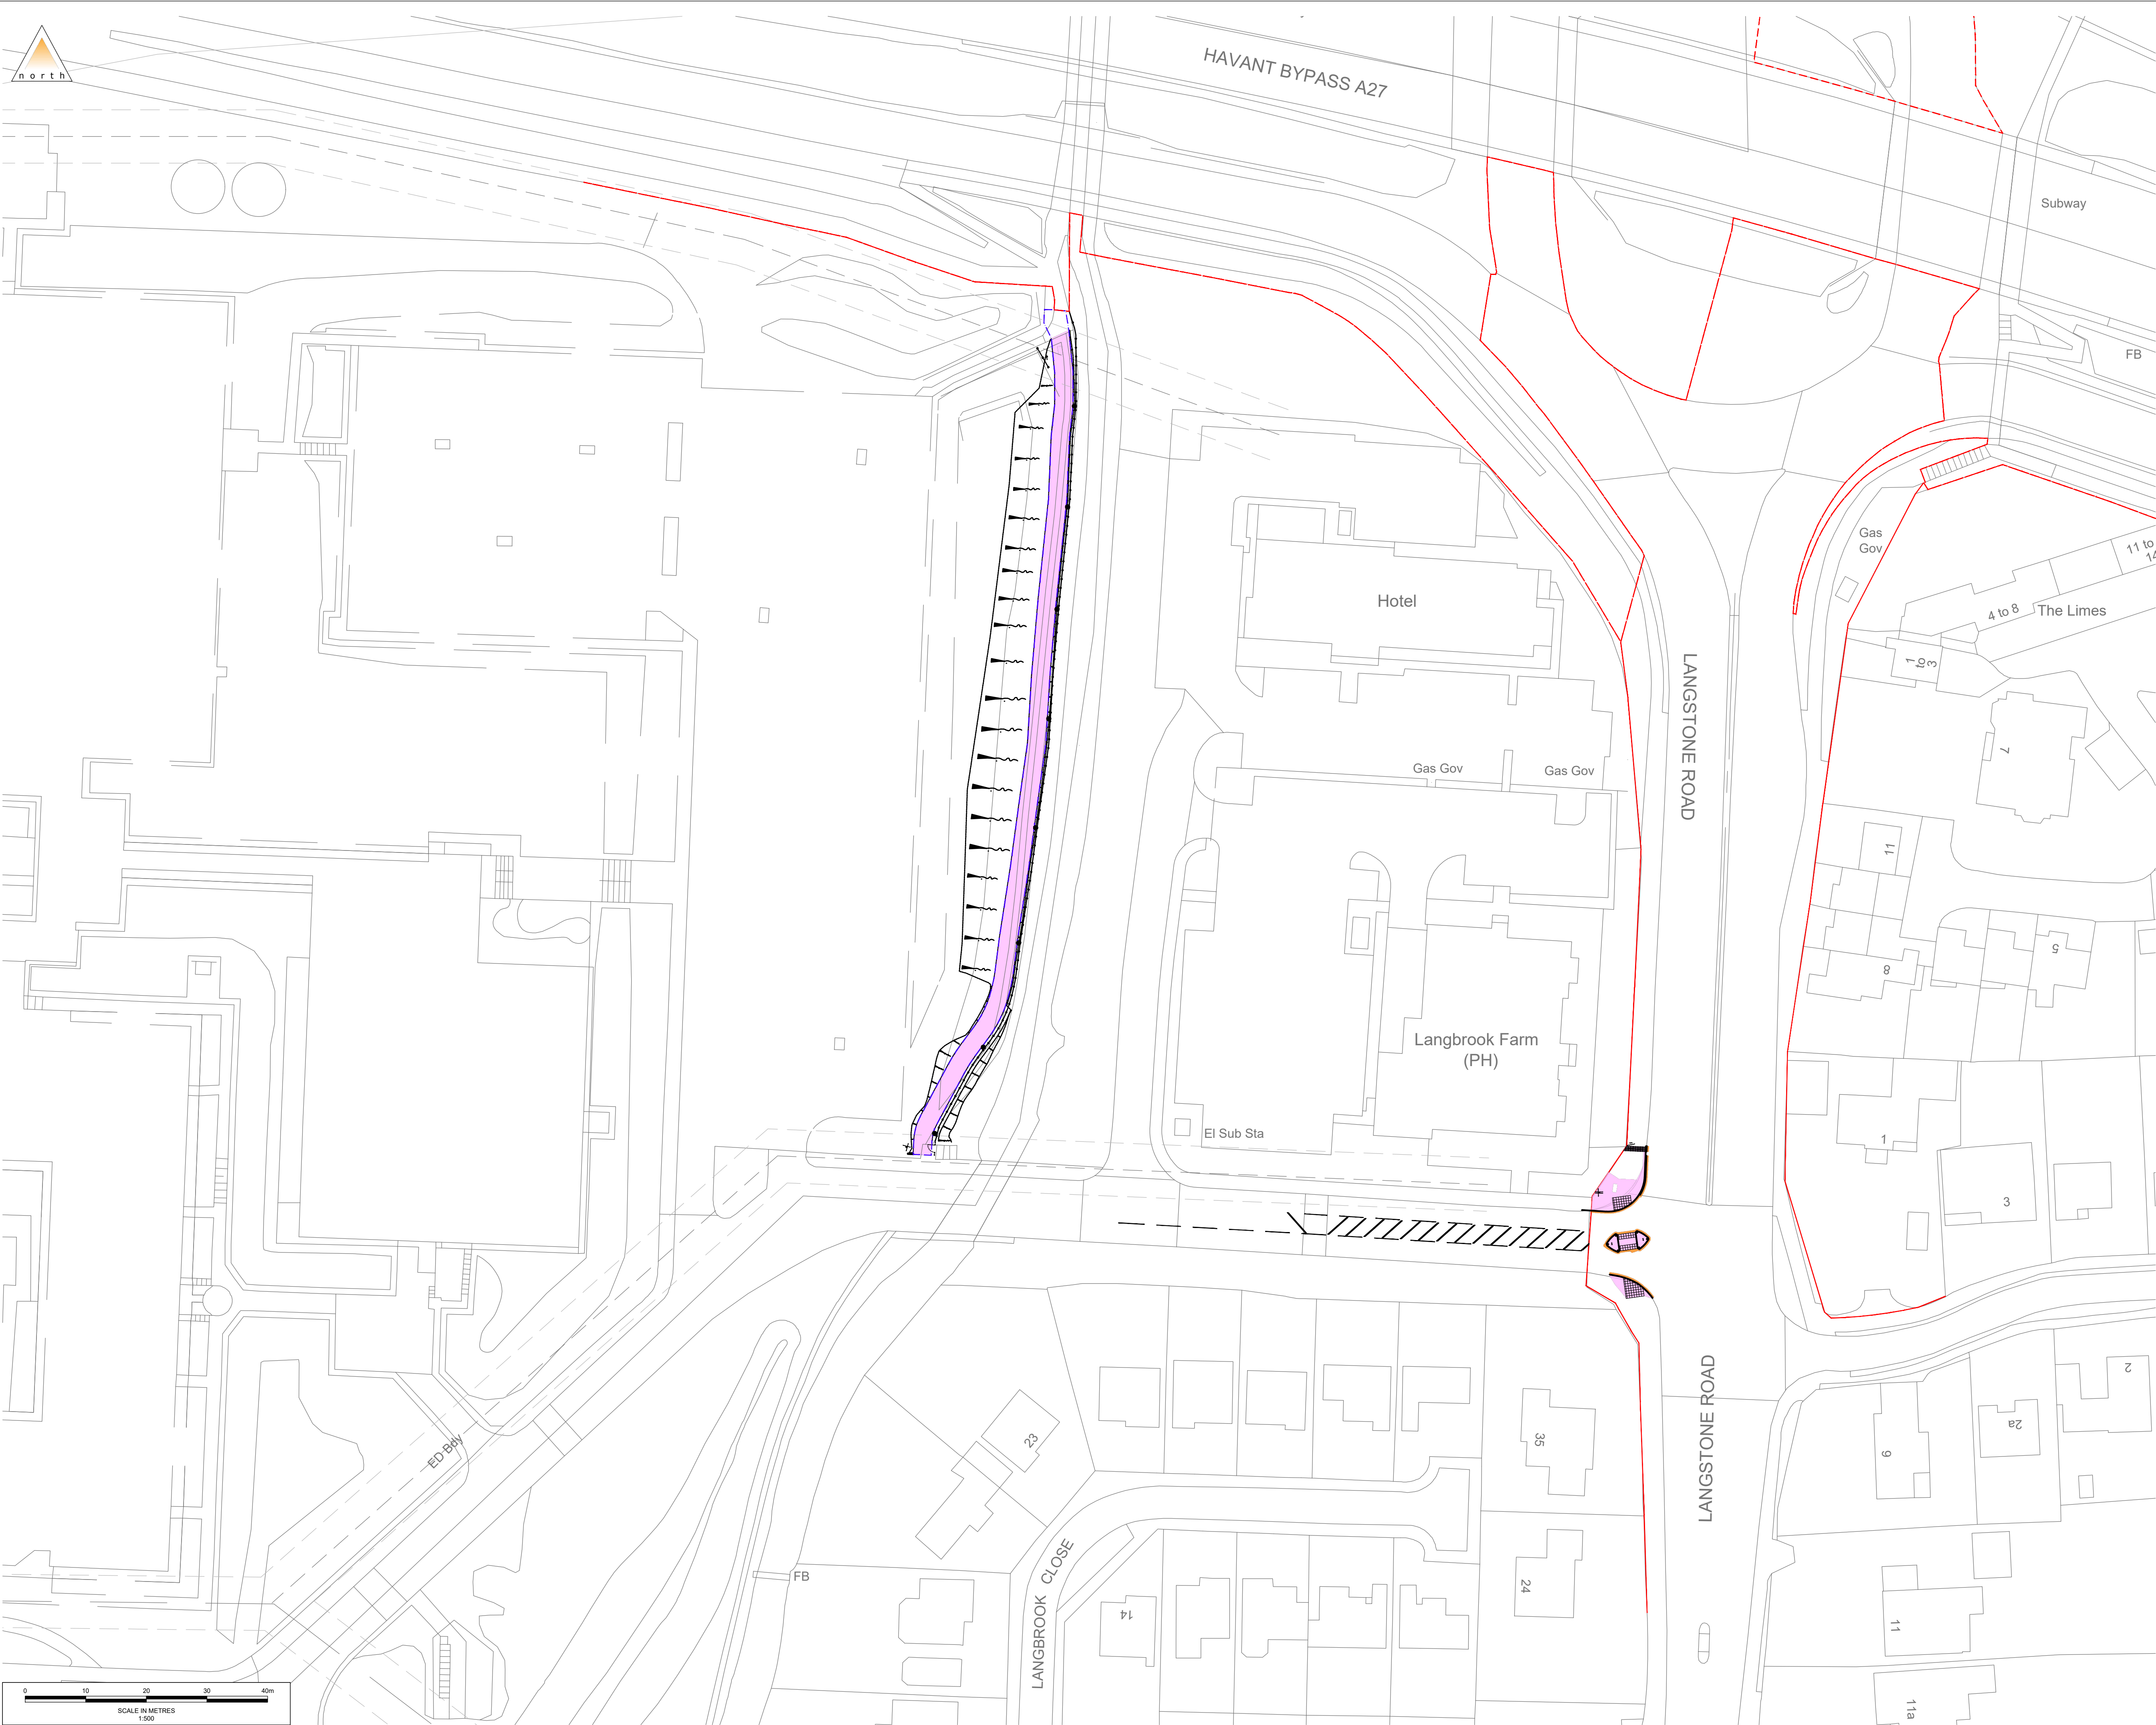

- Notes
1. Do not scale
 2. All levels and dimensions are to be checked on site before any work commences. All dimensions are in metres unless stated otherwise.
 3. This drawing has been based upon survey information supplied by Greenhatch Group Ltd and Motion cannot guarantee the accuracy of the data provided.
 4. Any discrepancies should be reported to the engineer immediately, so that clarification can be sought prior to the commencement of works.
 5. This drawing should be read in conjunction with all other relevant engineering details, drawings and specification.
 6. All works to be in accordance with the Specification for Highway Works.
 7. All works are to be carried out in accordance with Highway Design Guide and Design Manual for Roads and Bridges (DMRB).
 8. Refer to Statutory Undertakers records for details of apparatus present within the construction areas. Chambers are to be adjusted where required to match new levels. The main contractor is to coordinate all diversionary works.
 9. The contractor is to complete the Section 278 Works within the existing highway boundary. There is no agreement with adjacent landowners for use of their property.
 10. On completion the contractor is required to carry out an as-built survey of the completed highway works.

- Legend
- Existing Hampshire Highway Boundary
 - Existing National Highway Boundary
 - Proposed Hampshire Highway Boundary
 - New Asphalt Footway to HCC specification (Shared Use)
 - Resurface / Regulate Carriageway
 - New Private Street Lighting column by others. Refer to Watkins Payne drawing 5490-WPL-XXX-100-DR-EL-54012

P05	FP51 adoption boundary amended	ST	SC	SC	10/07/2025
P04	For Construction	LL	ST	SC	13/06/2025
P03	Layout changed following HCC comments	ST	AU	SC	01/04/2025
P02	Updated following HCC comments	ST	AU	SC	29/01/2025
P01	First Issue	ST	AU	SC	02/12/2024
Rev.	Description	Drm	Chk	App	Date

Drawing Status:
FOR CONSTRUCTION



Project:
Langstone Park, Havant

Title:
Section 278 Highway Works and Footpath 51
General Arrangement - Overview

Scale: 1:500 (@ A1)

Drawing:
2305047-0110

Revision:
P05

C:\Users\jagendia\Documents\StaffFile - x\hav 2305047\Drawings\2305047-0110-P05 [General Arrangement - Overview].dwg