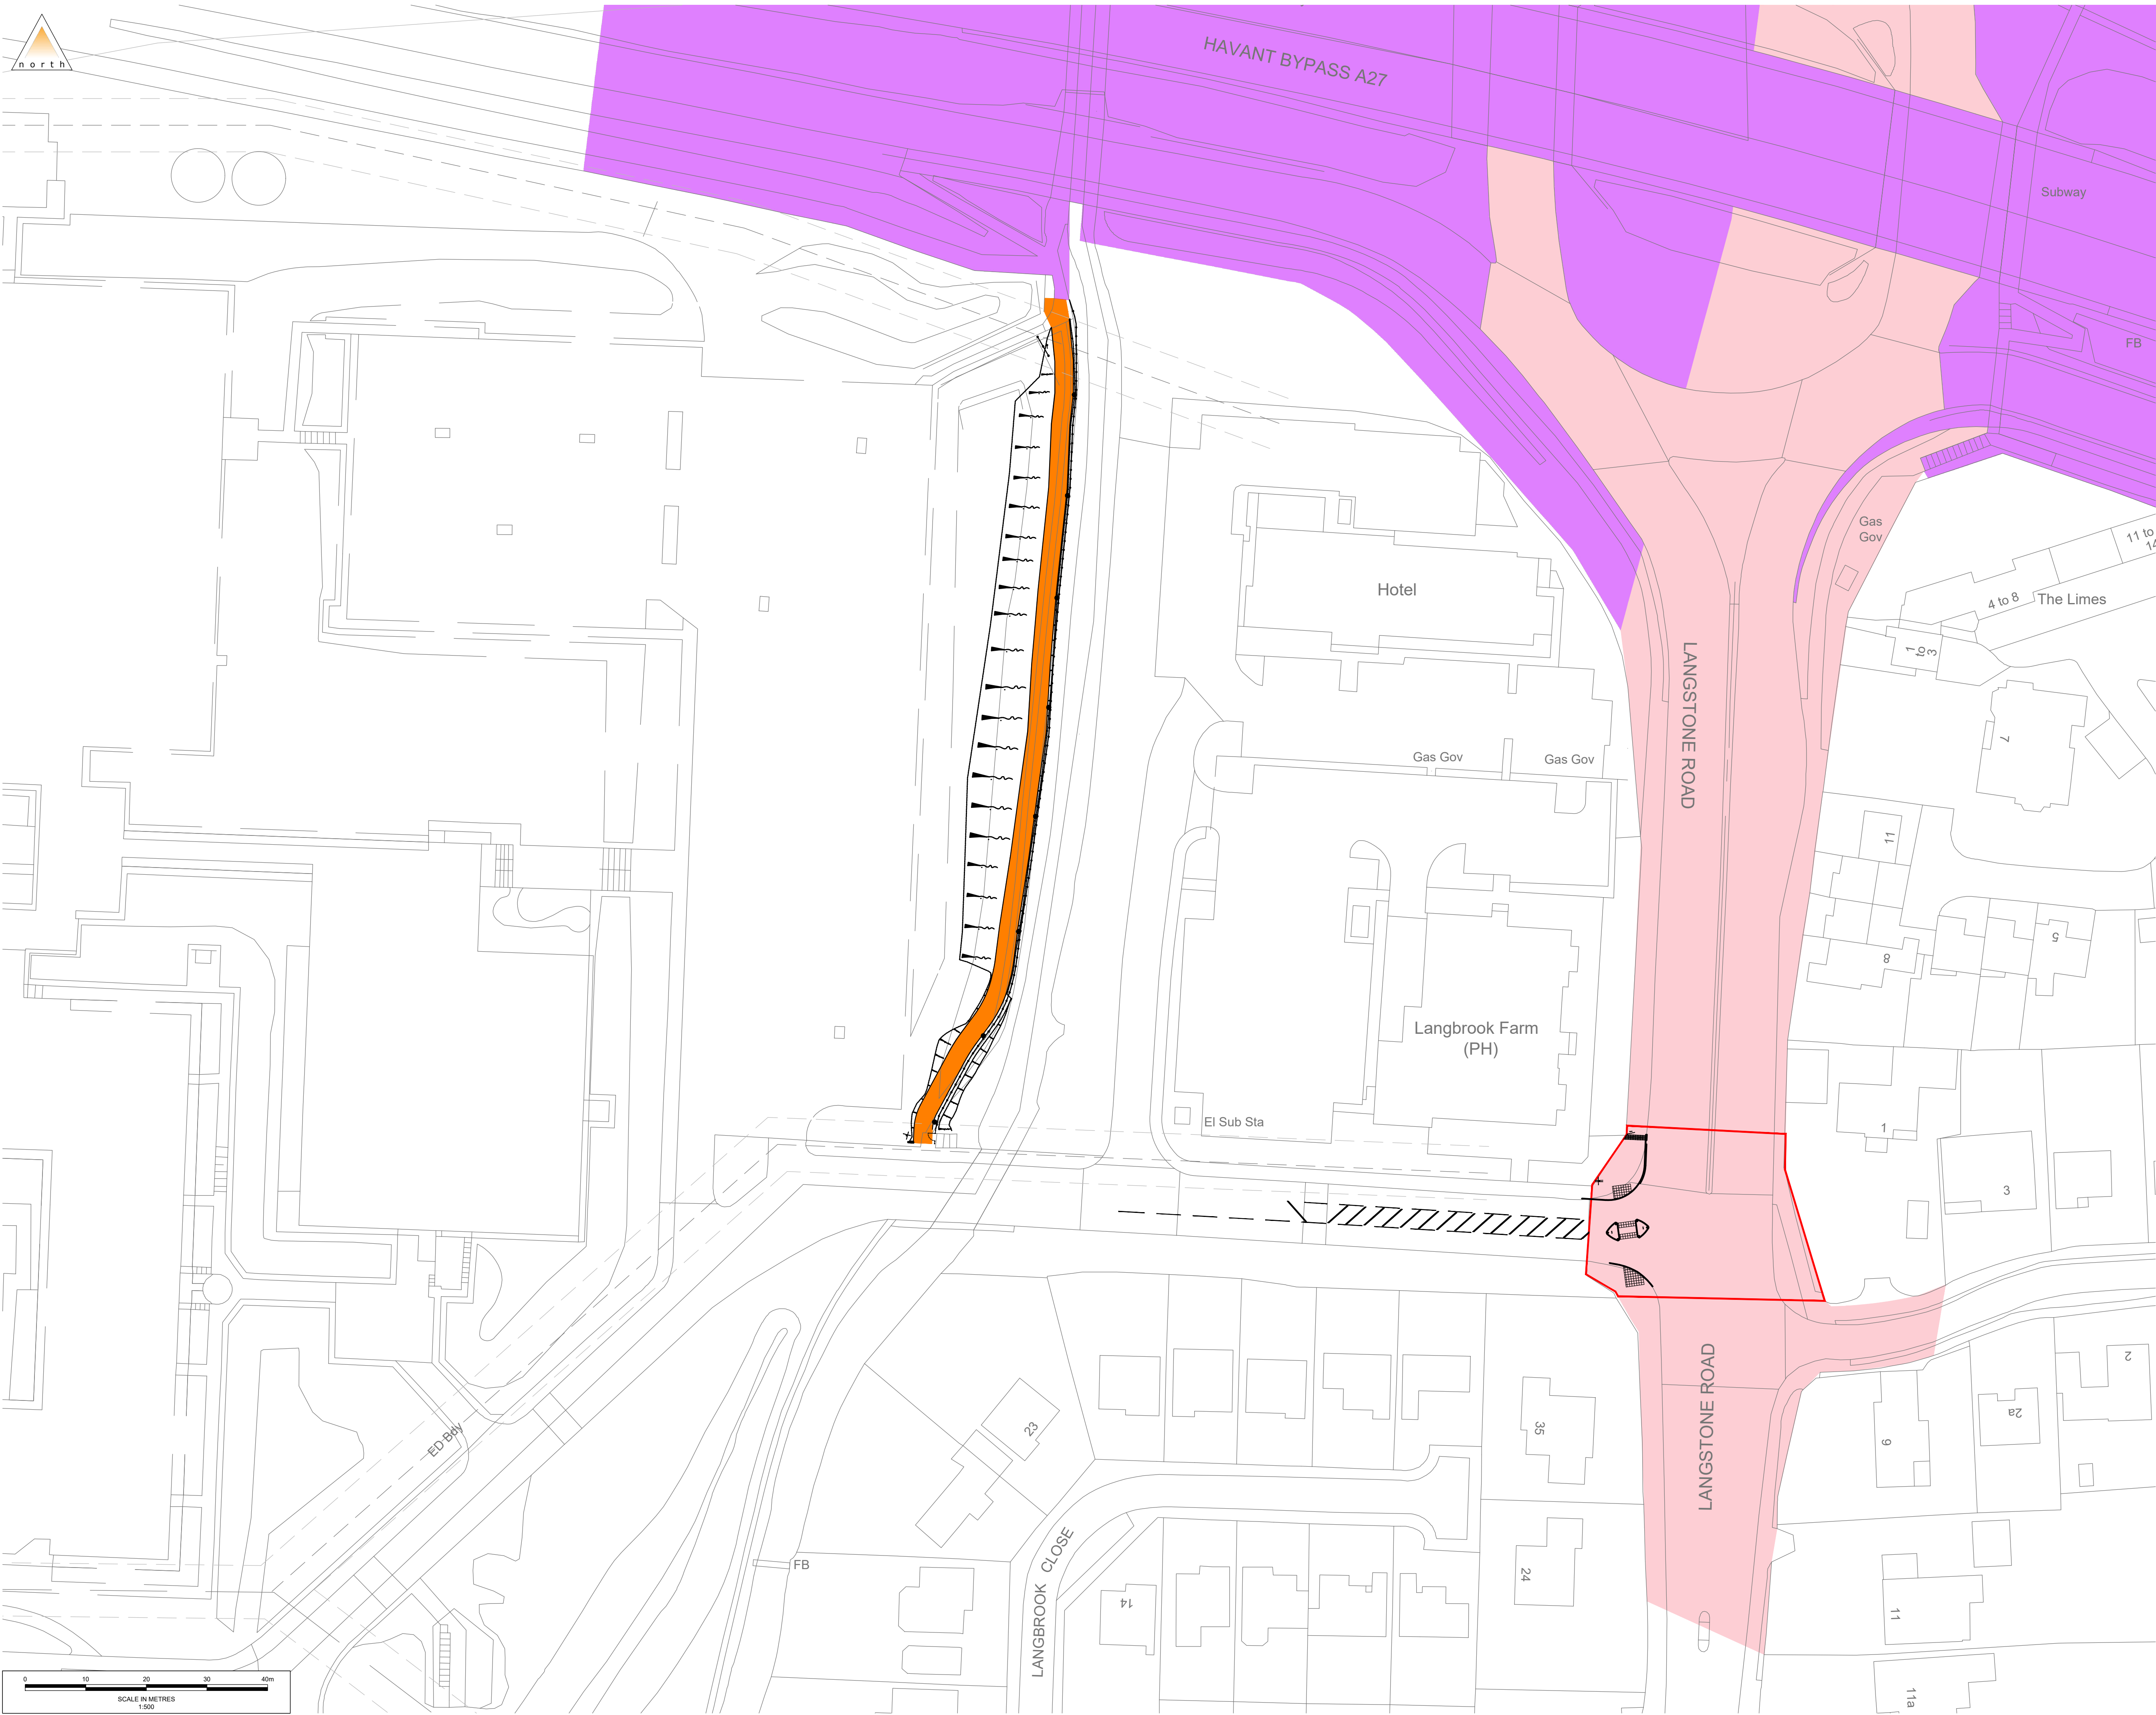
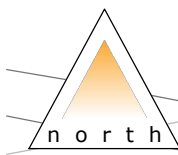


1. All levels and dimensions are to be checked on site before any work commences. All dimensions are in metres unless stated otherwise.
2. This drawing is based on OS mapping and Motion cannot guarantee the accuracy of the data.
3. Any discrepancies should be reported to the engineer immediately, so that clarification can be sought prior to the commencement of works.
4. This drawing should be read in conjunction with all other relevant engineering details, drawings and specification.
5. All works to be in accordance with the Specification for Highway Works.
6. All works are to be carried out in accordance with Highway Design Guide and Design Manual for Roads and Bridges (DMRB).
7. Refer to Statutory Undertakers records for details of apparatus present within the construction areas. Chambers are to be adjusted where required to match new levels. The main contractor is to coordinate all diversionary works.
8. It is the responsibility of the main contractor to undertake traffic management in accordance with Chapter 8 of The Traffic Signs Manual. The main contractor is to agree traffic management for the contract with HCC Highway Department prior to commencement of the Works.
9. All supply alterations are to be arranged by the main contractor.
10. All items of street furniture are to remain unless shown otherwise.
11. The contractor is to complete the Section 278 Works within the existing highway boundary. There is no agreement with adjacent landowners for use of their property.
12. On completion the contractor is required to carry out an as-built survey of the completed highway works.

Legend

- Limit of S278 Works Area
- Existing National Highway Land
- Existing Adopted Highway
- Area to be dedicated as Highway
- Private Street Lighting column
- Private timber fence

P08	FP51 adoption area amended	ST	SC	SC	10/07/2025
P07	For Construction	LL	ST	SC	16/06/2025
P06	FP51 eastern adoption limit reduced to edging	SC	ST	RM	29/05/2025
P05	Layout changed following HCC comments	ST	AU	SC	01/04/2025
P04	Updated following HCC comments	ST	AU	SC	29/01/2025
P03	Updated following HCC comments	ST	AU	SC	02/12/2024
P02	Notes amended	ST	AU	SC	11/10/2024
P01	First Issue	ST	AU	SC	05/03/2024
Rev.	Description	Drm	Chk	App	Date

Drawing Status:

FOR CONSTRUCTION

motion

Guildford - Reading - London
www.motion.co.uk

Client:

xlb

Project:

Langstone Park, Havant

Title:

Section 278 Highway Works and Footpath 51
Land Plan

Scale: 1:500 (@ A1)

Drawing:
2305047-S278

Revision:
P08