


TSRGD 2016 Road Markings Schedule						
Schedule Reference	Diagram Number	Length (mm)	Gap (mm)	Width (mm)	Spacing (mm)	Comments
Schedule 09 Part 06 Item 03	Diag 1003a	600	300	200	300	
Schedule 09 Part 06 Item 09	Diag 1003B	300	150	100	150	
Schedule 09 Part 06 Item 10	Diag 1023B	1875	-	625	-	
Schedule 11 Part 04 Item 23	Diag 1040	4000	2000	100	-	

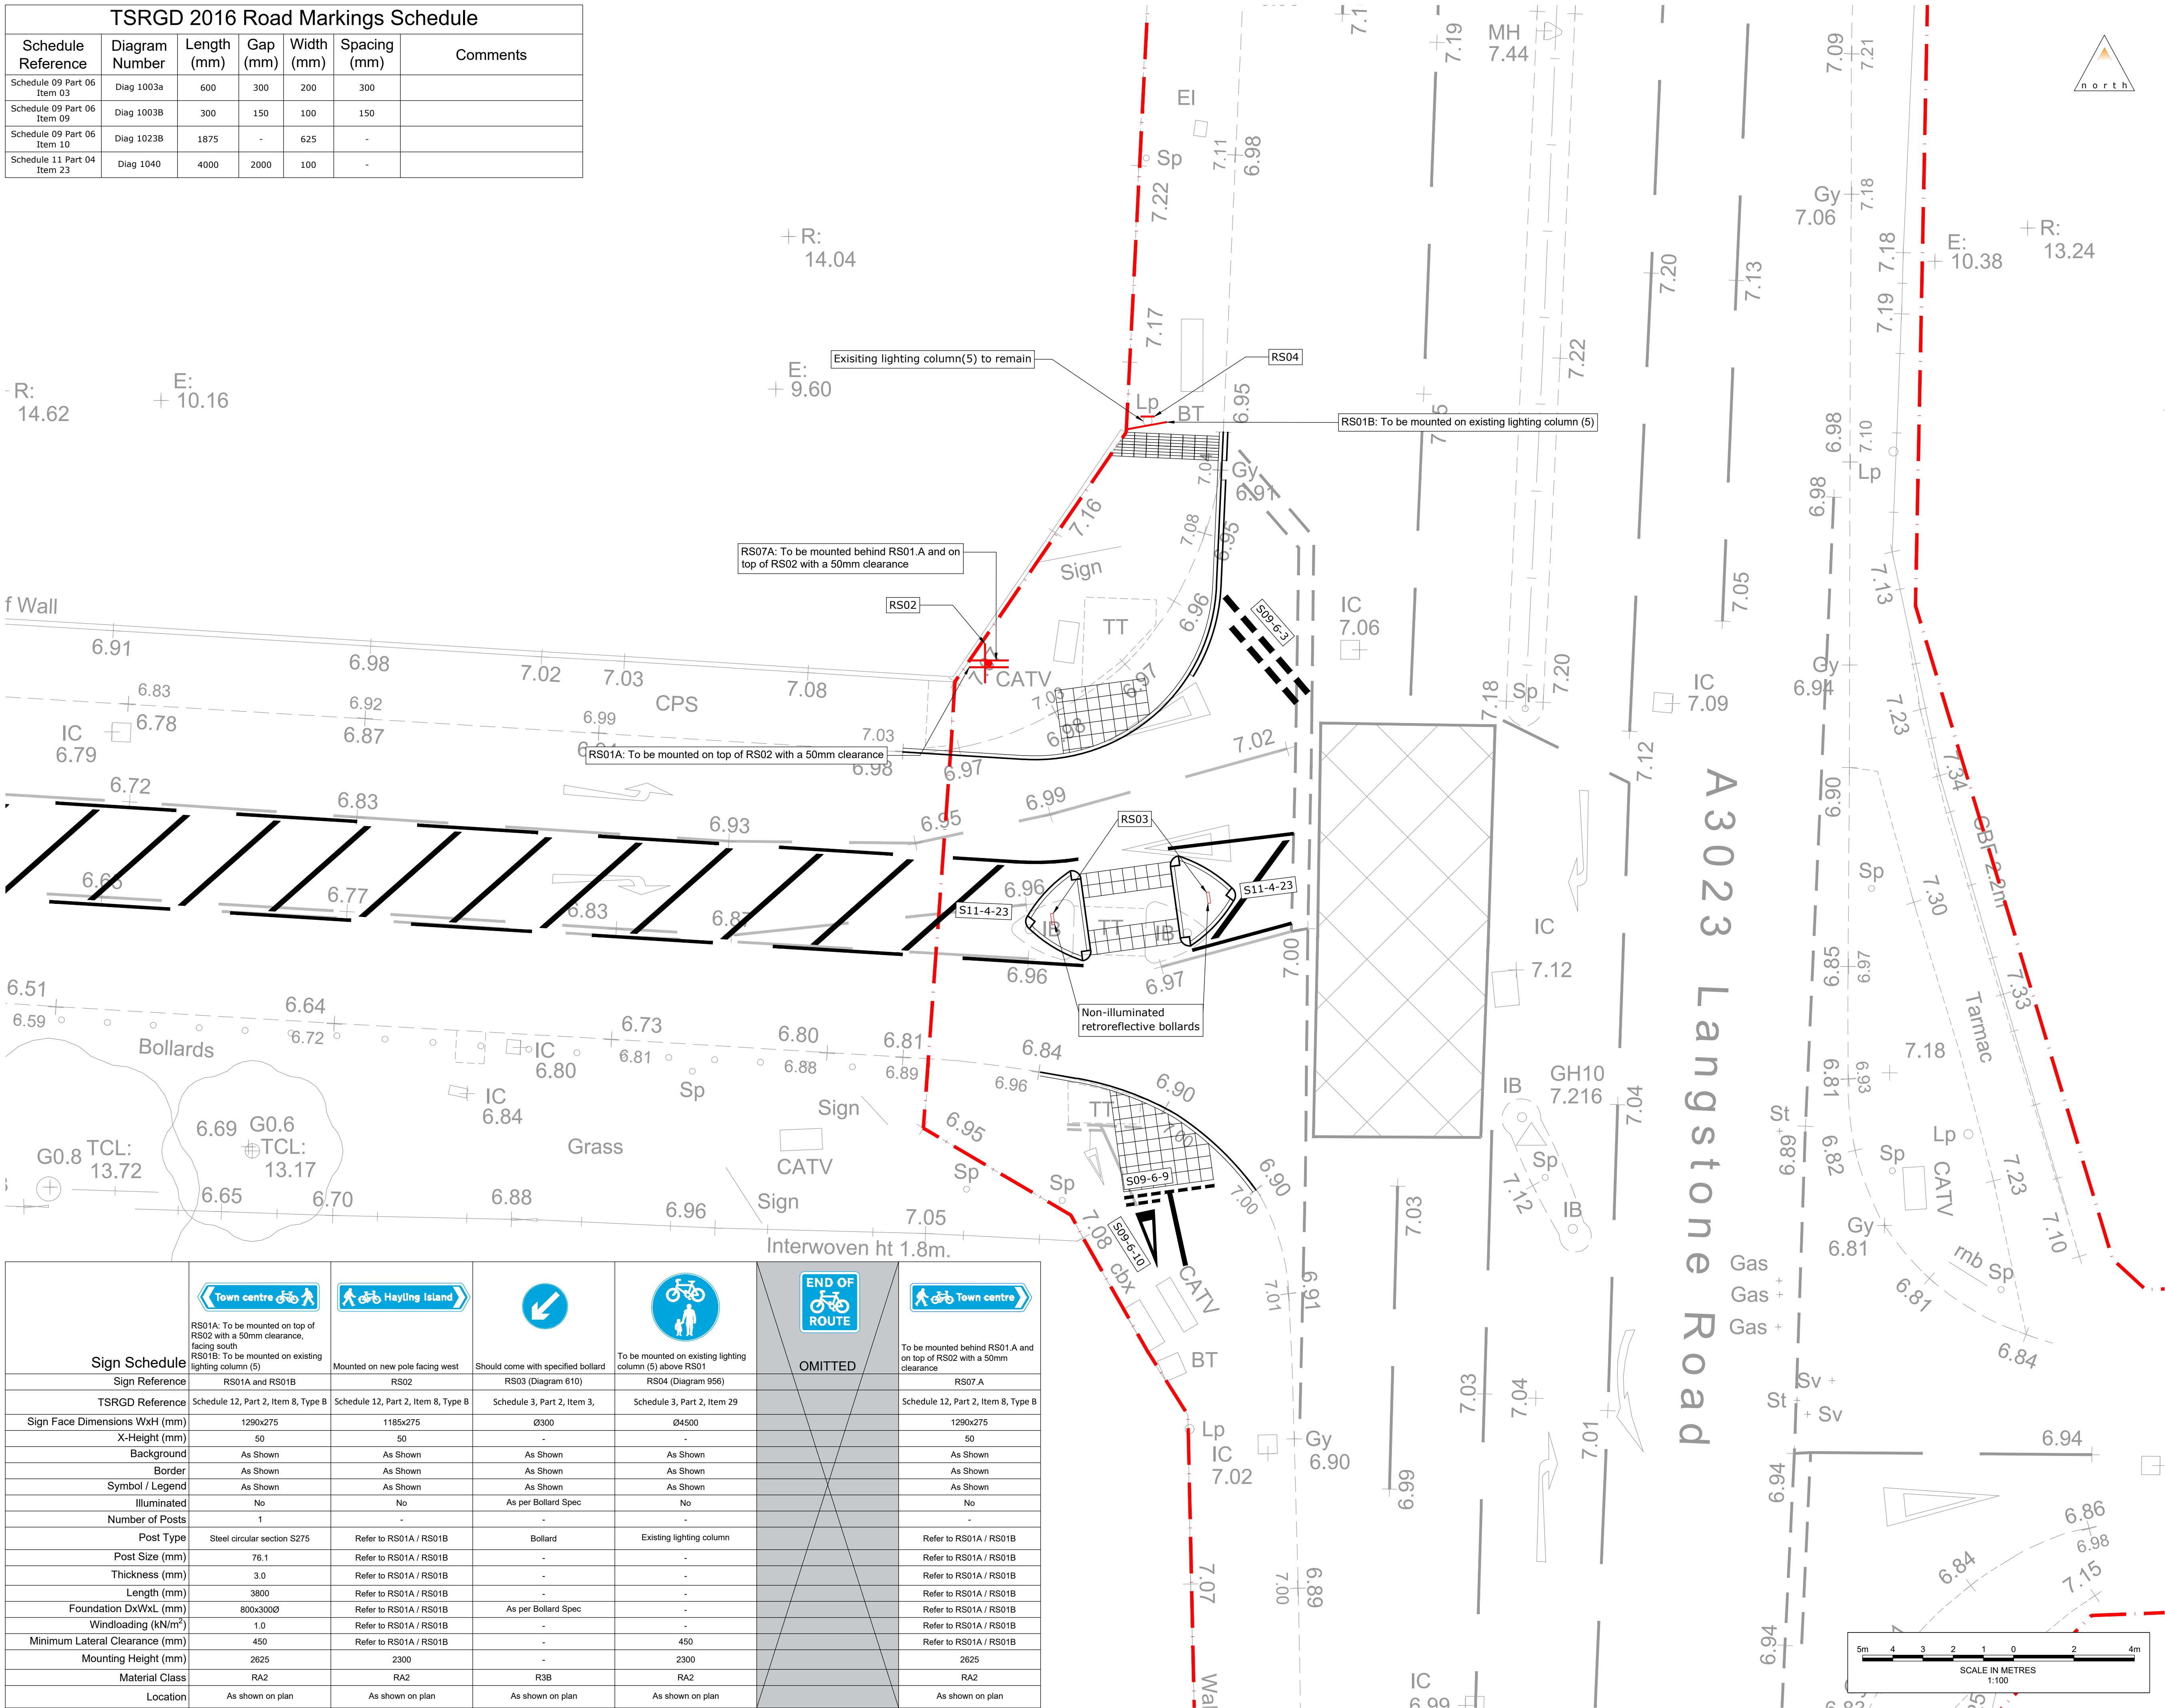

- ## Notes
1. Do not scale
 2. All levels and dimensions are to be checked on site before any work commences. All dimensions are in metres unless stated otherwise.
 3. This drawing has been based upon survey information supplied by Greenhatch Group Ltd and Motion cannot guarantee the accuracy of the data provided.
 4. Any discrepancies should be reported to the engineer immediately, so that clarification can be sought prior to the commencement of works.
 5. This drawing should be read in conjunction with all other relevant engineering details, drawings and specification.
 6. All works to be in accordance with the Specification for Highway Works.
 7. All road markings should be in accordance with the Traffic Signs Regulations and General Directions (TSRGD) 2016 and subsequent amendments, and the Traffic Signs Manual Chapter 5.
 8. All works are to be carried out in accordance with Highway Design Guide and Design Manual for Roads and Bridges (DMRB).
 9. Refer to Statutory Undertakers records for details of apparatus present within the construction areas. Chambers are to be adjusted where required to match new levels. The main contractor is to coordinate all diversionary works.
 10. It is the responsibility of the main contractor to undertake traffic management in accordance with Chapter 8 of The Traffic Signs Manual. The main contractor is to agree traffic management for the contract with HCC Highway Department prior to commencement of the Works.
 11. All supply alterations are to be arranged by the main contractor.
 12. All items of street furniture are to remain unless shown otherwise.
 13. On completion the contractor is required to carry out an as-built survey of the completed highway works.
 14. For construction details refer to Motion drawing series 2305047-S278-0800.
 15. Refer to drawing 2305047-S278-0300 for setting out

Legend

- Existing Hampshire Highway Boundary
- Proposed Post and Sign

G	Bollard type amended	ST	SC	10/07/2025
F	For Construction	LL	ST	16/06/2025
E	Layout changed following HCC comments	ST	AU	01/04/2025
D	Updated following layout change	ST	AU	29/01/2025
C	Updated following HCC comments	ST	AU	02/12/2024
B	Drawing updated to reflect RSA2 comments dated 12 February 2024	ST	AU	04/03/2024
A	First Issue	ST	AU	04/02/2024
Revision Notes:		Drm	Chk	Date

Drawing Status

FOR CONSTRUCTION



Guildford - Reading - London
www.motion.co.uk

Client



Project:
Langstone Park, Havant

Title: Section 278 Highway Works
Road Signs and Markings

Scale: 1:100	Size: A1	Project No: 2305047
Drawing: 2305047-S278-1200		Revision: G