


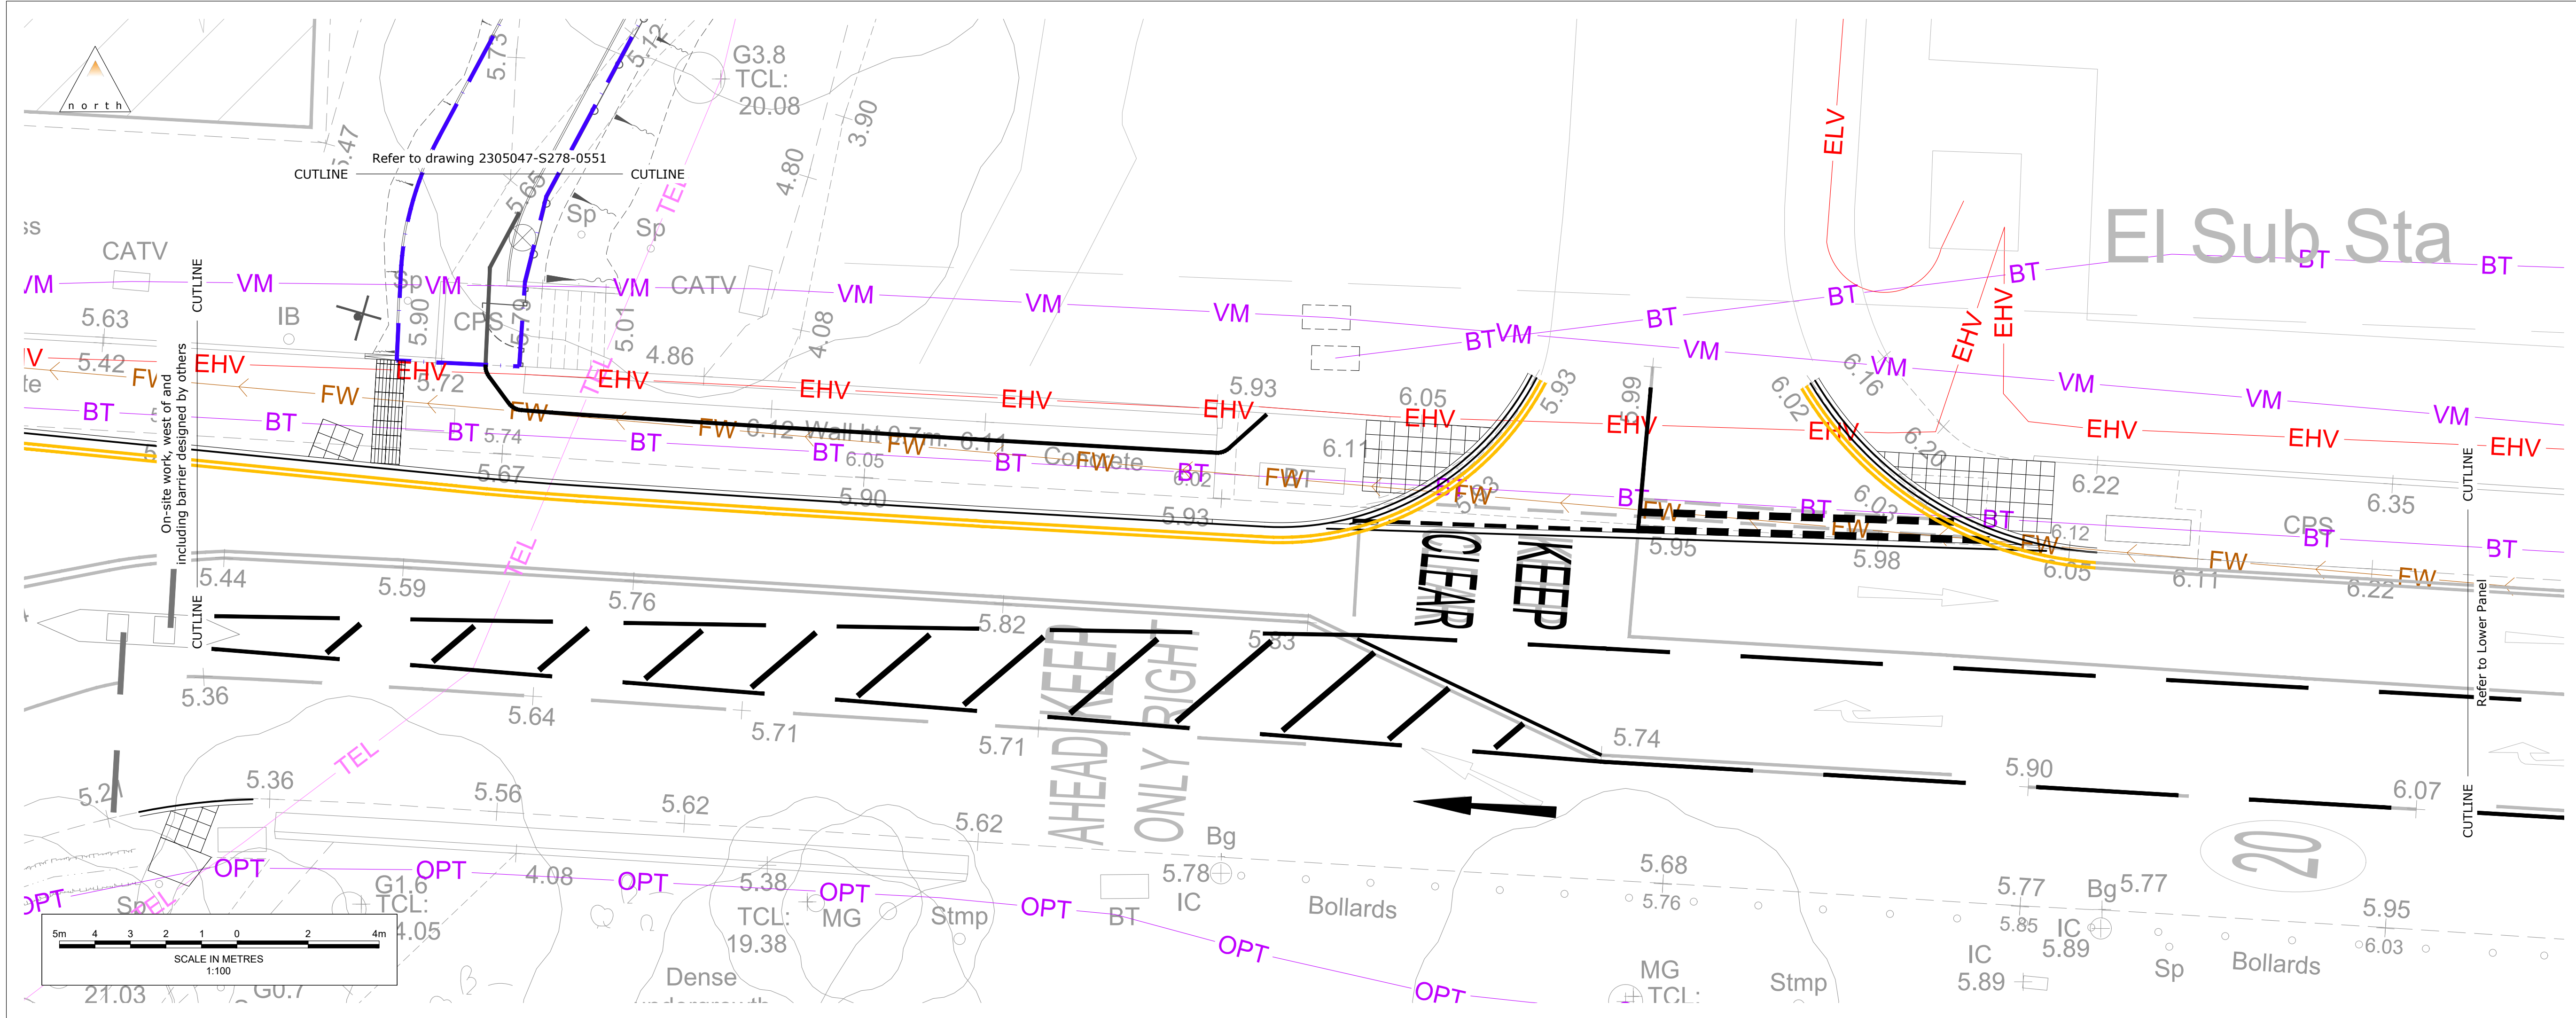


Notes

- All levels and dimensions are to be checked on site before any work commences. All dimensions are in metres unless stated otherwise.
- This drawing has been based upon survey information supplied by Greenhatch Group Ltd and Motion cannot guarantee the accuracy of the data provided.
- Any discrepancies should be reported to the engineer immediately, so that clarification can be sought prior to the commencement of works.
- This drawing should be read in conjunction with all other relevant engineering details, drawings and specification.
- All works to be in accordance with the Specification for Highway Works.
- All works are to be carried out in accordance with Highway Design Guide and Design Manual for Roads and Bridges (DMRB).
- Refer to Statutory Undertakers records for details of apparatus present within the construction areas. Chambers are to be adjusted where required to match new levels. The main contractor is to coordinate all diversionary works.
- It is the responsibility of the main contractor to undertake traffic management in accordance with Chapter 8 of The Traffic Signs Manual. The main contractor is to agree traffic management for the contract with HCC Highway Department prior to commencement of the Works.
- All supply alterations are to be arranged by the main contractor.
- All items of street furniture are to remain unless shown otherwise.
- The contractor is to complete the Section 278 Works within the existing highway boundary. There is no agreement with adjacent landowners for use of their property.
- On completion the contractor is required to carry out an as-built survey of the completed highway works.
- For construction details refer to Motion drawing series 2305047-0800.

Legend

- BT Existing Highway Boundary
- VM Virgin Media Proposed Hampshire Limit of Adoption
- OPT Optical Fibre
- TEL Neos Networks
- FW Foul Water Sewer
- E Electricity
- EHV Electricity High Voltage
- GLP Gas Low Pressure

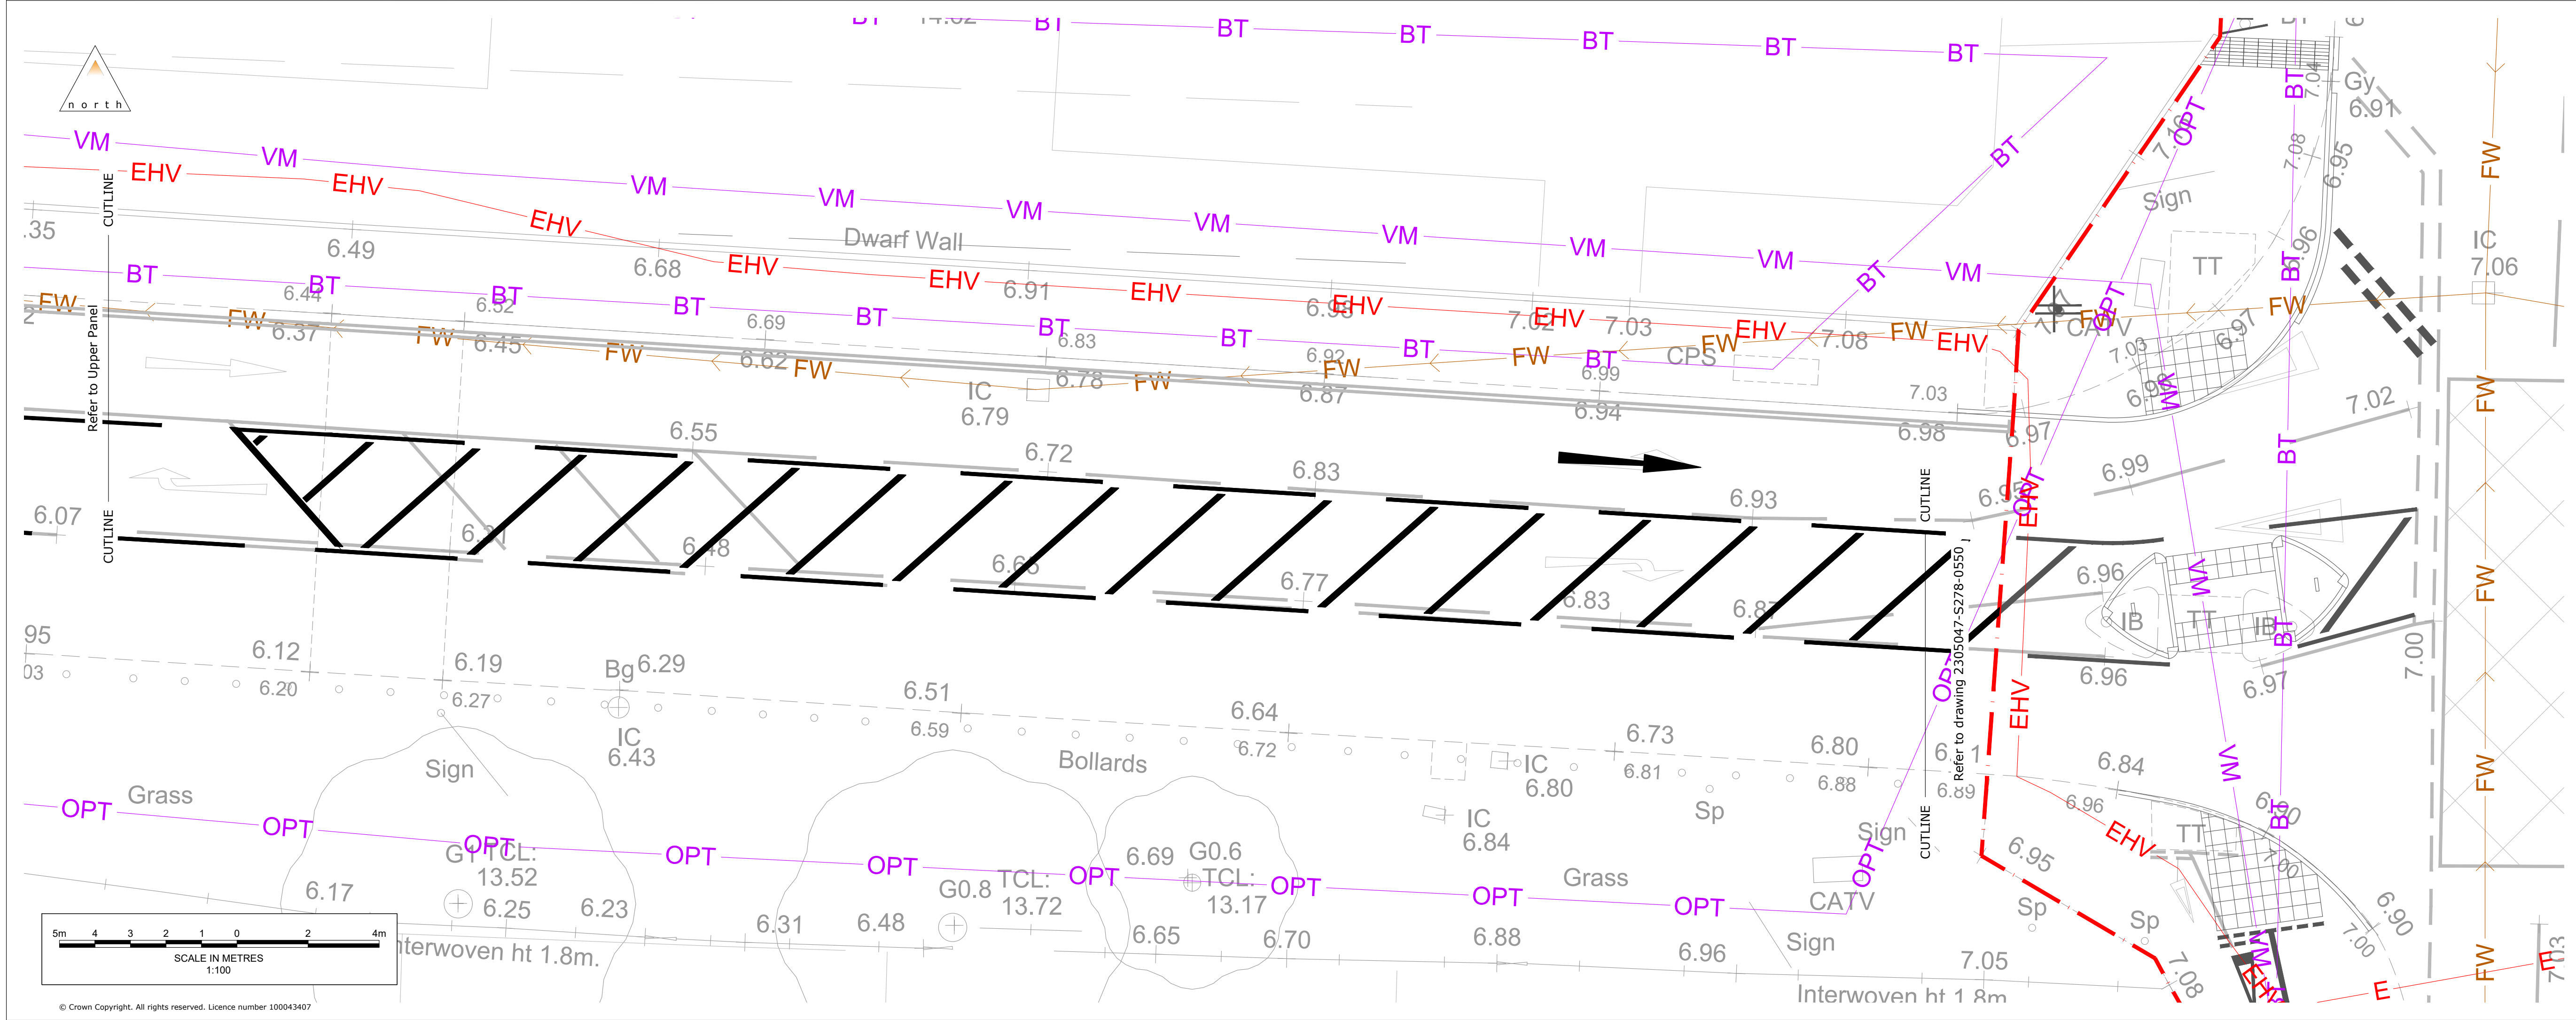

Location Plan at 1:2000

FOR CONSTRUCTION

motion

Guildford - Reading - London
www.motion.co.uk

Client:

Project: Langstone Park, Havant

Title: Private Works Utilities

Scale: 1:100 **Size:** A1 **Project No:** 2305047

Drawing: 2305047-0550 **Revision:** C