


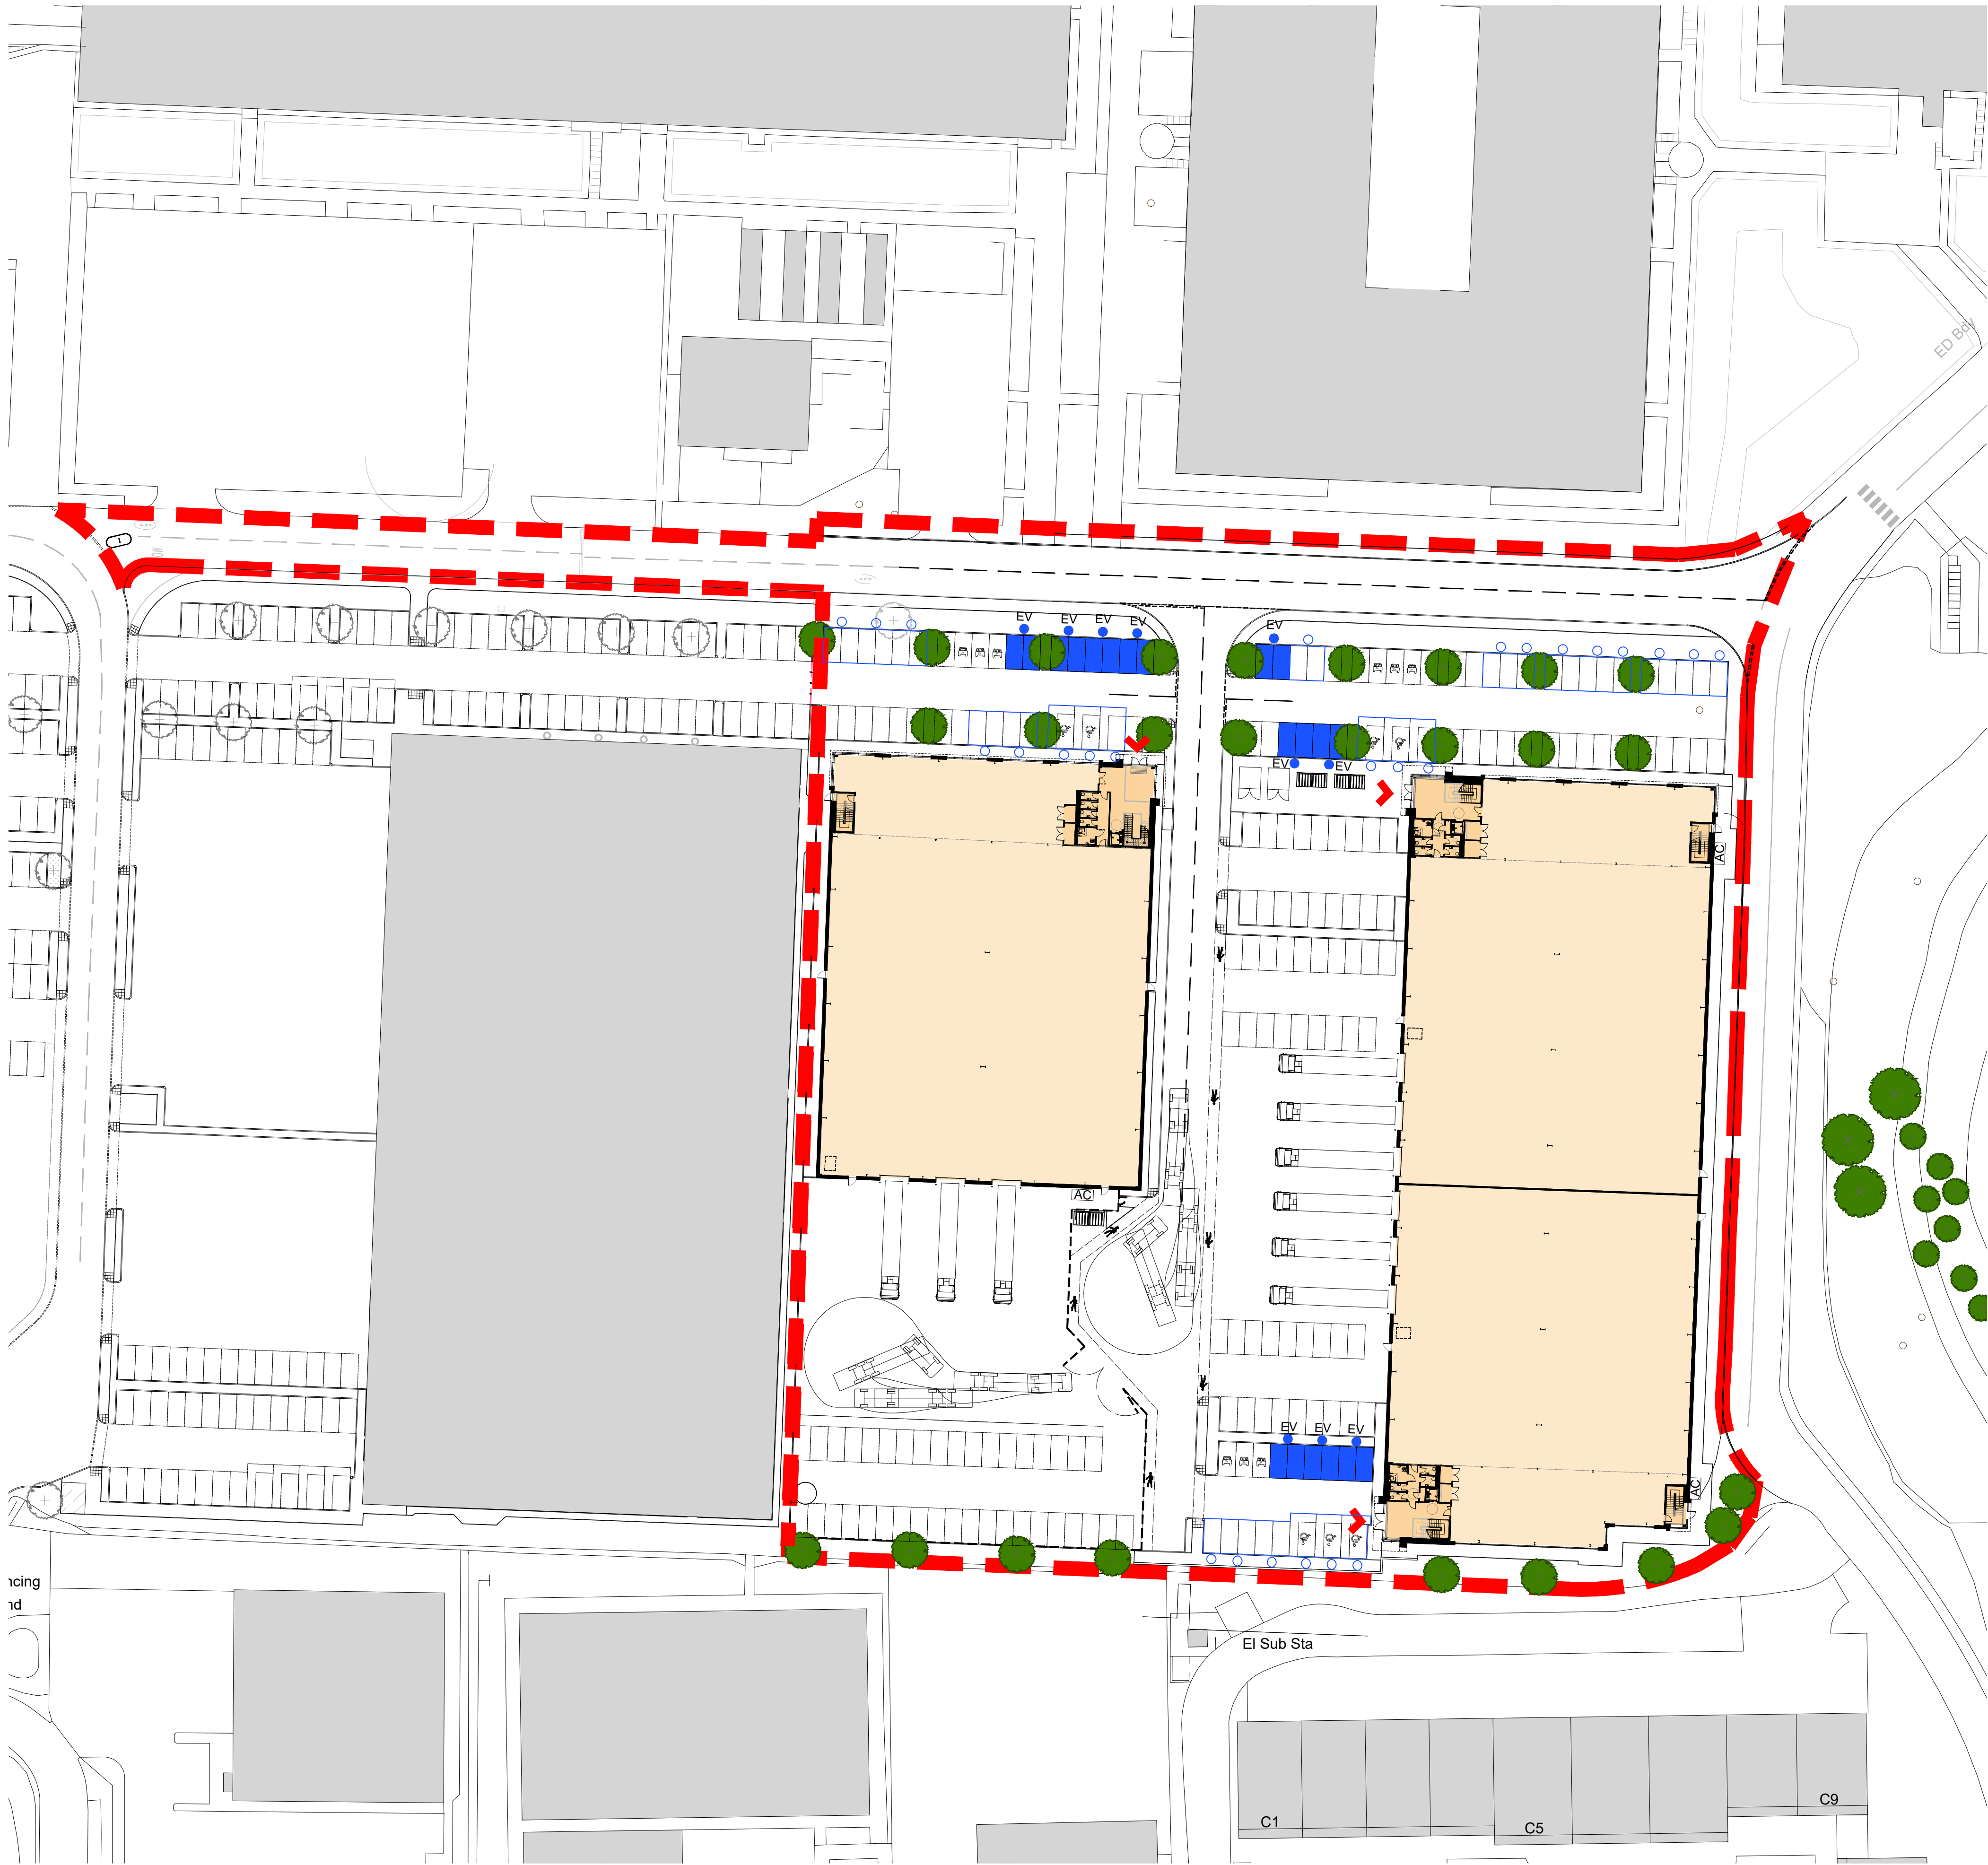

MANUFACTURER: ROLECEV

ITEM / EQUIPMENT:
7.4kW per socket
Single-Phase Electric Vehicle Charging Post

LOCATION: Car Parks

FINISH: Black (RAL 9005)

MODEL TYPE: ROLEC0221B

Note: 3 Year Warranty

TOTAL:
10 Active EV Stations to provide 20ctive charging spaces

39 Future EV charging spaces



SPECIFICATION

TECHNICAL DATA:	
DIMENSIONS	• 205mm x 1130mm x 205mm (W x H x D)
WEIGHT	• 15kg (model dependant)
COLOUR	• BLACK
CABLE TERMINALS	• Single Phase – 3x 50mm 1P + N + E
OPERATING TEMPERATURE	• -30°C to +50°C
OPERATING HUMIDITY	• 5% to 95%
ENCLOSURE RATING	• IP65



Client:
XLB LLP

Project:
LANGSTONE PHASE 2

Drawing Title:
EV LOCATION PLAN

Scale @ A1: 1:500
Checked by: ME
Date: JAN 24

Job No: 11629
Stage: PL 075
Drawing No: Rev:

Issue Status:
Construction ☐ Preliminary ☐
Information ☐ Approval ☐
Tender ☐

PRC Architecture & Planning



12 Warren Yard,
Warren Park,
Milton Keynes,
MK12 5HW
01908 305 246

info@prc-group.com
www.prc-group.com

Architecture
Planning
Master Planning
Urban Design
Interiors
Landscape

Offices
Woking
London
Milton Keynes
Warsaw

- KEY
- DOUBLE ELECTRIC VEHICLE CHARGING POINTS
 - FUTURE ELECTRIC VEHICLE CHARGING POINTS (DUCTS)

