


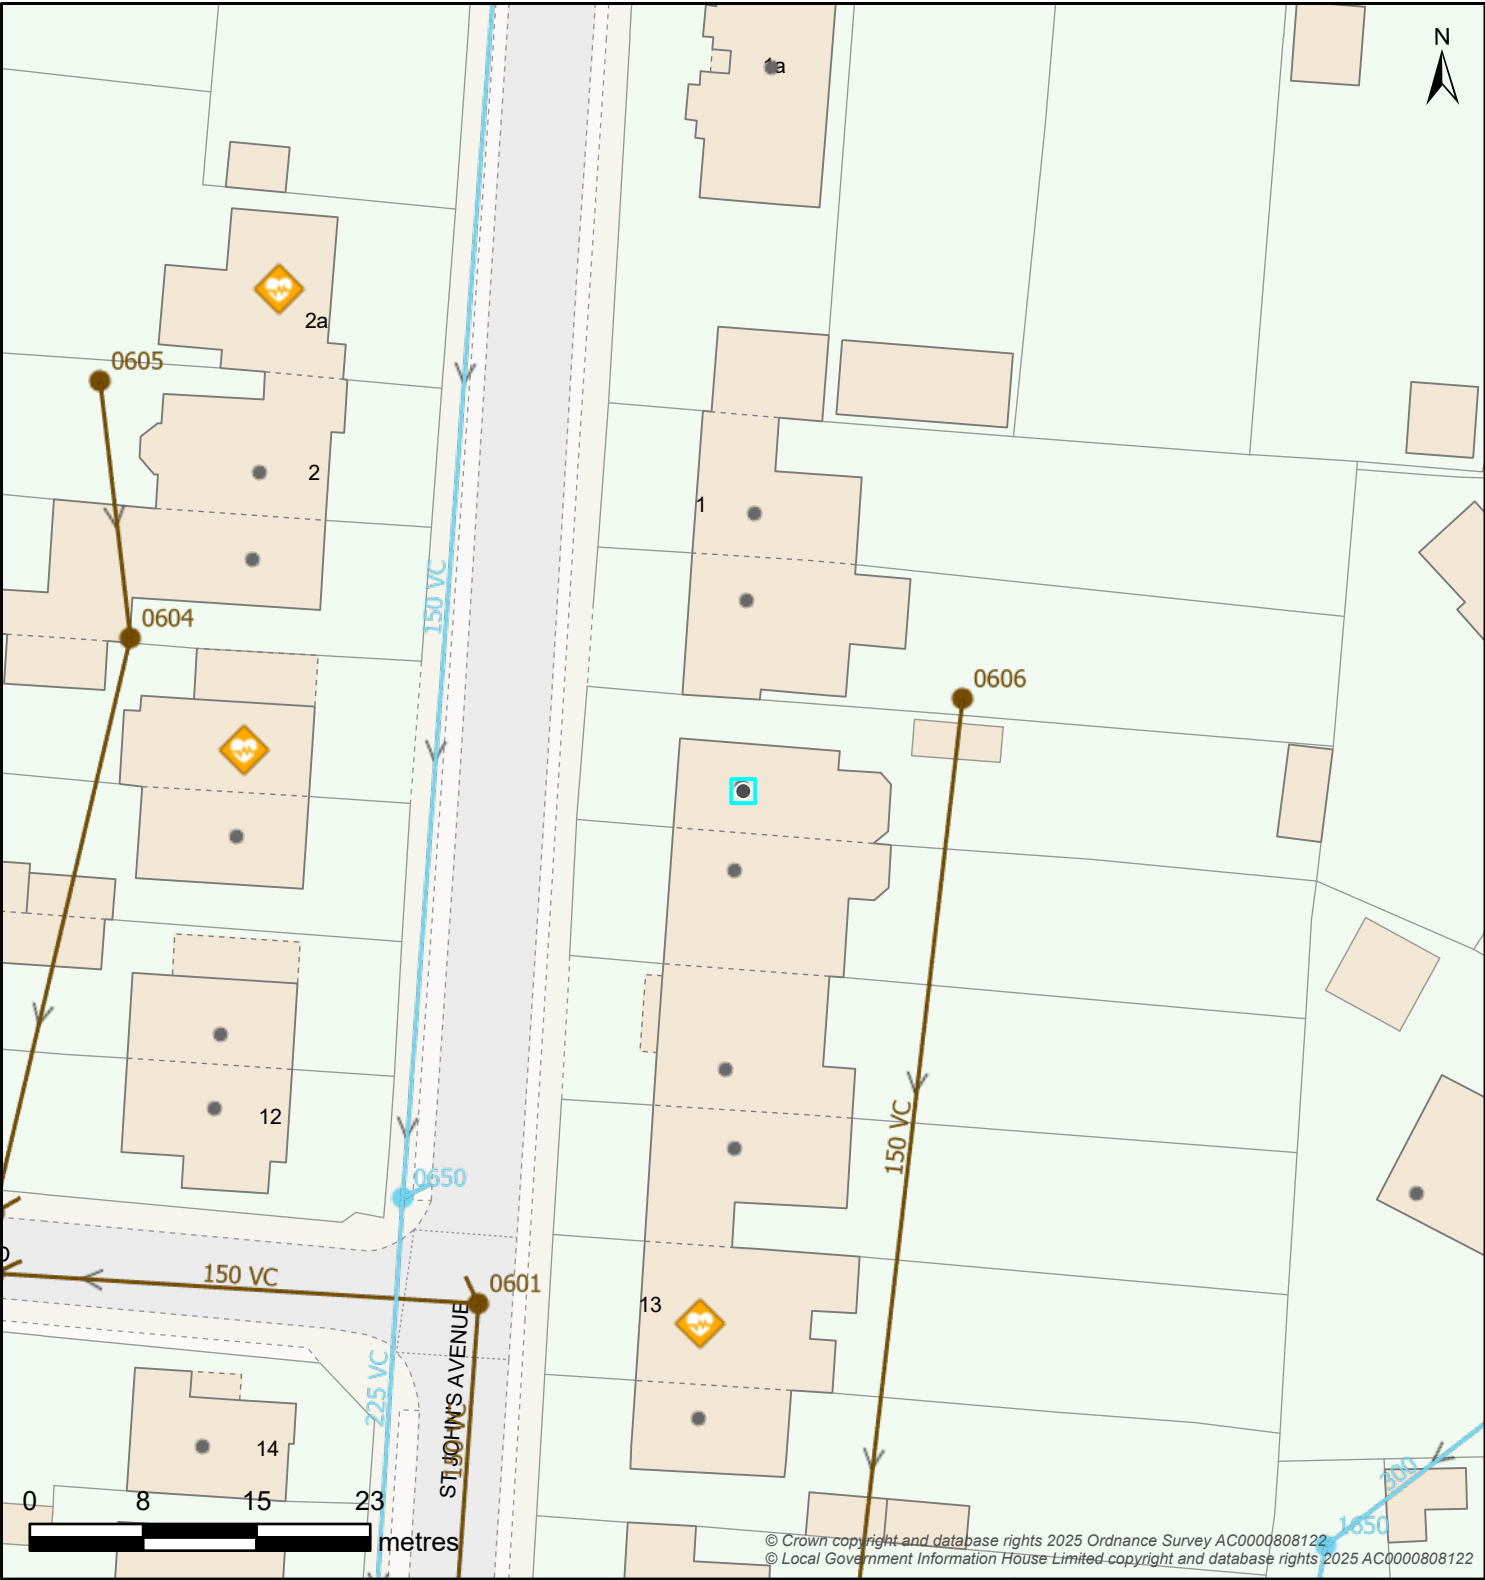

Map Title: SW Print

Printed By: Anne.McFarlane2  
Date Printed: 09/10/2025  
Map Scale: 500

The information provided is believed to be correct but is provided on an 'as is' basis and without any warranty or condition express or implied, statutory or otherwise as to its quality or fitness for purpose. Actual positions of assets should always be determined on site.



| Controllable Valve     |                             |                        | Flow Control         |                          |                  | Inlet-Outfall        |               |
|------------------------|-----------------------------|------------------------|----------------------|--------------------------|------------------|----------------------|---------------|
| Damboards              | Penstock                    | Valve                  | Anti Flood Device    | Pumped Anti Flood Device | Reflux Valve     | Inlet                | Outfall       |
| Manhole                |                             |                        |                      |                          |                  |                      |               |
| BIF Bifurcation        | Cascade                     | CP Catchpit            | Head Of Public Sewer | IC Interceptor Chamber   | Manhole          | S Soakaway           | WO Washout    |
| Outfall Headworks      |                             | Overflow Chamber       |                      | Pipe Bridge              |                  | Pumping Station      |               |
| Outfall Headworks      | CSO Combined Sewer Overflow | EMO Emergency Overflow | Pipe Bridge          | Micro Pumping Station    | Pumping Station  |                      |               |
| Sewer Level Monitor    |                             | Storage                |                      | Treatment Works          |                  | Weir                 |               |
| Sewer Level Monitor    | Storm Tank                  | Tidal Storage Tank     | Treatment Works      | Weir                     | Wastewater Site  |                      |               |
| Wastewater Pipe        |                             |                        |                      | Wastewater Use           |                  | Developer Services   |               |
| Culverted Water Course | Syphon                      | Tank Sewer             | Trunk Sewer          | Foul                     | Combined         | Build Over Agreement | Section 104   |
| Drain                  | Vacuum Main                 | Decommissioned Pipe    |                      | Sludge                   | Treated Effluent | Catchment            | Sub-Catchment |
| Outfall                |                             |                        |                      | Surface Water            | Private          |                      |               |
| Overflow               |                             |                        |                      |                          |                  |                      |               |
| Rising Main            |                             |                        |                      |                          |                  |                      |               |
| Sewer                  |                             |                        |                      |                          |                  |                      |               |