
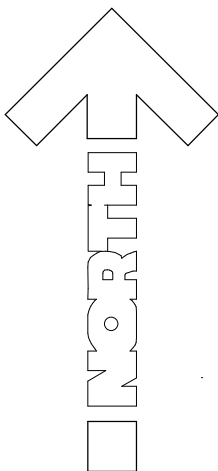
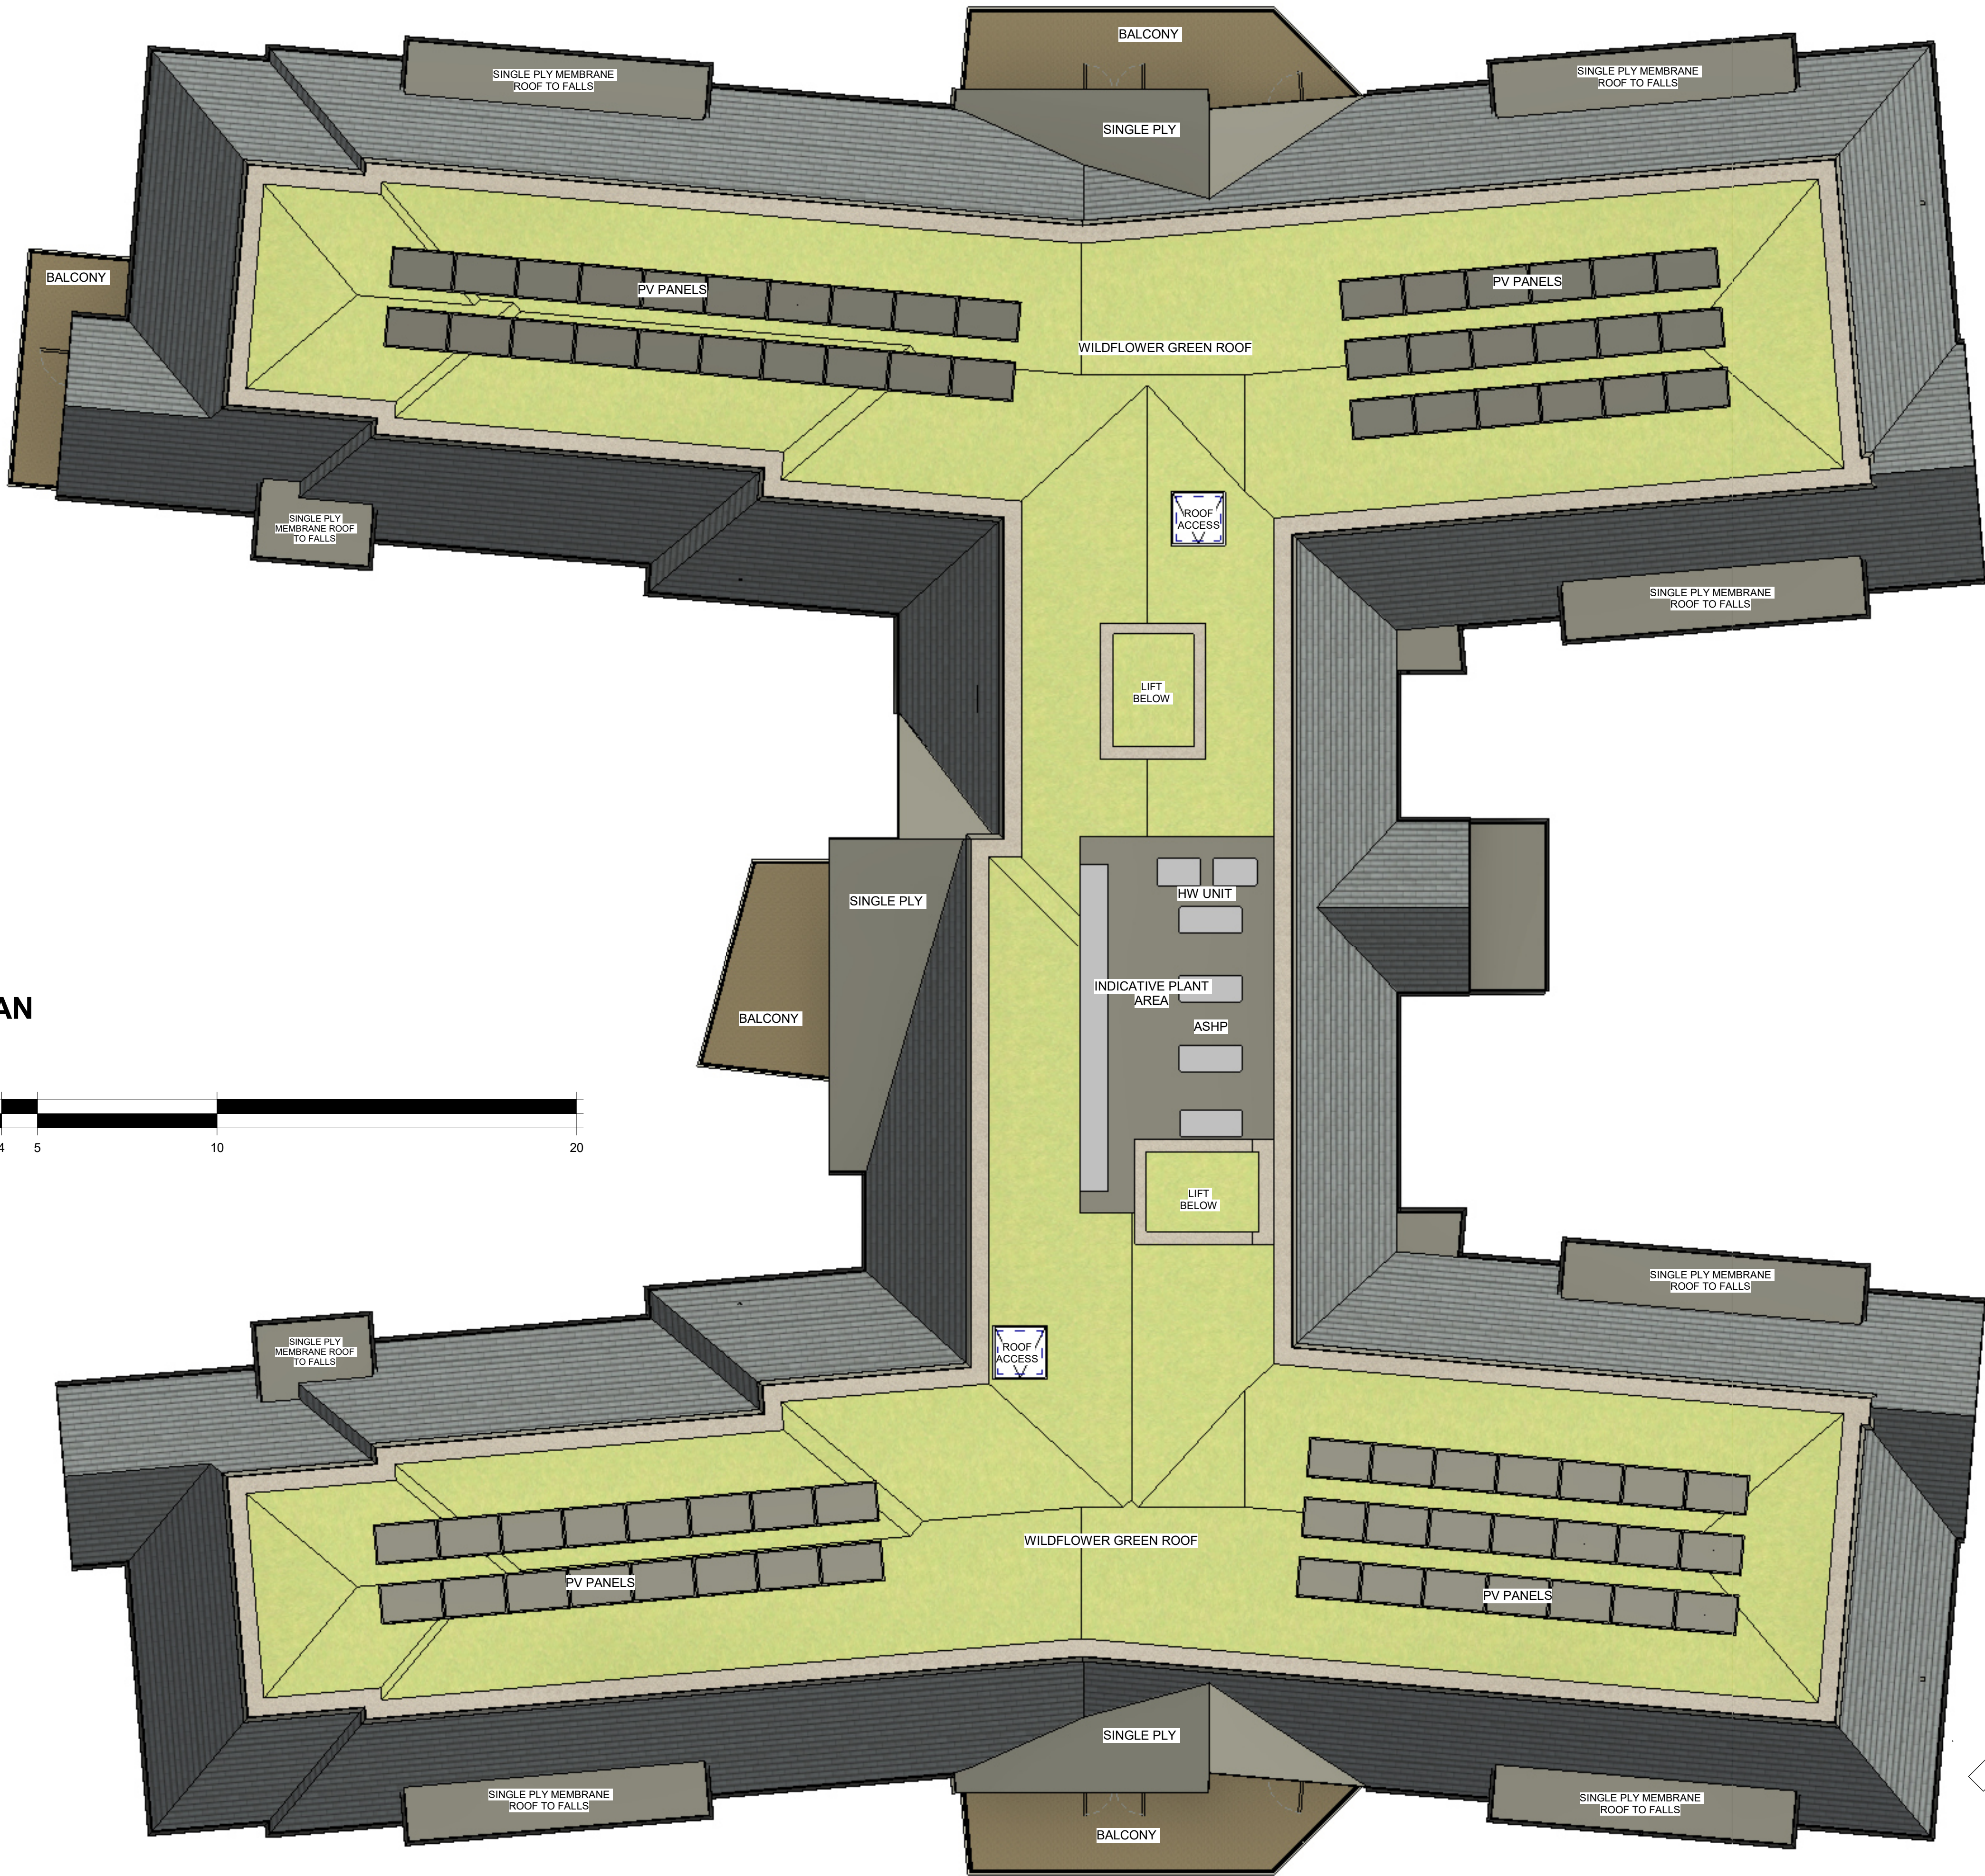


ROOF PLAN
1 : 100

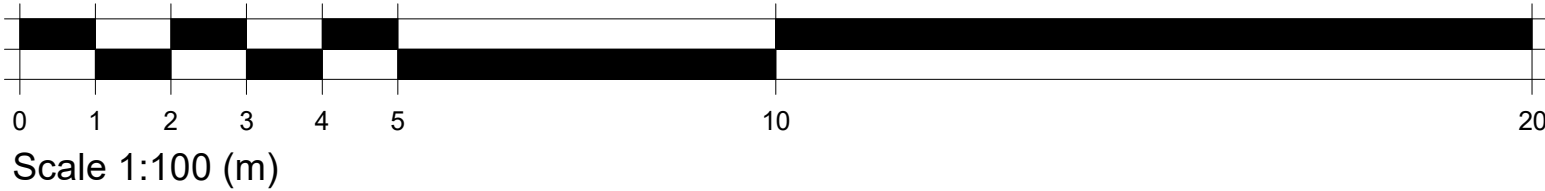

NOTE:
DO NOT SCALE IF IN DOUBT ASK!
ALL DIMENSIONS AND LEVELS MUST BE VERIFIED ON SITE PRIOR TO COMMENCEMENT AND ANY DISCREPANCIES NOTIFIED.
THIS DRAWING TO BE READ IN CONJUNCTION WITH RELEVANT SPECIALIST DRAWINGS, DETAILS AND SPECIFICATIONS.
REFER TO GENERAL ARRANGEMENTS PLANS FOR SETTING OUT AND LOCATION.
REFER TO BUILDING REGULATION AND NBS SPECIFICATION (LATEST REVISION) FOR FULL DETAILS AND SPECIFICATION.
FOR ALL STRUCTURAL DETAILS REFER TO STRUCTURAL ENGINEERS DRAWINGS AND SPECIFICATION.
FOR ALL SERVICES REFER TO M & E ENGINEERS DRAWINGS AND SPECIFICATION.

B

ISSUED FOR NMA ADDITIONAL NOTES ADDED PER PLANNERS COMMENTS

A

ISSUED FOR NMA

AK

PG

MVH

AK

13.06.25

24.03.25

Rev.	Description	Author	Checked	Date

CARLESS + ADAMS

01628 665131 enquiries@carless-adams.co.uk carless-adams.co.uk

Design the best, to live the best

Client

ANAVO DEVELOPMENTS LIMITED

Project

HAVANT CARE HOME
BARTONS ROAD, HAVANT, HAMPSHIRE PO9 5FH

Title

ROOF PLAN

CAP no.

A

scale

1 : 100

author

PG

chk'd

AK

date

09/01/22

sheet size

A1

project.	org.	zone.	level.	type.	role.	class.	num.	status.	rev.
1014							01	PL	B

For construction purposes dimensions shall not be scaled & figured dimensions must be verified on site before work commences.
This drawing is Copyright ©

13/06/2025 14:48:44