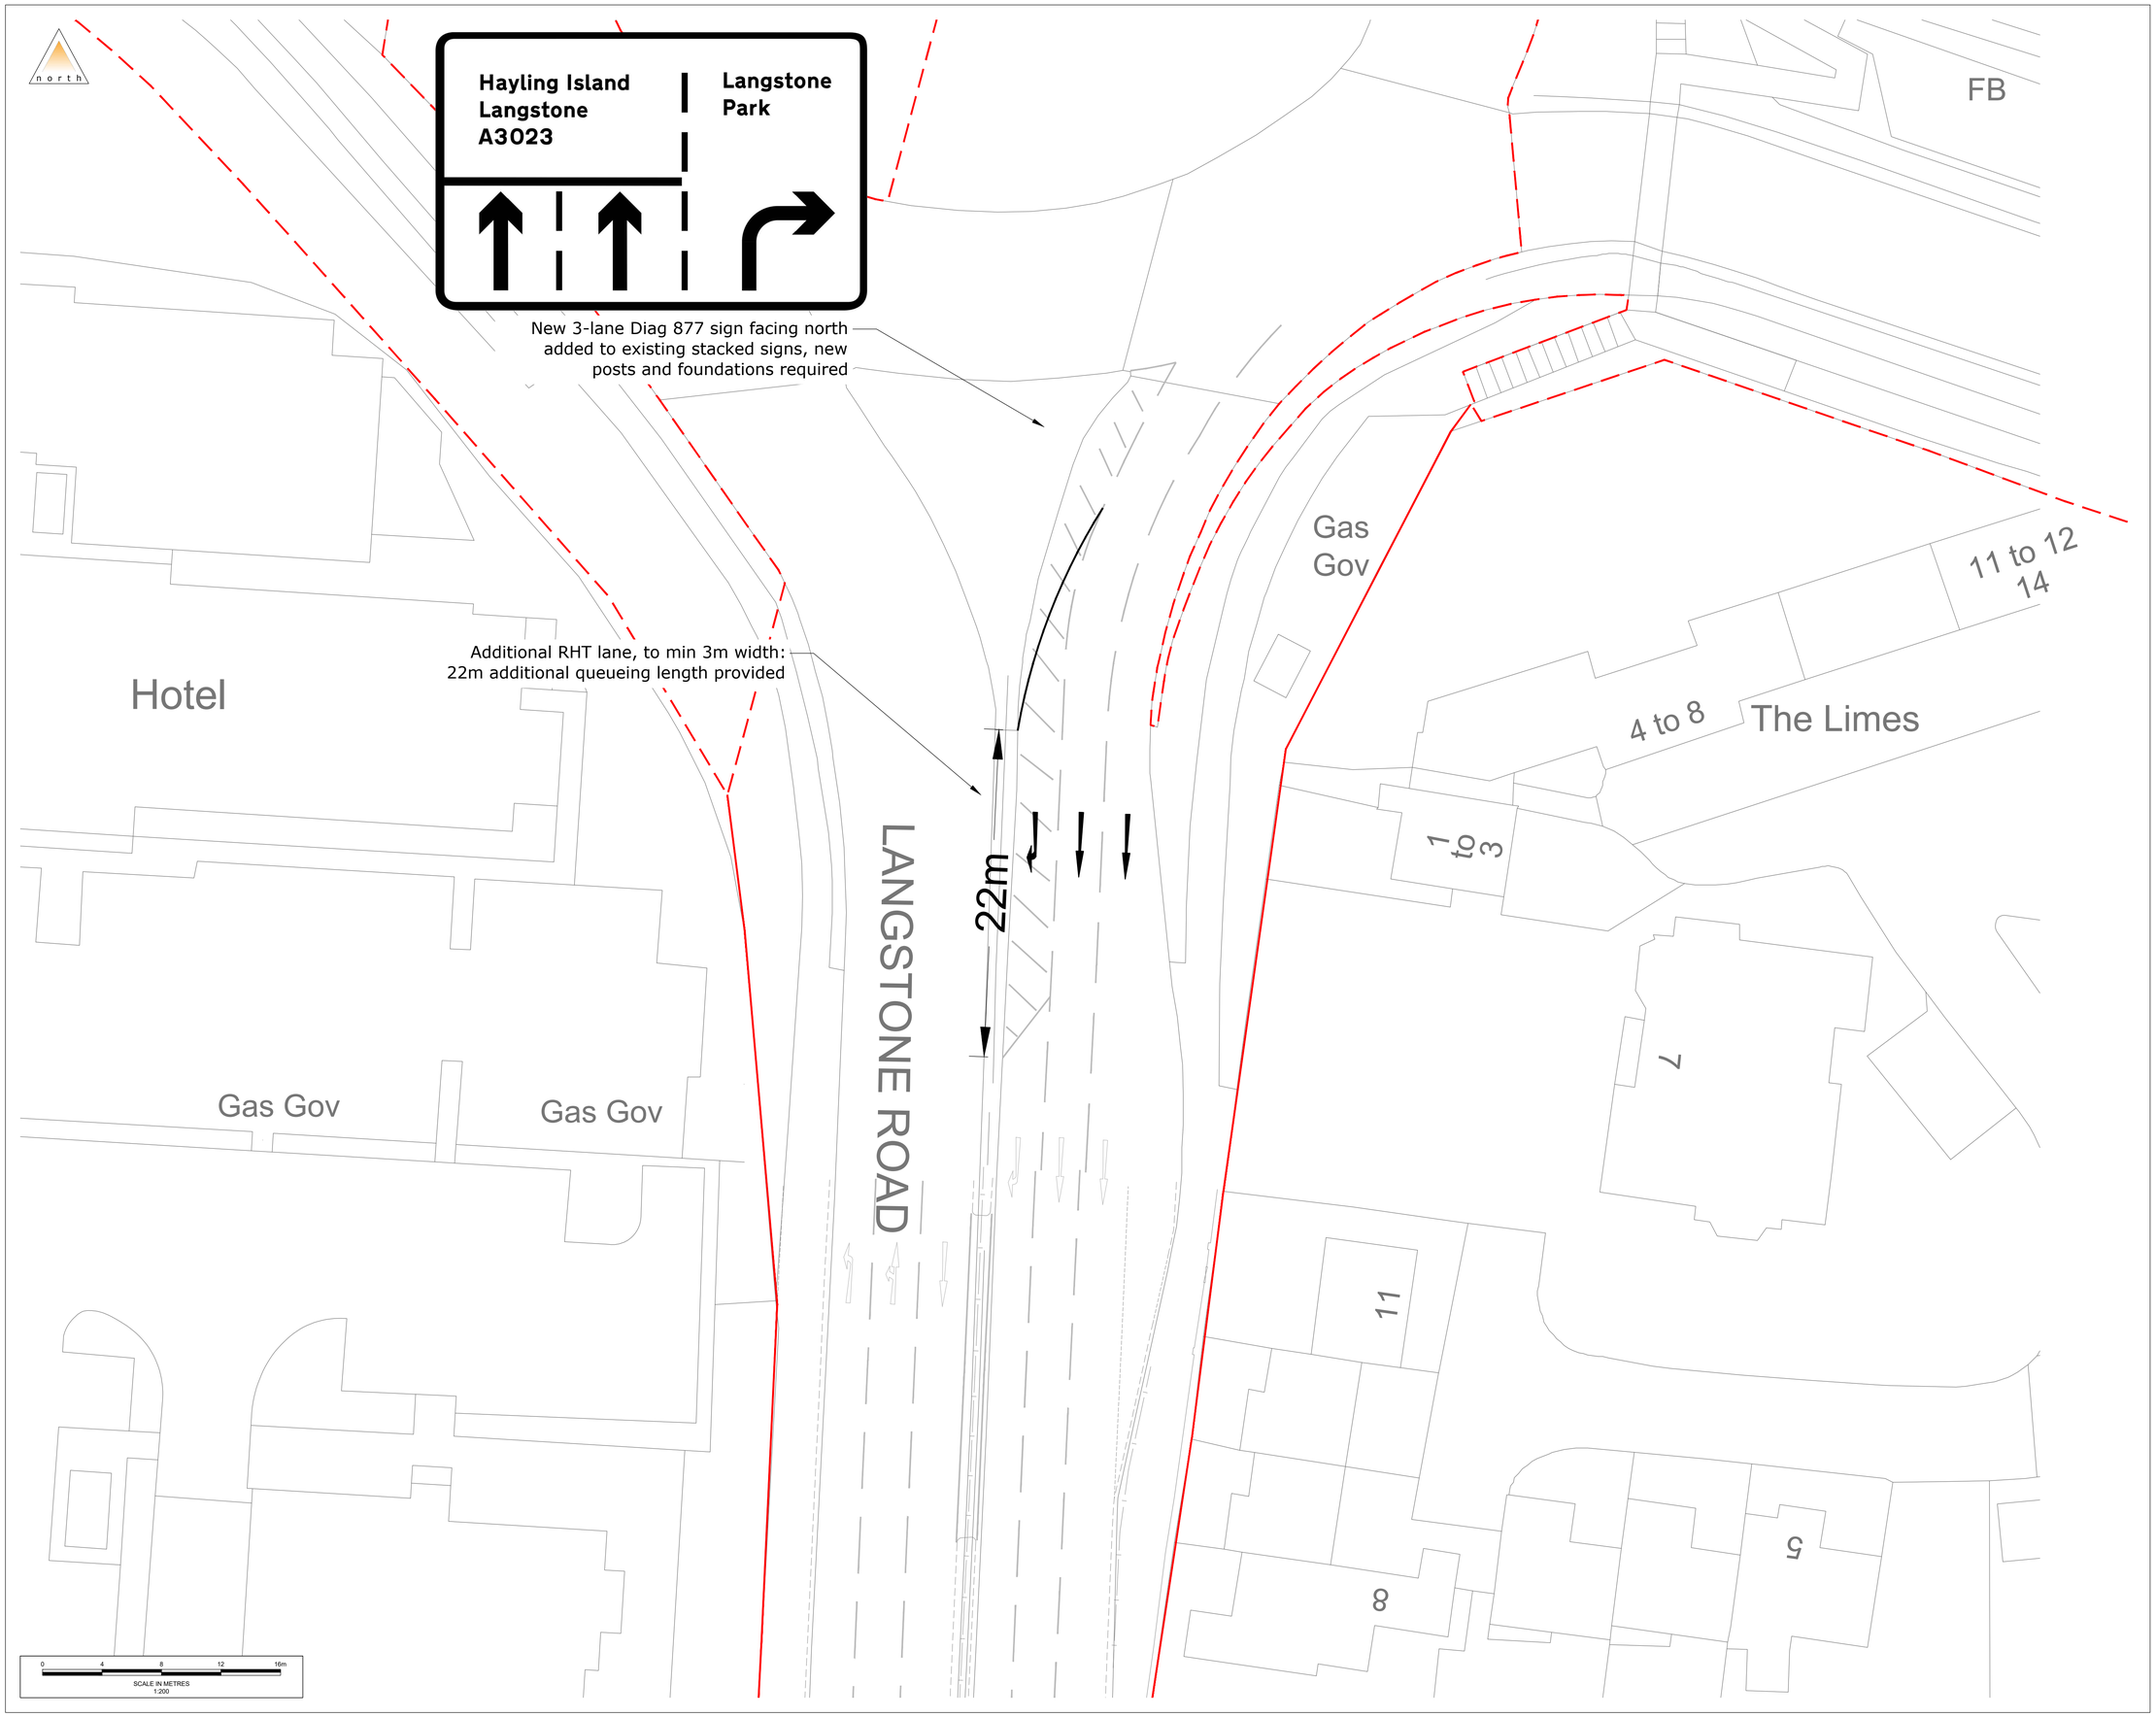

© Crown Copyright. All rights reserved. Licence number 100043407

C:\Users\sjarrett\jk\Motion\Staff\Site - 1x\hav 2305047\Drawings\2305047-SJ78-0102-P01 [RHT Lane Works General Arrangement].dwg

Rev.	Description	Drn	Chk	App	Date
P02	Sign added	ST	CM	SC	30/05/2025
P01	First Issue	SC	CM	RM	29/05/2025

Drawing Status:

FOR APPROVAL
NOT FOR CONSTRUCTION

motion
Guildford - Reading - London
www.motion.co.uk

Client:

xlb

Project:
Langstone Park, Havant

Title:
Section 278 Highway Works - RHT Lane
General Arrangement

Scale: 1:200 (@ A1)

Drawing: 2305047-0102

Revision: P02