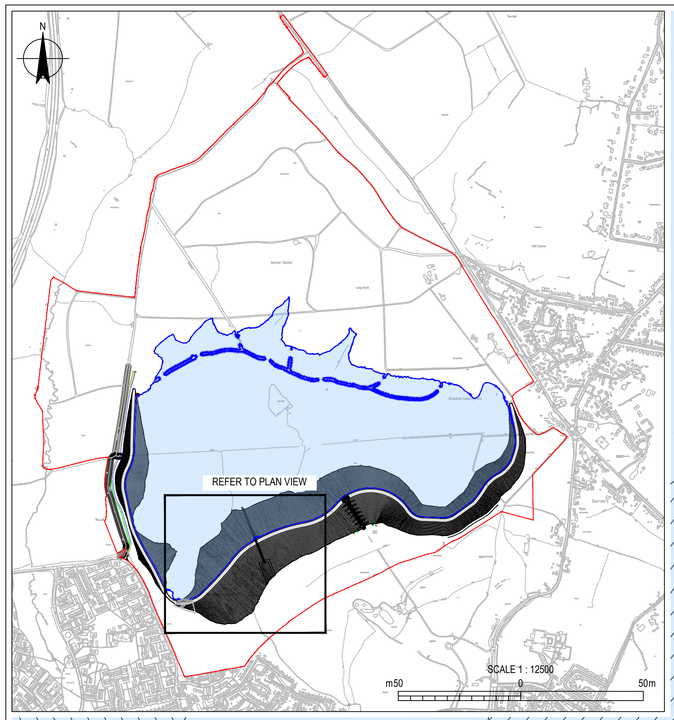

LOCATION PLAN
SCALE 1:12500

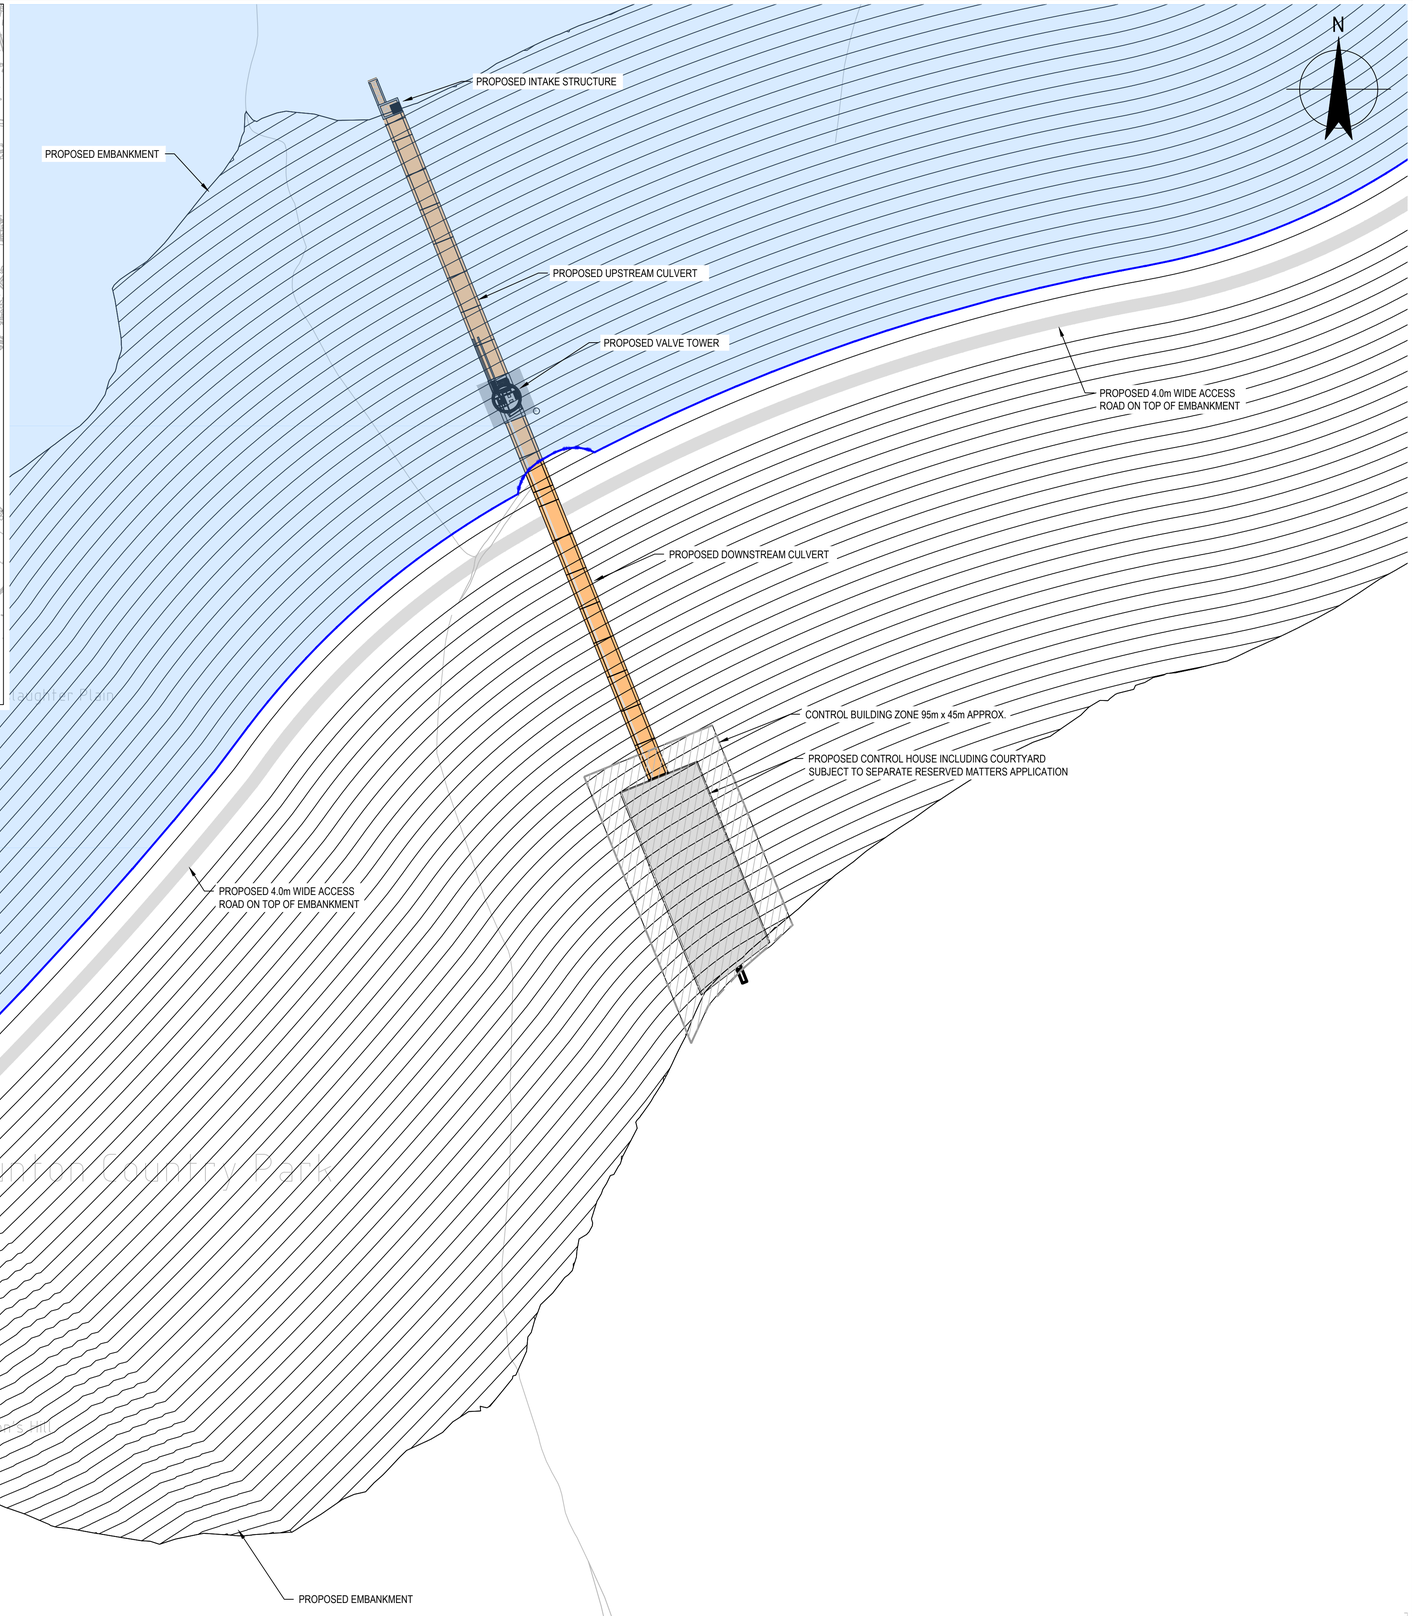

SITE LAYOUT.
SCALE 1:1000

0 10 20 30 40 50m
SCALE 1:1000 AT ORIGINAL SIZE

NOTES
1. ALL DIMENSIONS ARE IN MILLIMETERS (mm) & ALL LEVELS ARE IN METERS (m) AOD, UNLESS STATED OTHERWISE.
2. ALL LEVELS SHOWN ARE RELATIVE TO ORDNANCE DATUM.

LEGEND
- PLANNING APPLICATION BOUNDARY
- RESERVOIR AREA
- PROPOSED BELOW GROUND CULVERT
- PROPOSED ACCESS TRACK (TOP OF EMBANKMENT)

Rev	Description	Checked	Approved	Date
P06	FOR APPROVAL	SWG	TG	24.09.25
P05	REVISED EMBANKMENT ALIGNMENT	SWG	TG	12.08.25
P04	FOR REVIEW	SG	TG	08.07.24
P03	FOR APPROVAL	SG	TG	16.04.24
P02	DESIGN AMENDMENTS	SG	TG	12.04.24
P01	FOR COMMENT	SG	TG	09.04.24

Author I Ahmed **Drafting Check** AP
Designer AP **Design Check** JR

Telephone: Havant (023) 9249 9888
Fax: Havant (023) 9245 3632
Website: www.portsmouthwater.co.uk
Registered Office: PO Box 8 West Street
Havant Hampshire PO9 1LG
REGISTERED IN ENGLAND No. 2536455

Portsmouth Water

Future Water MJJV Ltd

GHD

Project No. 12547181

Client PORTSMOUTH WATER

Project HAVANT THICKET RESERVOIR

Status FOR APPROVAL — Status Code S4

Drawing Title PROPOSED CULVERT AND VALVE TOWER SITE LAYOUT

Size A1

Drawing No. HTR-GHD-ZZ-ZZ-DR-T-0013

Rev P06

Plot Date: 29 September 2025 - 12:31 PM Plotted by: Stacey Todd
File Name: C:\Users\stodd2\DC\ACCDocs\GHD Services Pty Ltd\12547181 - Havant Thicket Reservoir\Project Data & Docs\WIP (S0)\GHD Engineers\Multiple Systems (ZZ)\Models\AutoCAD\HTR-GHD-ZZ-ZZ-DR-T-0013.dwg