


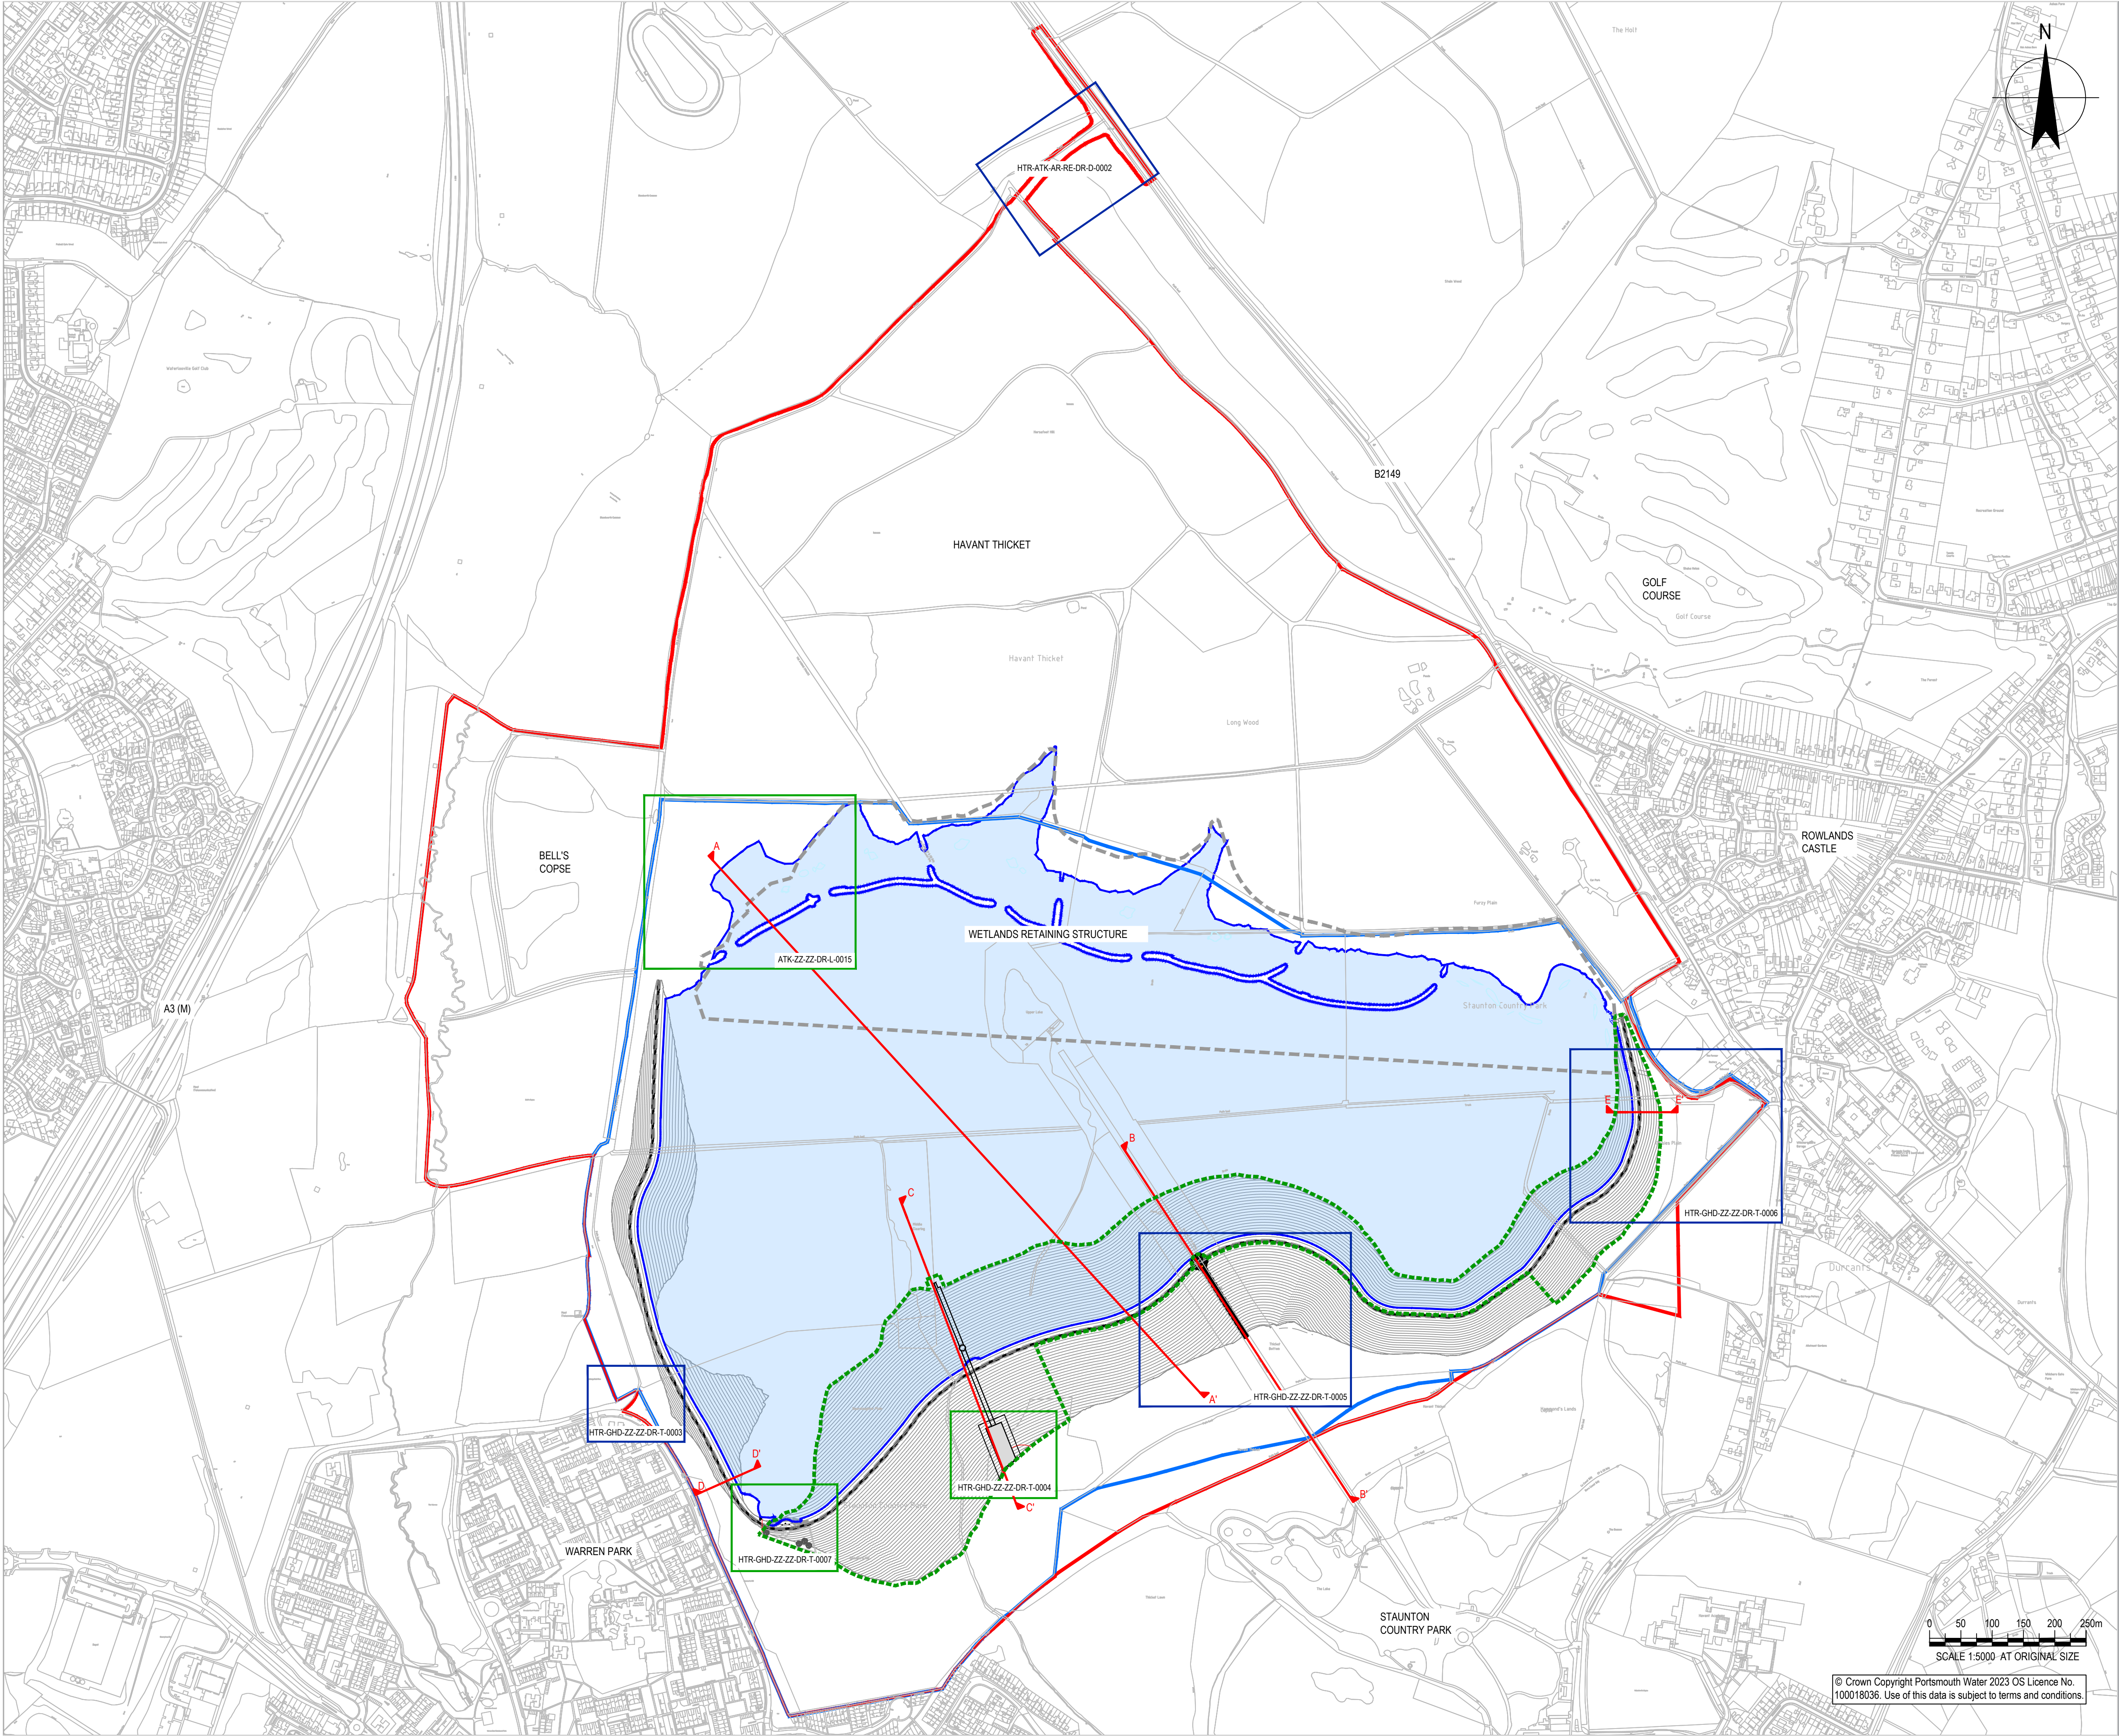

### NOTES

- ALL DIMENSIONS ARE IN MILLIMETRES UNLESS NOTED OTHERWISE (UNO).
- ALL LEVELS ARE IN METRES TO ORDNANCE DATUM UNO.
- TWL = TOP OF WATER LEVEL.

**Key**

- Application boundary
- Portsmouth Water Land Ownership
- Reservoir Top Water Level
- Detail Planning Permission
- Outline Planning Permission
- Layout of Embankment, Wetlands, Retaining Structure and Islands - Outline Planning Permission
- Embankment - Outline Planning Permission
- Sections

### REFERENCE DOCUMENTS AND DRAWINGS

| P04      | FOR APPROVAL                 | SWG            | TG       | 23/09/2025 |
|----------|------------------------------|----------------|----------|------------|
| P03      | REVISED EMBANKMENT ALIGNMENT | SWG            | TG       | 07/08/2025 |
| P02      | FOR APPROVAL                 | SWG            | SWG      | 15/04/2024 |
| P01      | FOR COMMENTS                 | SWG            | SWG      | 15/04/2024 |
| Rev      | Description                  | Checked        | Approved | Date       |
| Author   | ST                           | Drafting Check | SWG      |            |
| Designer | ST                           | Design Check   | SWG      |            |

Telephone: Havant (023) 9249 9888  
Fax: Havant (023) 9245 3632  
Website: [www.portsmouthwater.co.uk](http://www.portsmouthwater.co.uk)  
Registered Office: PO Box 8 West Street  
Havant Hampshire PO9 1LG  
REGISTERED IN ENGLAND No. 2538455

Project No. 12547181

|                         |                               |             |            |
|-------------------------|-------------------------------|-------------|------------|
| Client                  | PORTSMOUTH WATER              |             |            |
| Project                 | HAVANT THICKET RESERVOIR      |             |            |
| Status                  | FOR APPROVAL                  | Status Code | S4         |
| Drawing Title           | PLANNING STRATEGY<br>KEY PLAN |             | Size<br>A1 |
| HTR-GHD-ZZ-ZZ-DR-T-0021 |                               |             | Rev<br>P04 |

© Crown Copyright Portsmouth Water 2023 OS Licence No. 100018036. Use of this data is subject to terms and conditions.

SCALE 1:5000 AT ORIGINAL SIZE

0 50 100 150 200 250m