


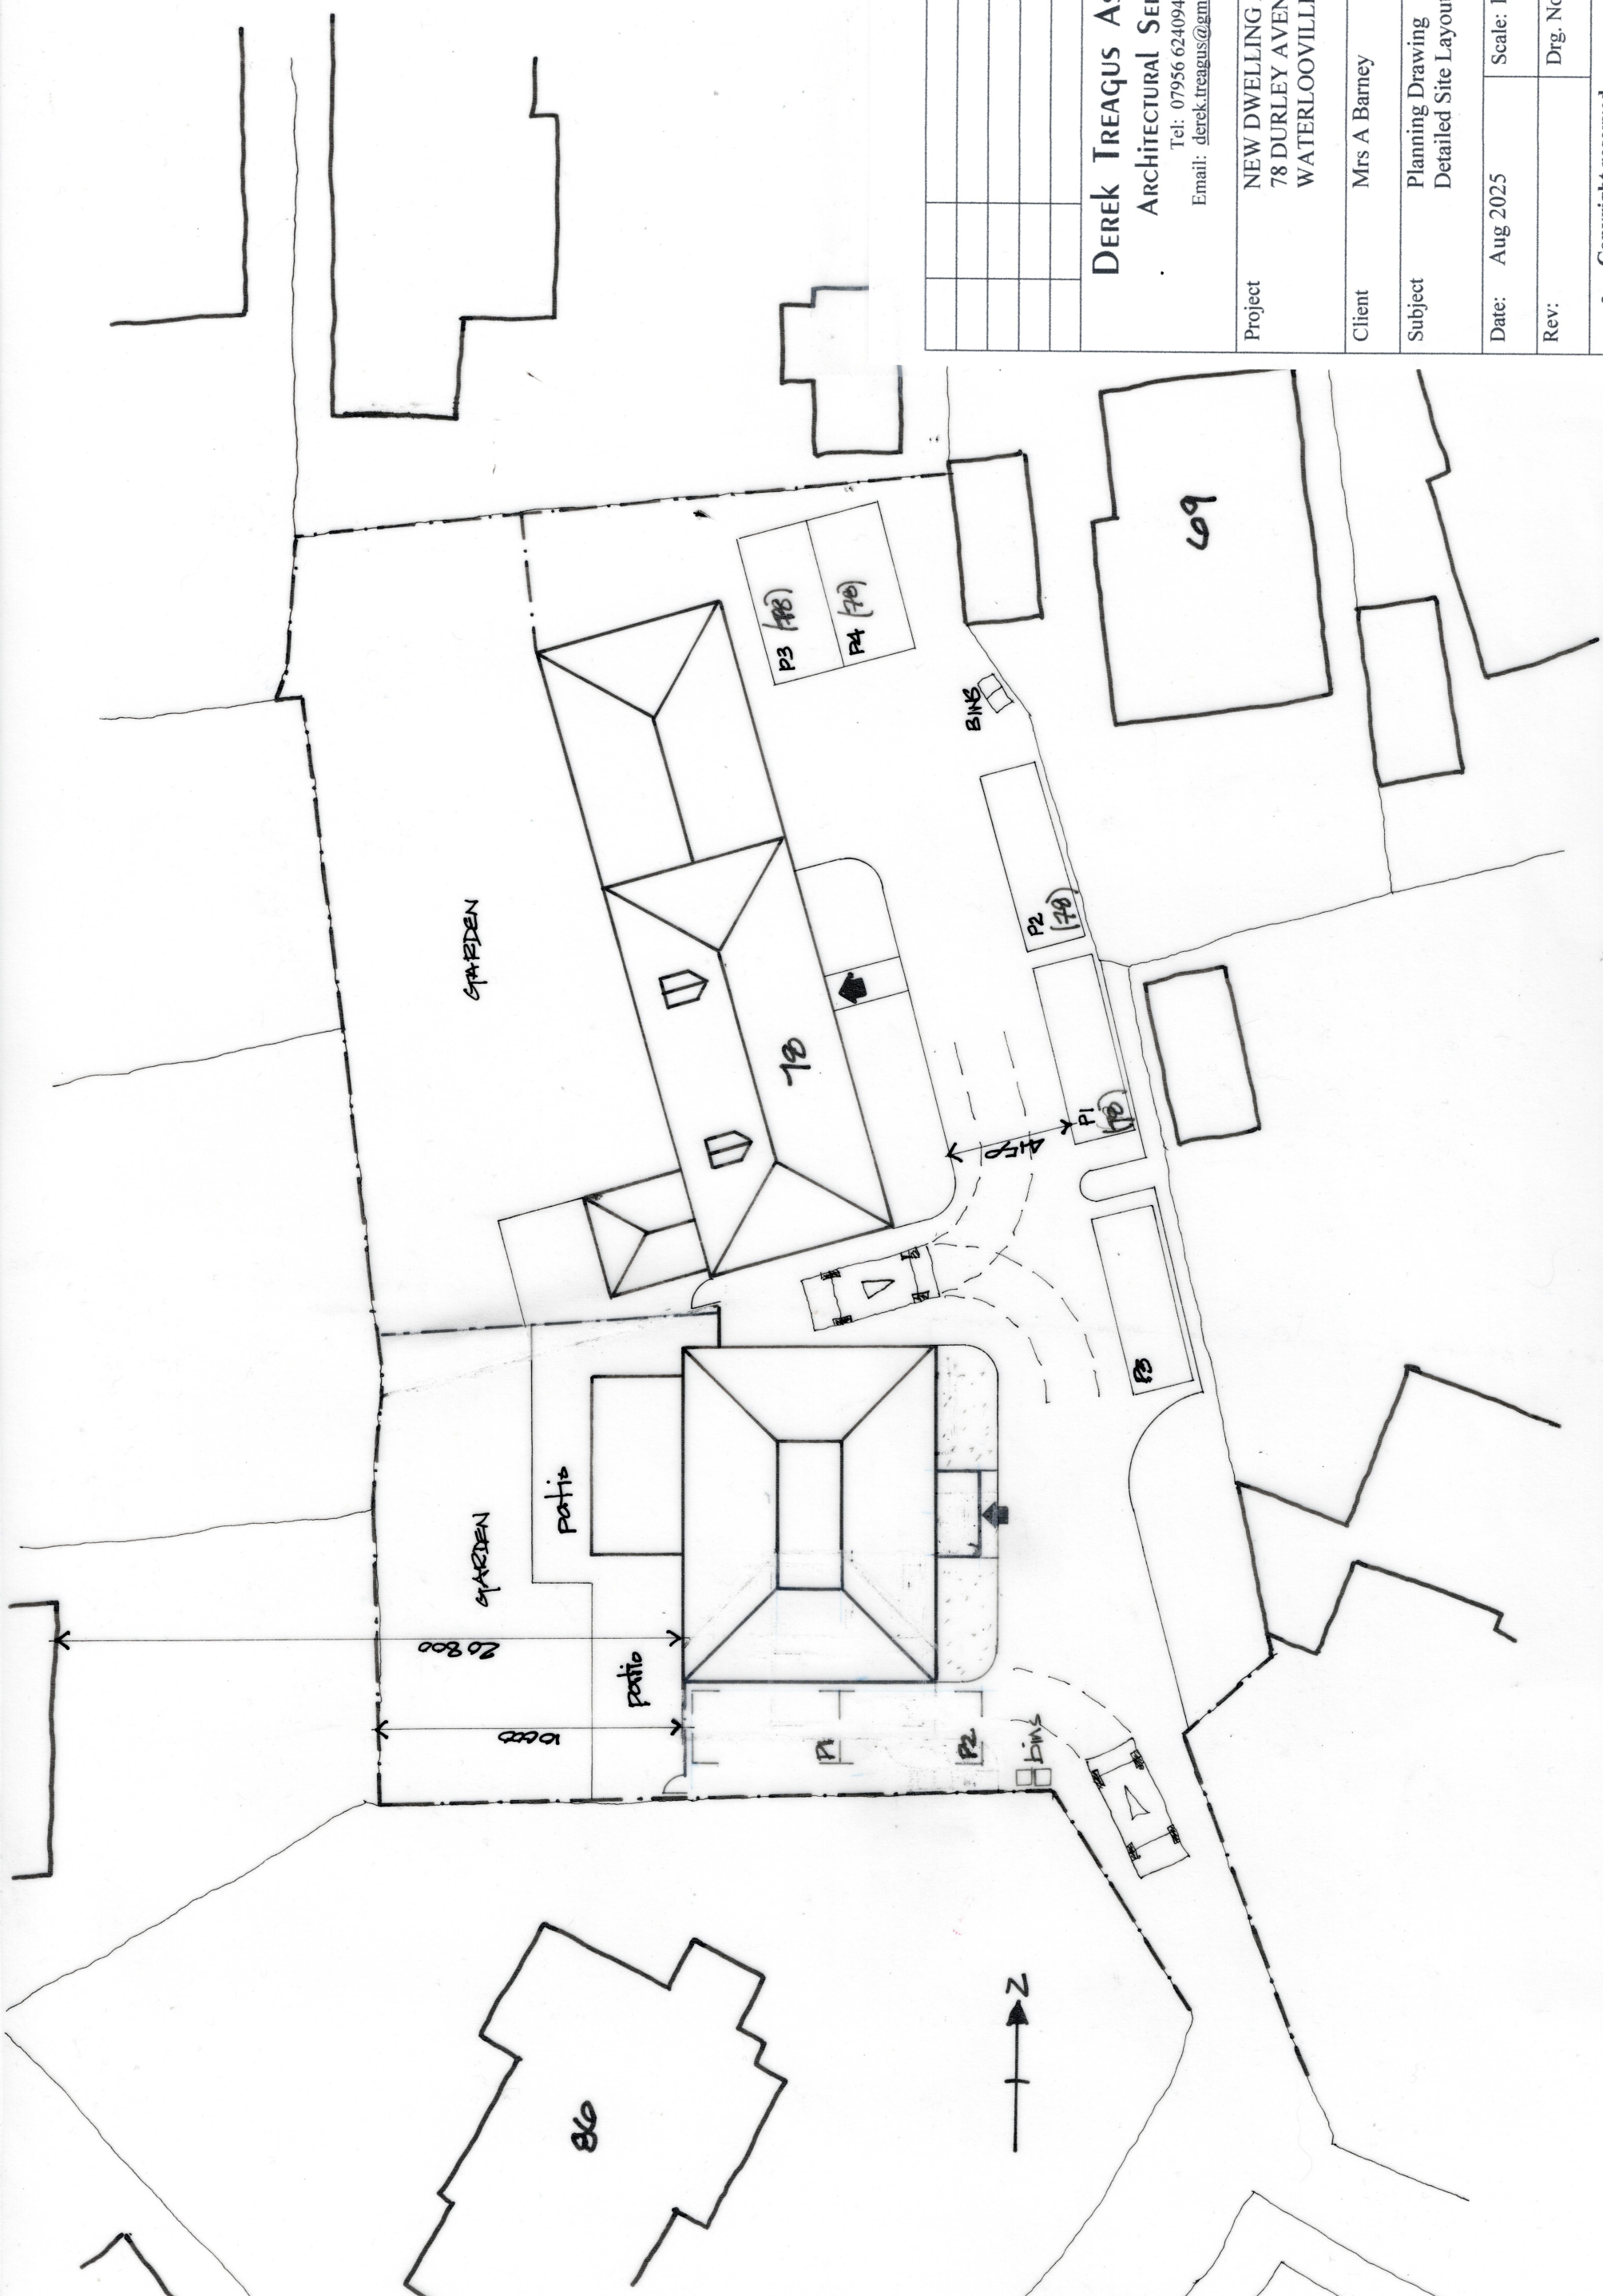


DEREK TREAGUS ASSOCIATES ARCHITECTURAL SERVICES Tel: 07956 624094 Email: derek.treagus@gmail.com	
Project	NEW DWELLING ADJACENT TO 78 DURLEY AVENUE, COWPLAIN, WATERLOOVILLE, HAMPSHIRE.
Client	Mrs A Barney
Subject	Planning Drawing Detailed Site Layout Plans
Date:	Aug 2025
Rev:	
Scale: 1:200	
Drg. No. 25/474/02	
<ul style="list-style-type: none">• Copyright reserved.• All dimensions are to be site confirmed and should not be scaled unless for Planning purposes.• Verify all queries with the office.	




- Copyright reserved.
- All dimensions are to be site confirmed and should not be scaled unless for Planning purposes.
- Verify all queries with the office.




FRONT - EAST

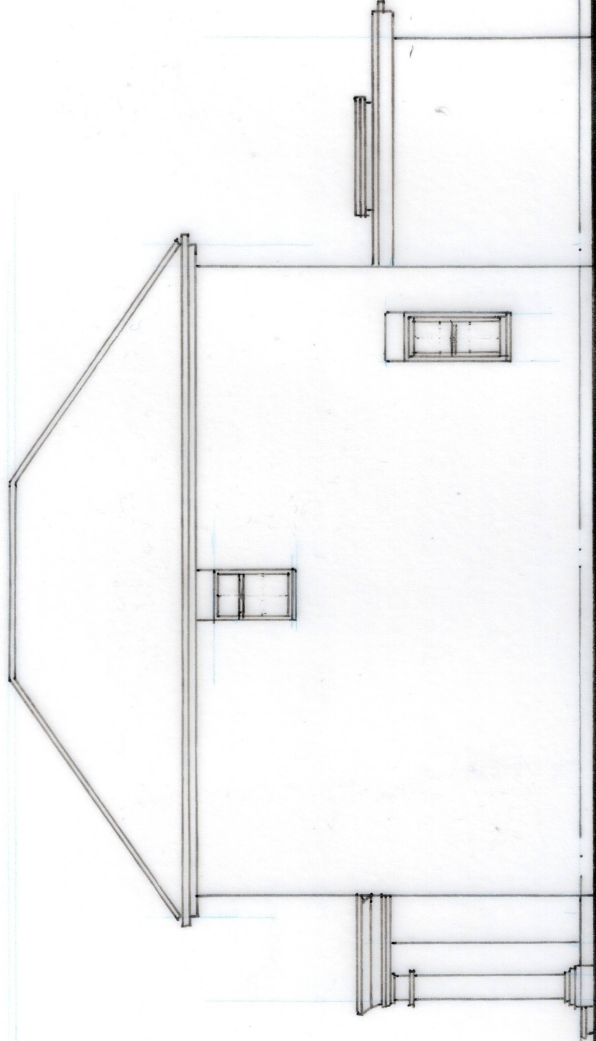

SIDE - NORTH

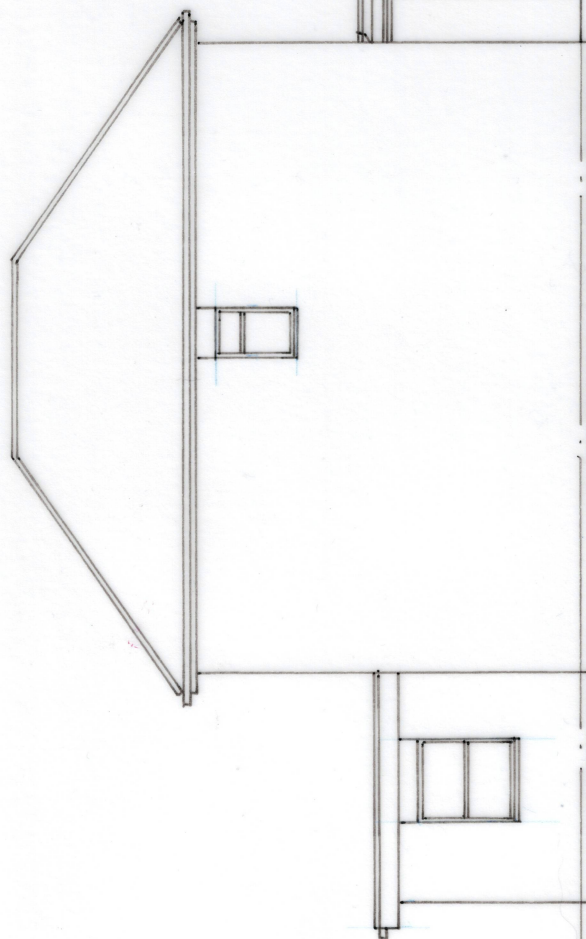



SIDE - SOUTH

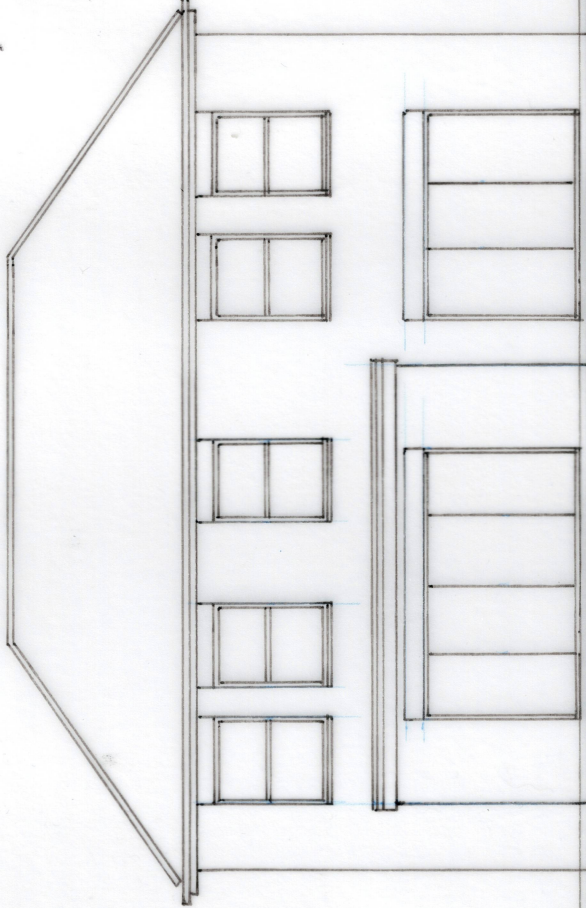


REAR - WEST

<div>DEREK TREAGUS ASSOCIATES</div> <div>ARCHITECTURAL SERVICES</div> <div>Tel: 07956 624094</div> <div>Email: derek.treagus@gmail.com</div>					
Project	NEW DWELLING ADJACENT TO 78 DURLEY AVENUE, COWPLAIN, WATERLOOVILLE, HAMPSHIRE.				
Client	Mrs A Barney				
Subject	Planning Drawing Proposed Elevations				
Date:	Aug 2025	Scale: 1:100			
Rev:		Drg. No. 25/474/04			
<div><div>• Copyright reserved.</div><div>• All dimensions are to be site confirmed and should not be scaled unless for Planning purposes.</div><div>• Verify all queries with the office.</div></div>					

No 80

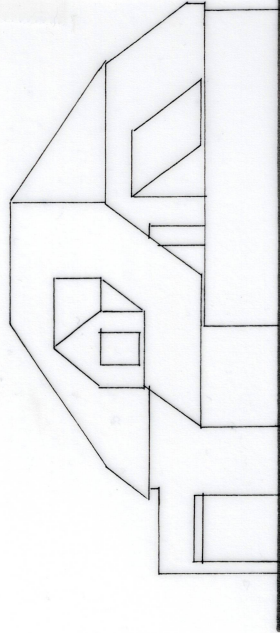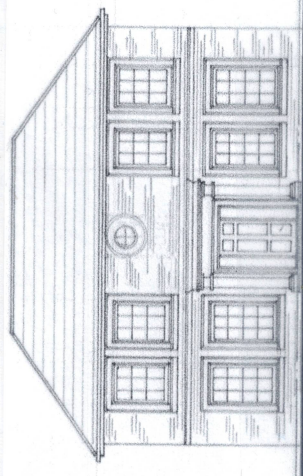

No 78

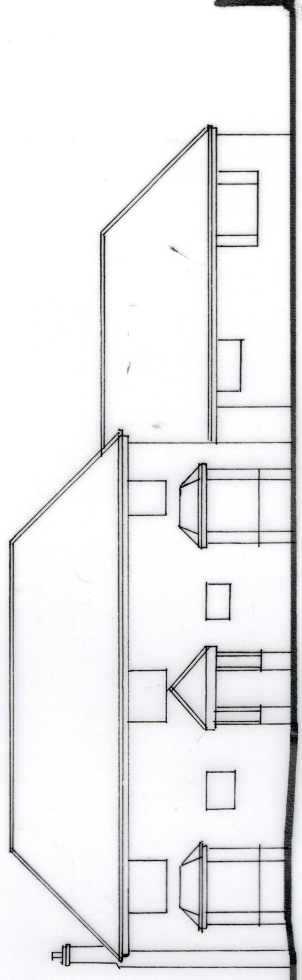

DEREK TREAGUS ASSOCIATES ARCHITECTURAL SERVICES Tel: 07956 624094 Email: derek.treagus@gmail.com	
Project	NEW DWELLING ADJACENT TO 78 DURLEY AVENUE, COWPLAIN, WATERLOOVILLE, HAMPSHIRE.
Client	Mrs A Barney
Subject	Planning Drawing Proposed Street Scene
Date:	Aug 2025
Rev:	Scale: 1:200 Drg. No. 25/474/05
<ul style="list-style-type: none">Copyright reserved.All dimensions are to be site confirmed and should not be scaled unless for Planning purposes.Verify all queries with the office.	