


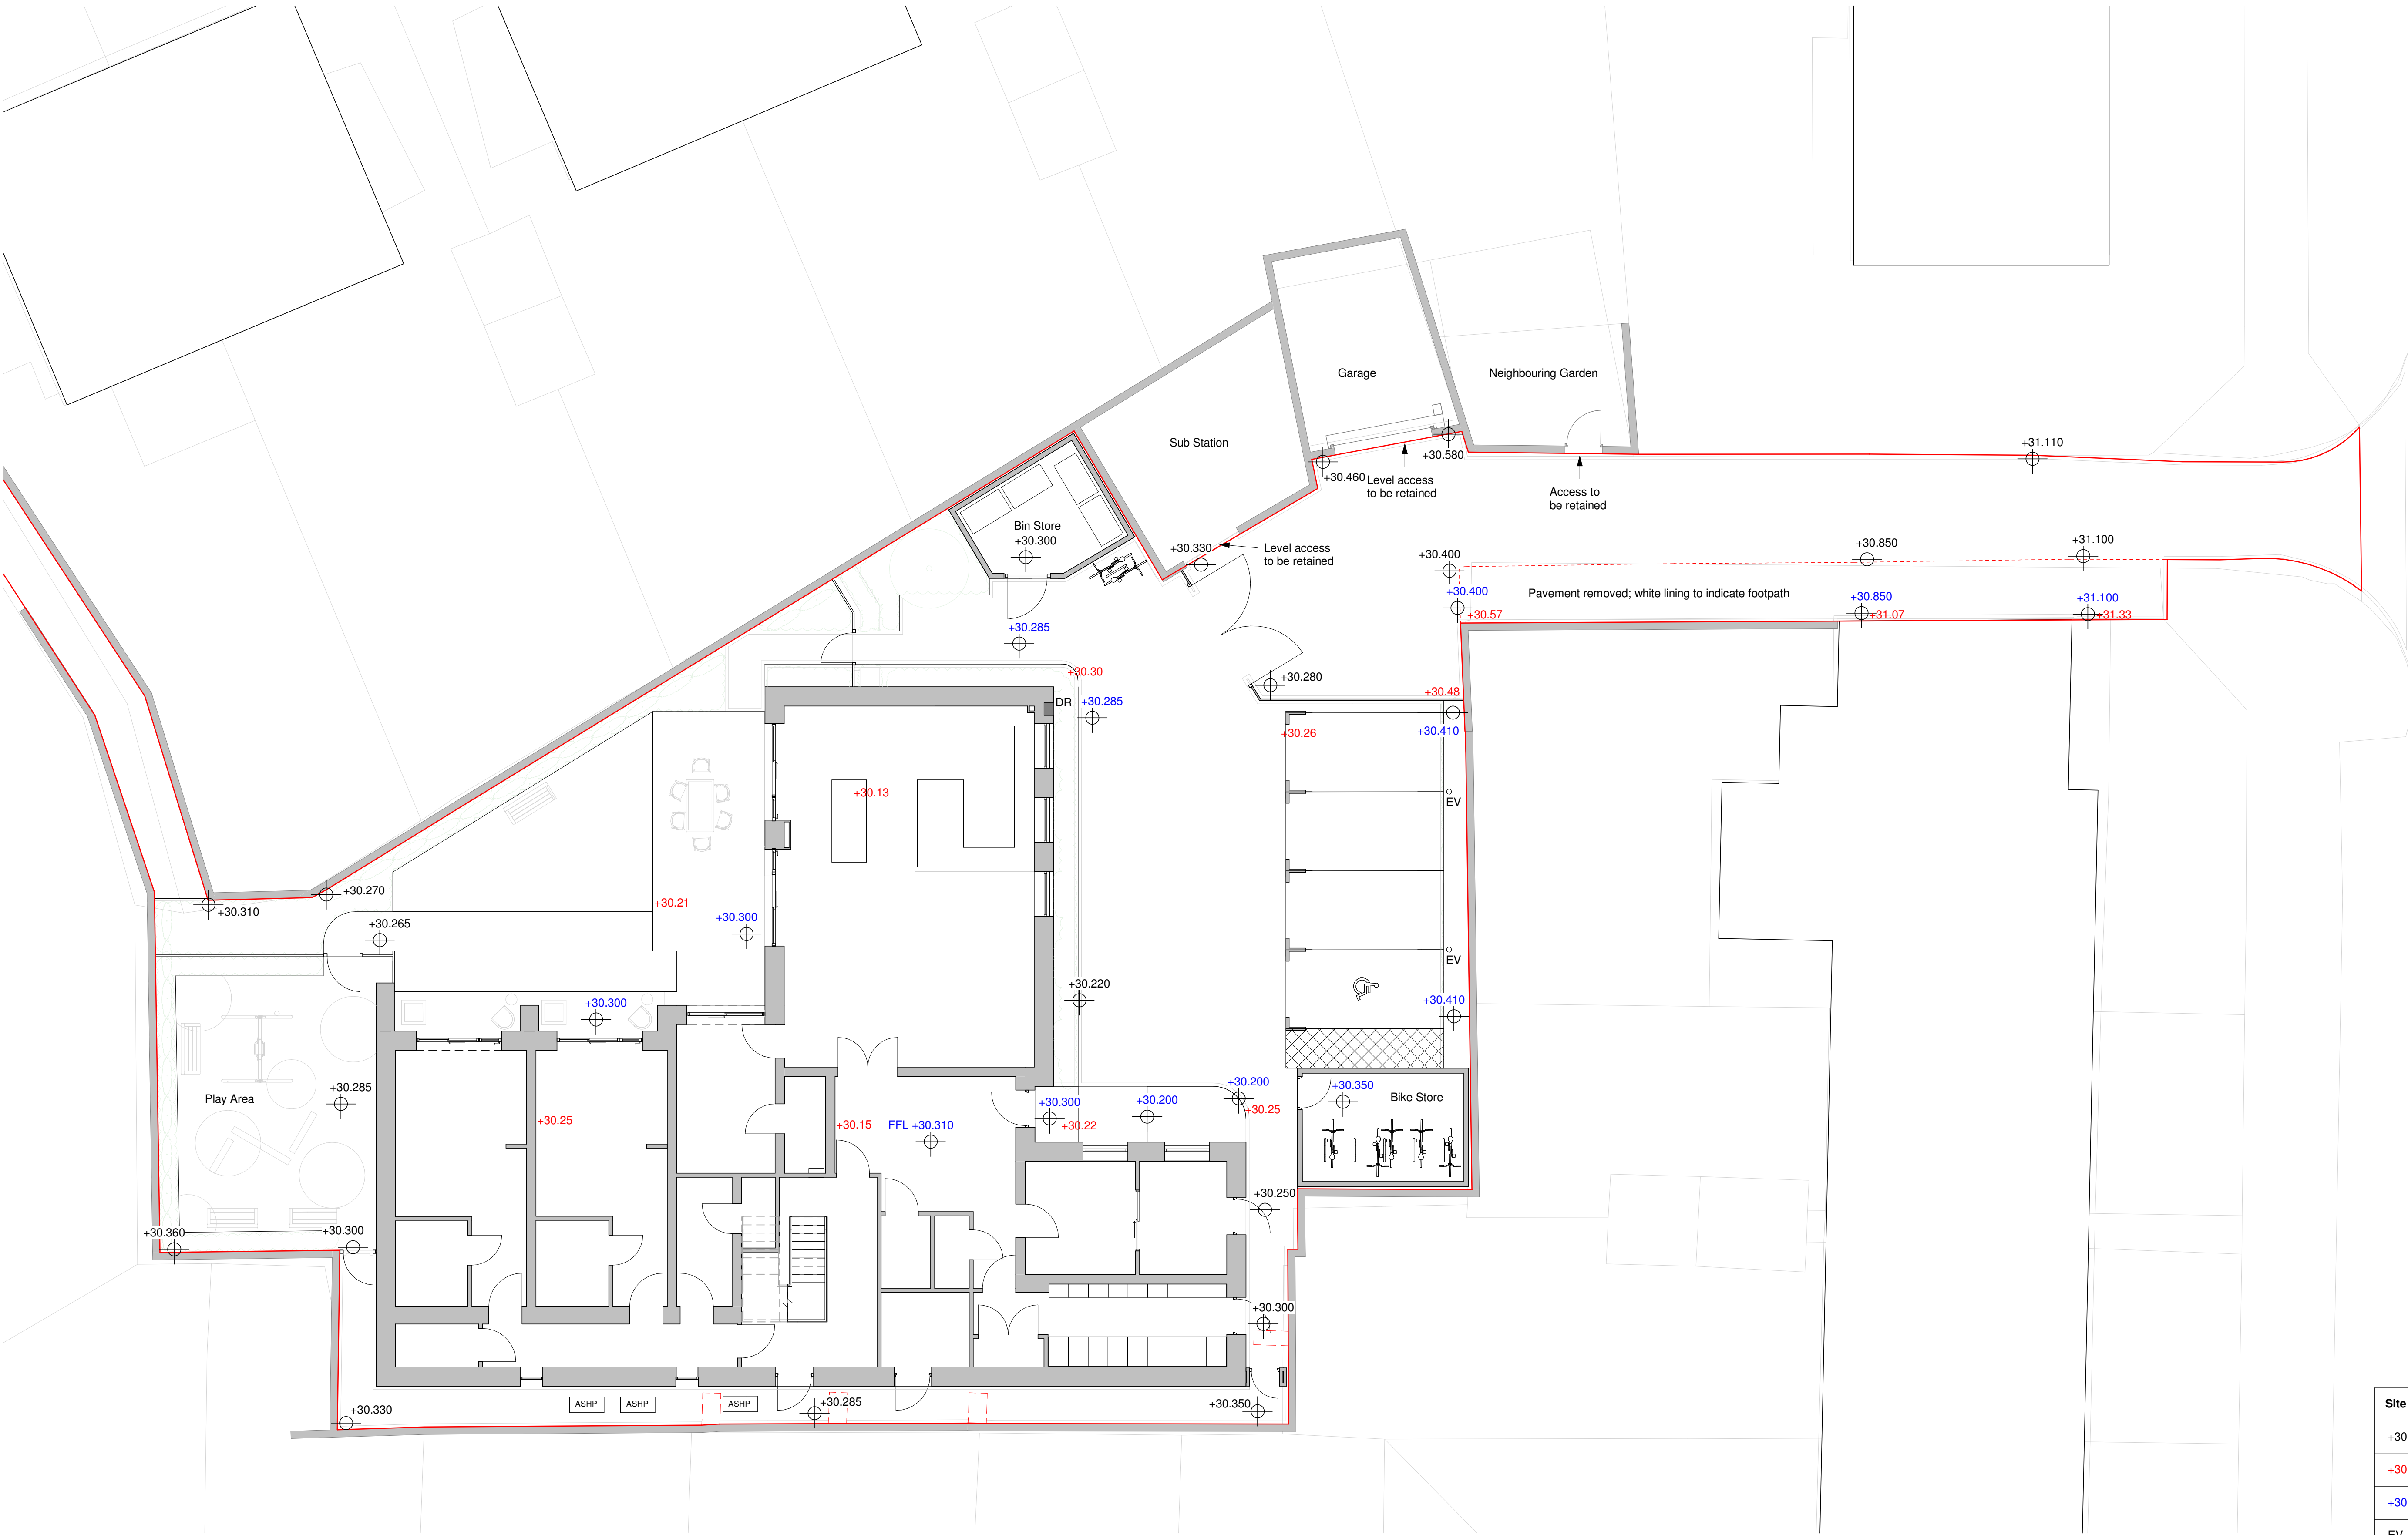


Proposed Site Layout
Scale 1 : 100

Site Key	
+30.26	Existing Levels Retained
+30.26	Existing Levels Altered
+30.26	Proposed Levels
EV	EV Charging Point
DR	Dry Riser Inlet Point

notes: Ordnance Survey, (c) Crown Copyright 2024. All rights reserved. Licence number 100022432.

revisions: .

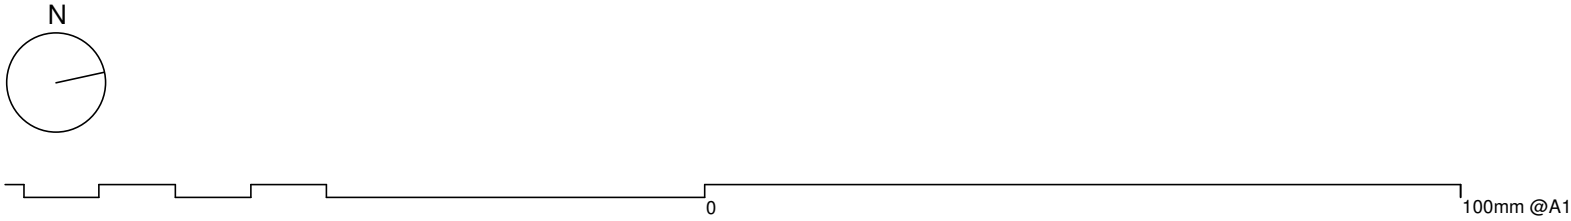

NOTE: The contractor is responsible for checking all site dimensions and levels. These should be checked prior to the ordering of any components and before the commencement of the works. All discrepancies should be brought to the attention of the Contract Administrator.

Vale Construction
Whitsbury Road
Whitsbury Road, Havant, PO9 5SP
drawing information title : Proposed Site Layout



PWP Architects Ltd 61 South Street, Havant, Hampshire PO9 1BZ
t: 02392 482434 f: 02392 481152

status : Preliminary
date : Sept 25
scale : 1:100 @A1
drawn : CE
checked : SL

job: 6089
dwg: 1001
rev:

22/09/2025 13:01:11