


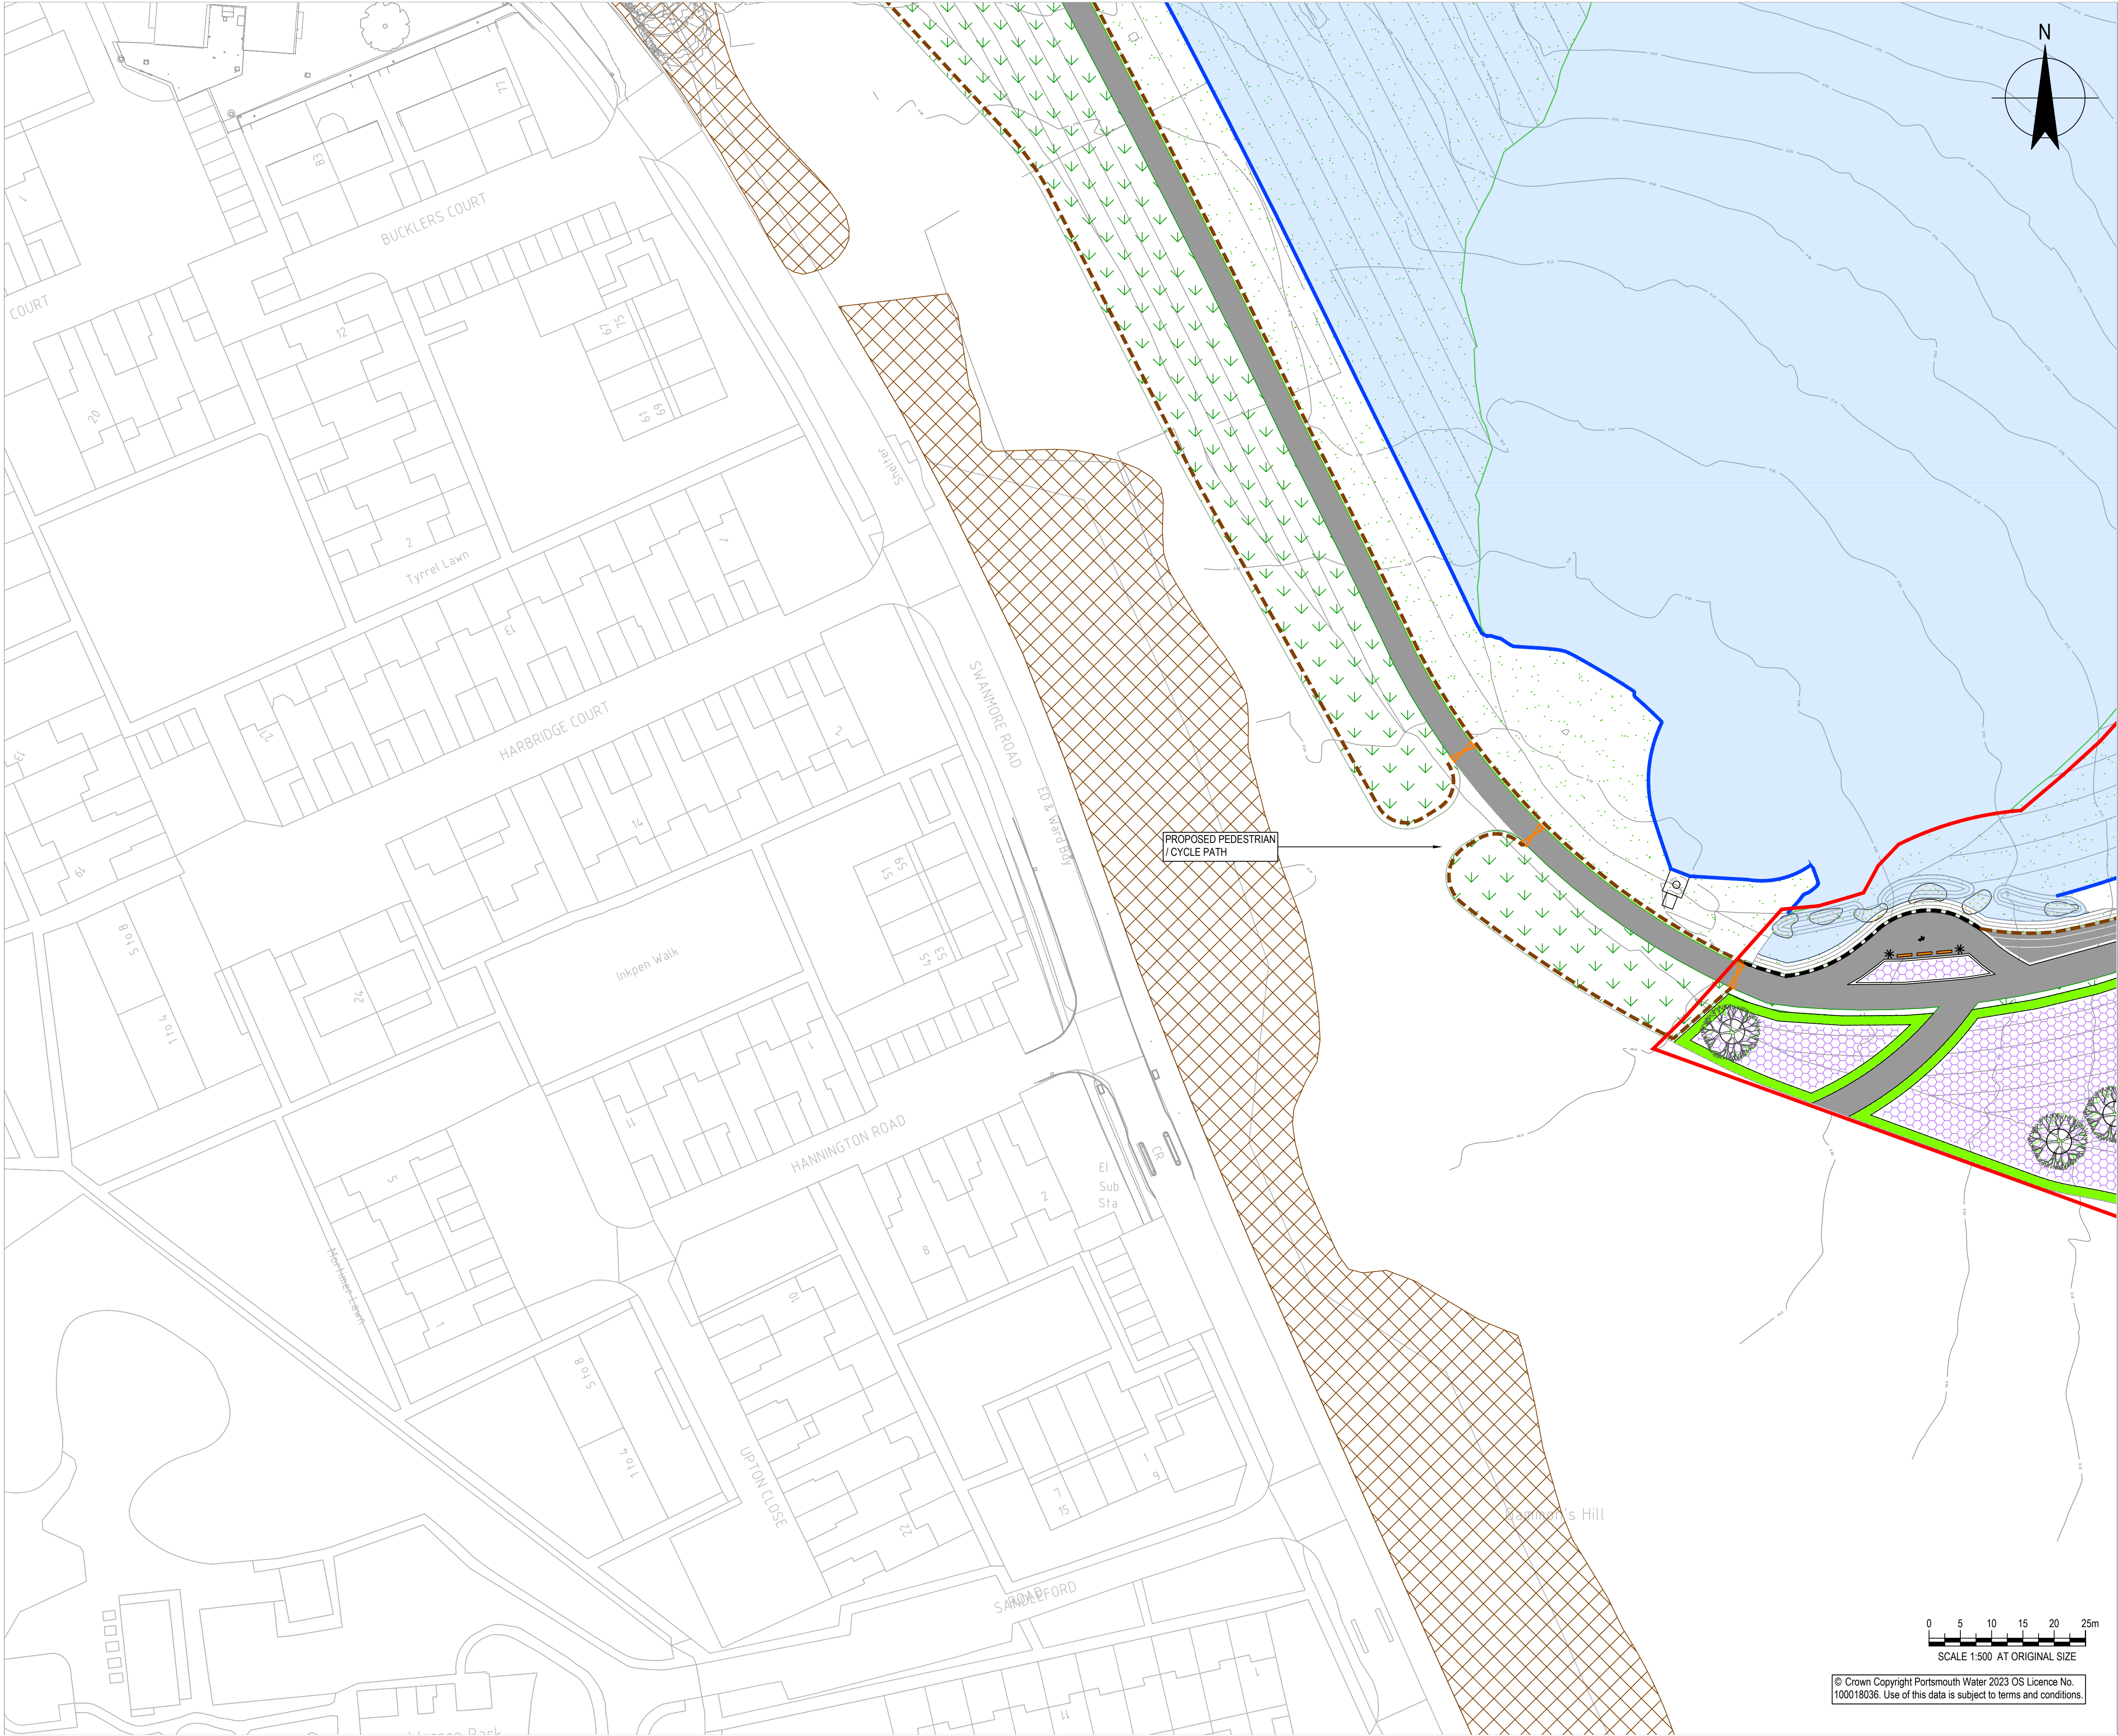

NOTES

- ALL DIMENSIONS ARE IN MILLIMETRES UNLESS NOTED OTHERWISE (UNO).
- ALL LEVELS ARE IN METRES TO ORDNANCE DATUM UNO.
- TWL = TOP OF WATER LEVEL

Key

- RMA Application boundary

39.5 contour - top water level for main reservoir

Existing Vegetation

Proposed Specimen Trees

Ornamental Planting Mix

Formal Hedgerow

Rush & Sedge Planting

Wildflower Seeding Mix EM5

Wet and Water Edge Mix

Grass Amphitheatre with Timber Edge Sealing
- Crest footpath

Bins

Benches


Raised Timber Planter

Balustrade

Timber Post and Rail Fencing

Field Gate (double)

Atlas - Not to scale

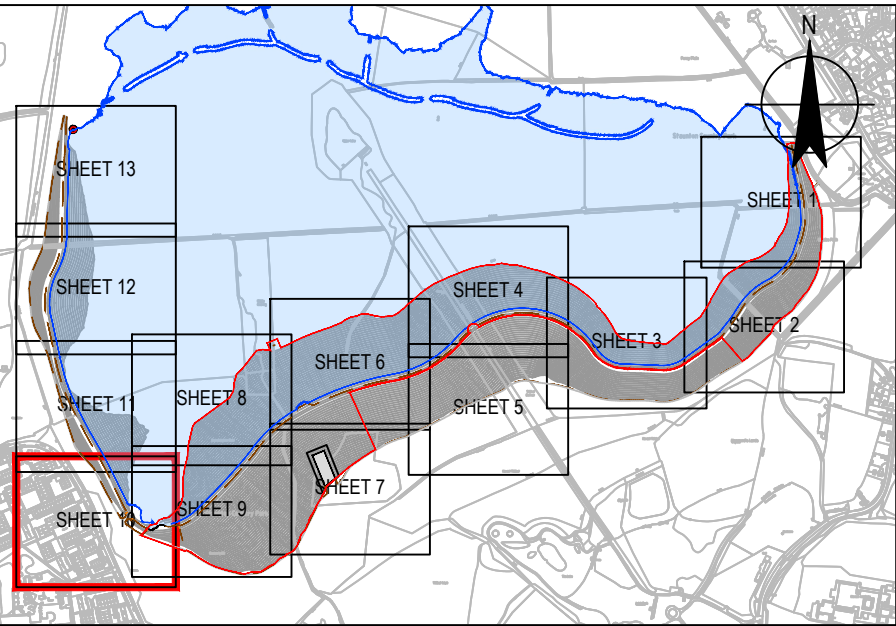

REFERENCE DOCUMENTS AND DRAWINGS

PLEASE REFER TO THE BELOW DRAWINGS:
HTR-GHD-WL-ZZ-DR-T-0023-0034 MAIN EMBANKMENT LANDSCAPE HARDWORKS AND SOFTWORKS
HTR-GHD-WL-ZZ-DR-T-0035 VIEWING PLATFORM GENERAL ARRANGEMENT PLAN
HTR-GHD-WL-ZZ-DR-T-0038-0039 CONSTRUCTION DETAILS

P06	FOR APPROVAL	SWG	TG	20/10/2025
P05	FOR APPROVAL	SWG	TG	16/10/2025
P04	FOR APPROVAL	SWG	TG	29/09/2025
P03	REVISED EMBANKMENT ALIGNMENT	SWG	TG	12/08/2025
P02	FOR COMMENT	SWG	SWG	06/08/2024
P01	FOR COMMENT	SWG	SWG	30/07/2024
Rev	Description	Checked	Approved	Date

Author	ST	Drafting Check	SWG
Designer	LS	Design Check	SWG

Telephone: Havant (023) 9249 9888
Fax: Havant (023) 9245 3632
Website: www.portsmouthwater.co.uk
Registered Office: PO Box 8 West Street
Havant Hampshire PO9 1LG
REGISTERED IN ENGLAND No. 2536455



Future Water
MJJV Ltd



Project No.
12547181

Client **PORTSMOUTH WATER**

Project **HAVANT THICKET RESERVOIR**

Status **FOR APPROVAL**

Status Code **S4**

Drawing Title
**MAIN EMBANKMENT
LANDSCAPE HARDWORKS
AND SOFTWORKS
SHEET 10 OF 13**

Size
A1

Drawing No.
HTR-GHD-ZZ-ZZ-DR-T-0031

Rev
P06

© Crown Copyright Portsmouth Water 2023 OS Licence No. 100018036. Use of this data is subject to terms and conditions.