


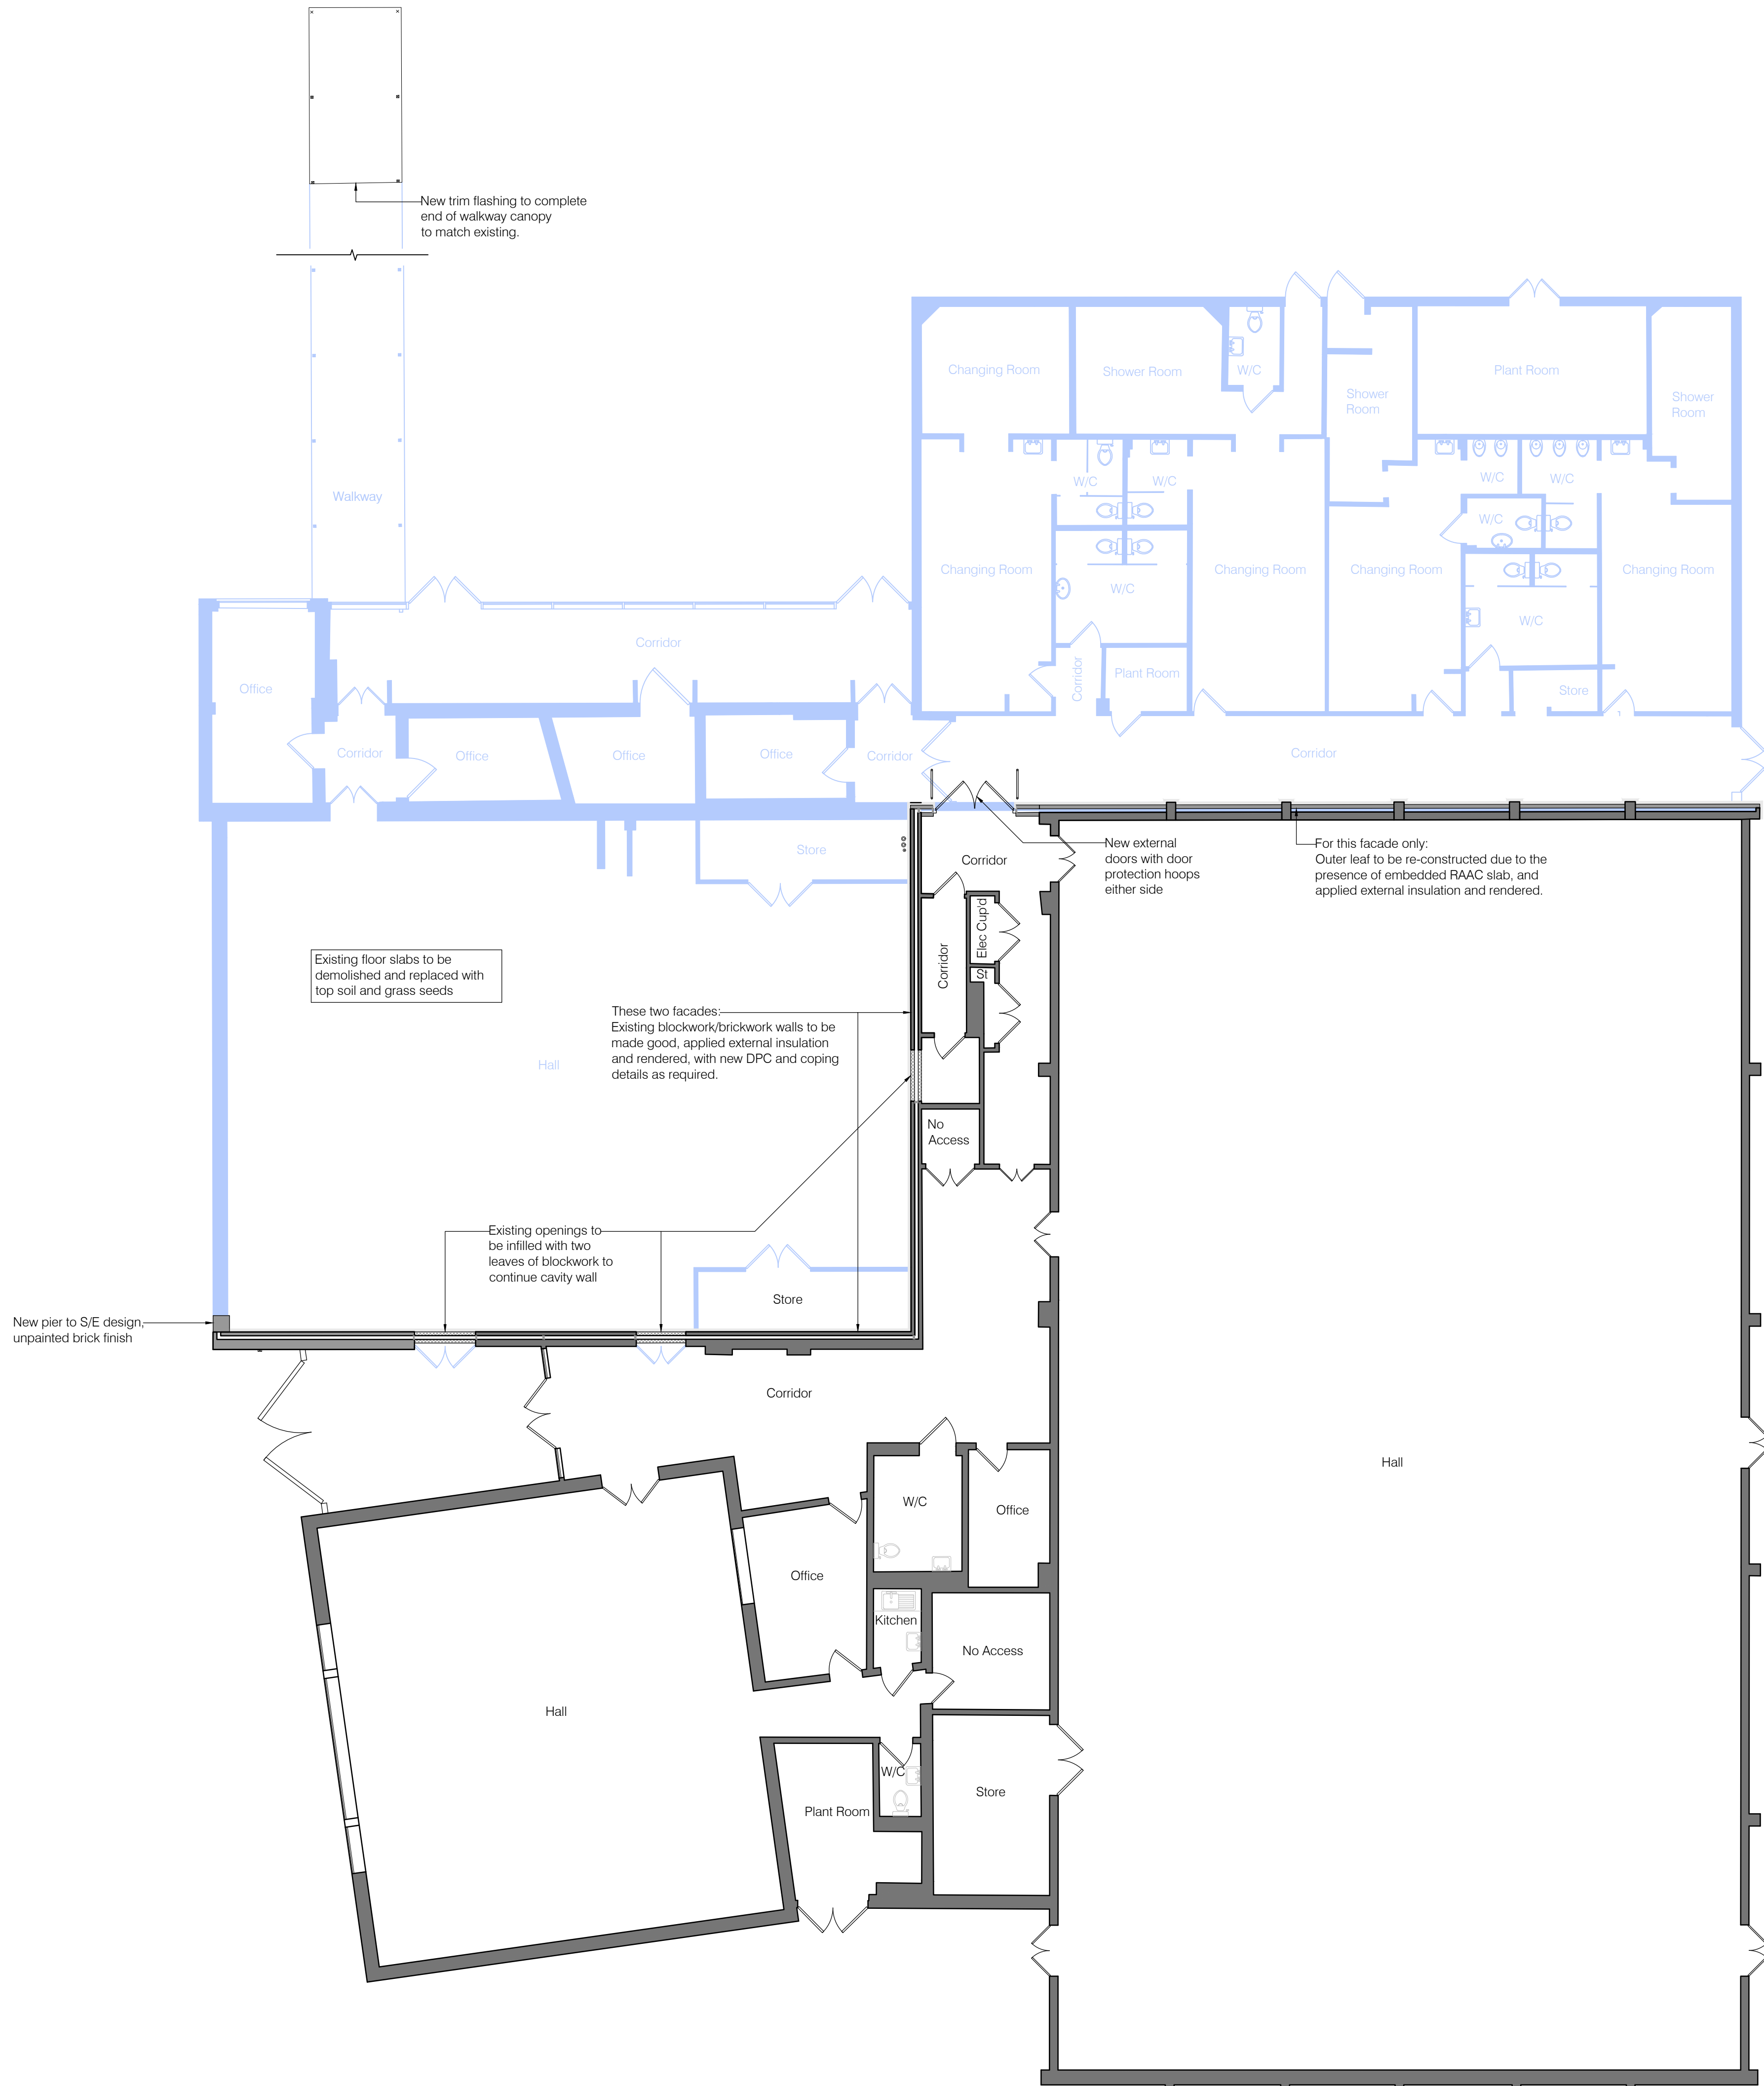

NOTES

The contractor must check all dimensions, levels and services prior to commencement of any works. Box Architects to be notified of any discrepancy. Do not scale from drawing.

The contractor is responsible for ensuring all works comply with all relevant statutory requirements and British Standards, whether or not they are noted on this drawing.

This drawing remains the copyright of Box Architects, to be used solely for the project and information as titled. This drawing must not be copied without prior written permission.

REV	DATE	DETAILS	DRAWN	CHECKED
P01	10/07/2025	Issued for Information	CM	AP
P02	18/07/2025	Issued for Review	CH	CM
P03	24/07/2025	Issued for Review	CH	CM
C01	25/07/2025	Planning Application	CH	CM
P04	01/08/2025	Issued for review following updates based on received comments	CH	AP
P05	11/08/2025	Issued for Review	CH	CM
P06	22/08/2025	Issued for Review	CH	CM
P07	10/09/2025	Issued for Review	CH	AP
P08	23/09/2025	Issued for Review: Gable wall to be reconstructed due to presence of embedded RAAC	CH	CM
C02	10/10/2025	Planning Application	CM	CH

Key

Proposed external wall insulation and rendering

Demolition

Wates

CLIENT NAME
Wates

PROJECT
Dfe Havant Academy
Wakefords Way
Havant
PO9 5JD

TITLE
Proposed General Arrangement

STATUS							
A3 - For Planning Approval							
DATE				SCALE			
10/07/2025				1:100 @ A1			
DRAWN				CHECKED			
CM				AP			
DRAWING NUMBER							
UPRN	ORG	FUN	SPA	FORM	DIS	NO	
RAAC0511	BOX	XX	XX	D	A	0312	
REVISION				JOB NUMBER			
C02				627.228			

box architects

LEEDS: 36-38 The Calls, Leeds, LS2 7EW
LONDON: 25 Horseferry Road, London, N5 1XL
www.boxarchitects.co.uk

0113 847 4415
020 8092 6170
info@boxarchitects.co.uk