


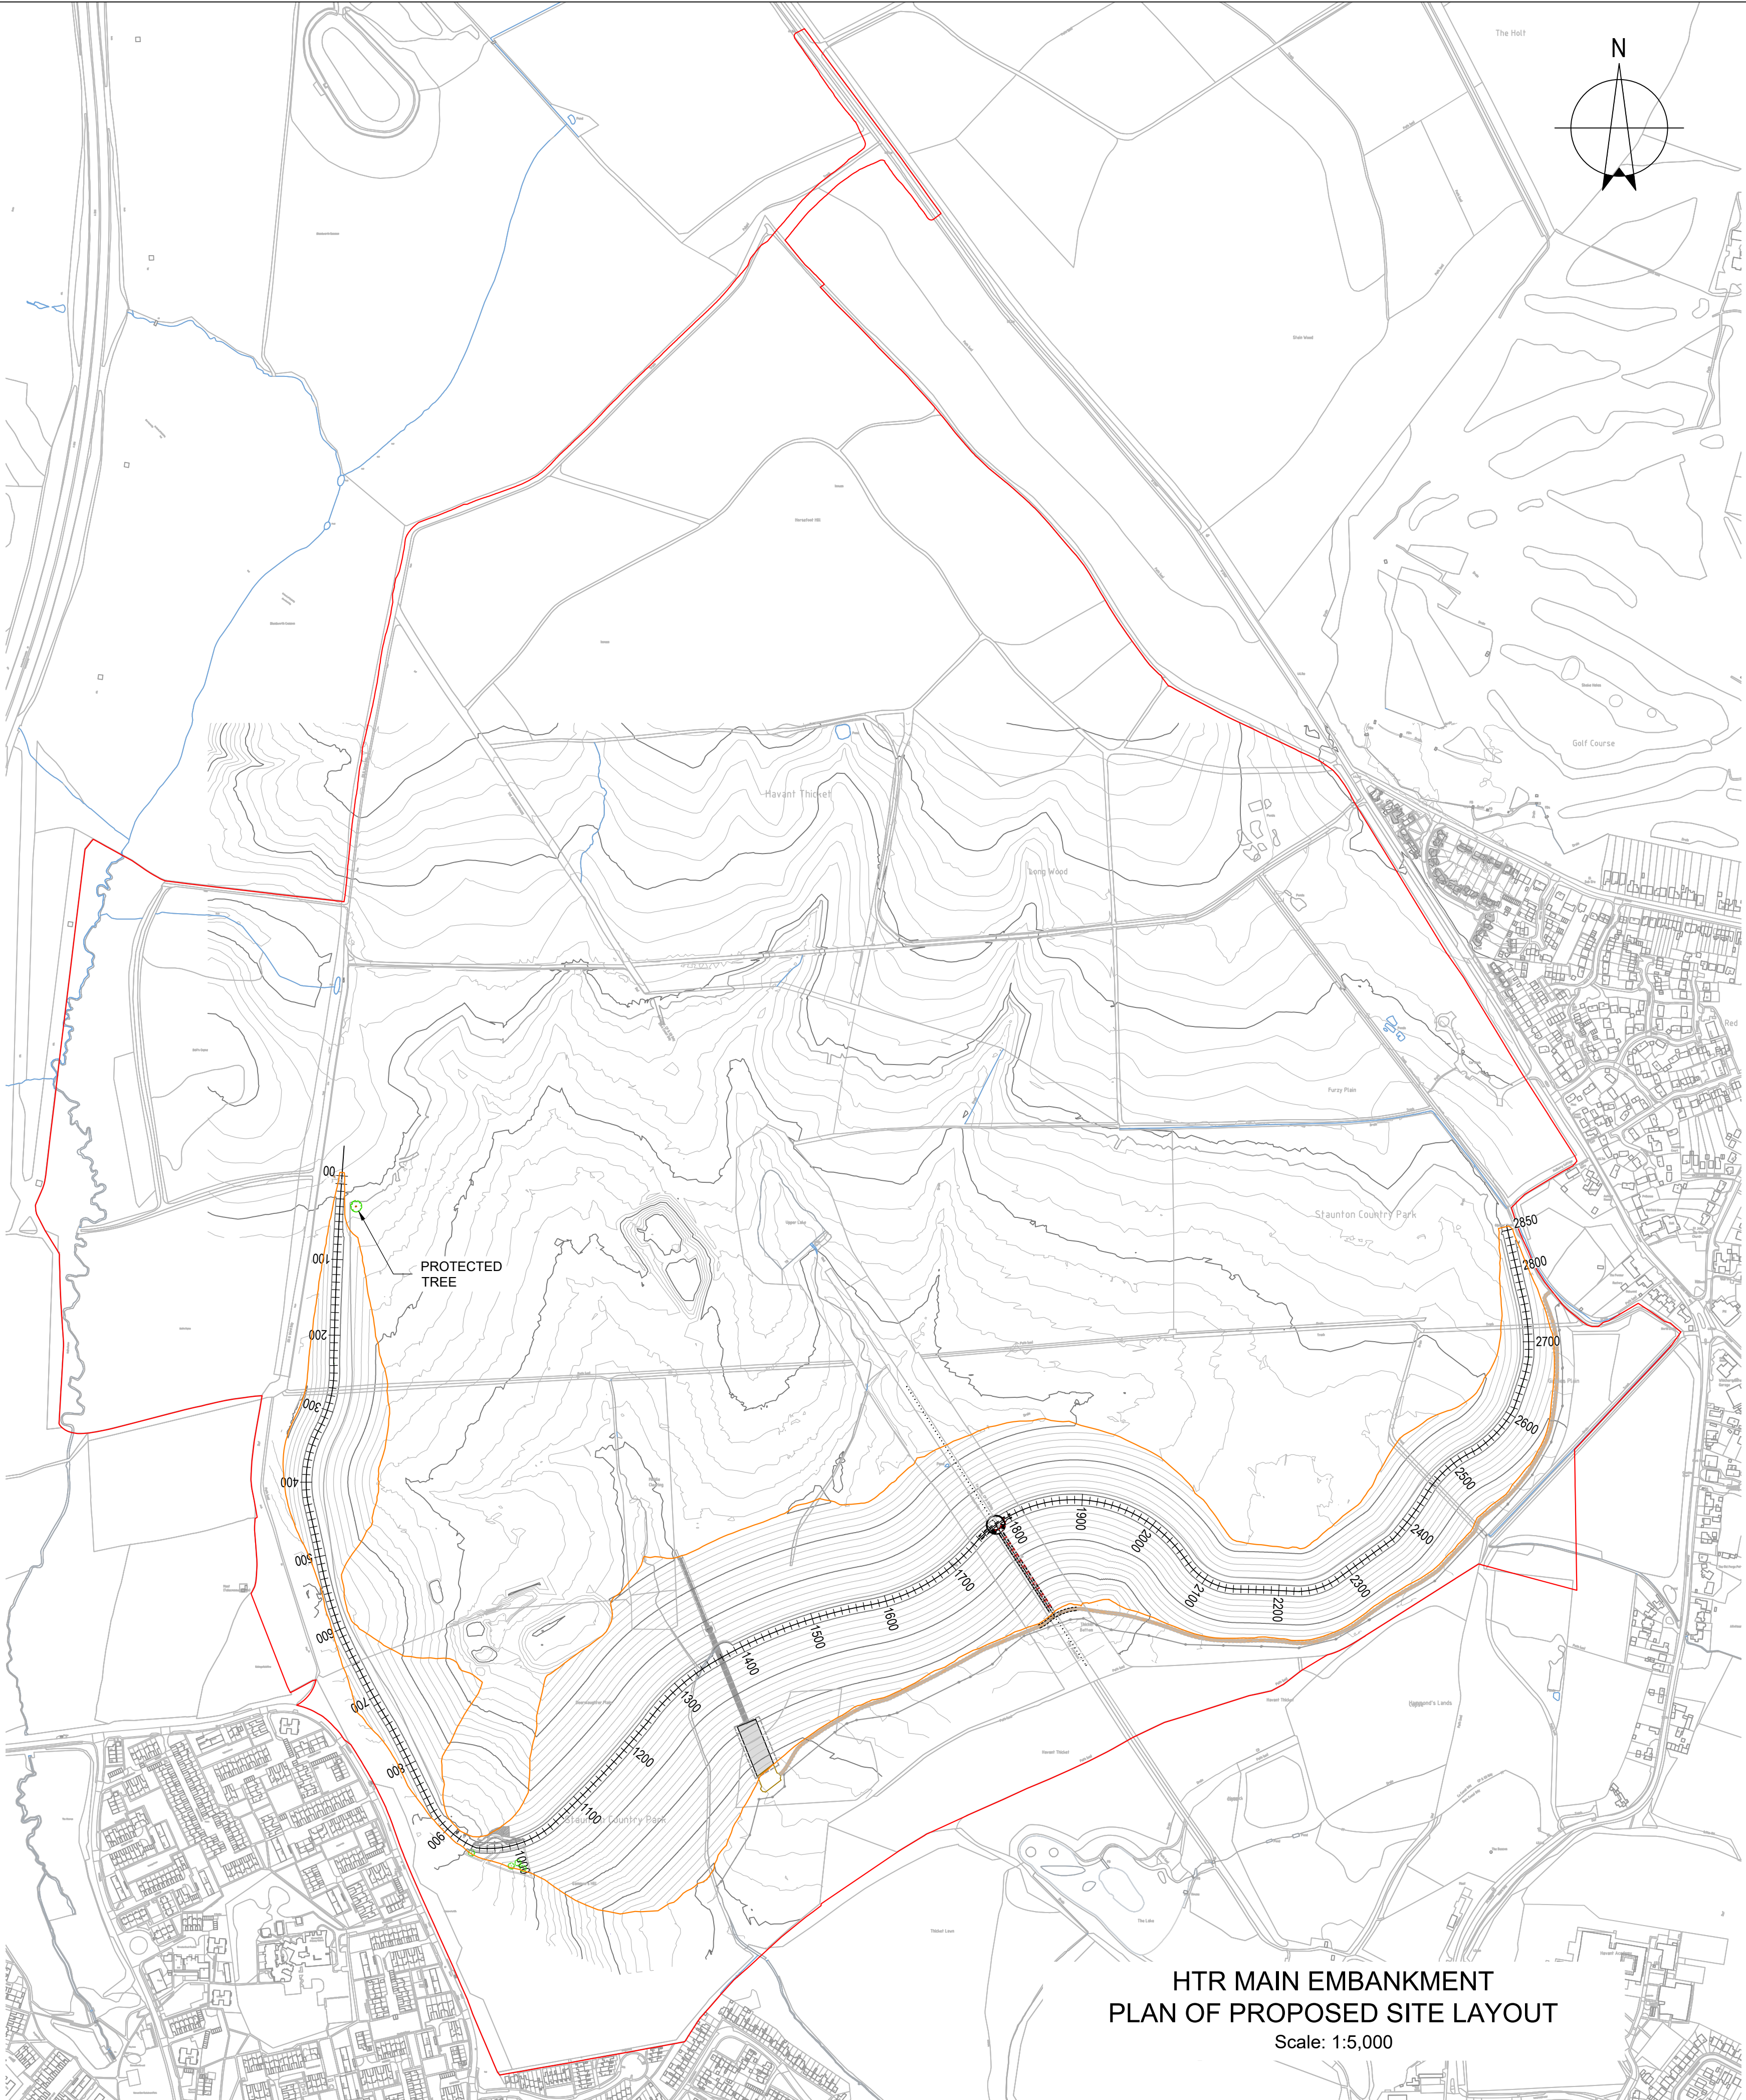

- NOTES:**
1. ALL DIMENSIONS AND LEVELS ARE IN METRES UNLESS NOTED OTHERWISE (UNO).
 2. ALL LEVELS ARE RELATIVE TO ORDNANCE DATUM.
 3. ALL GREYED OUT PROPOSED COMPONENTS TO BE CONFIRMED IN FUTURE PLANNING PHASES.

LEGEND	
	MAIN EMBANKMENT DAM
	RESERVOIR AT TOP WATER LEVEL (39.5m AOD)
	MAJOR CONTOUR (5.0m)
	MINOR CONTOUR (1.0m)
	HTR PLANNING APPLICATION BOUNDARY

P02	EMBANKMENT CONFIGURATION MODIFICATIONS	EB	PC	12/06/2025
P01	FIRST ISSUE	EB	PC	17/04/2024
Rev	Description	Checked	Approved	Date
Author	JDP			
Designer	EB			
Drafting Check	EB			
Design Check	PC			

Telephone: Havant (023) 9249 9888
Fax: Havant (023) 9245 3632
Website: www.portsmouthwater.co.uk
Registered Office: PO Box 8 West Street
Havant Hampshire PO9 1LG
REGISTERED IN ENGLAND No. 2536455



Future Water
MJJV Ltd

coffey
A TETRA TECH COMPANY

Project No.
03586AC

Client **PORTSMOUTH WATER**

Project **HAVANT THICKET RESERVOIR**

Status **FOR INFORMATION** Status Code **S2**

Drawing Title **MAIN EMBANKMENT PROPOSED SITE LAYOUT** Size **A1**

Drawing No. **HTR-COF-EM-RE-DR-GE-4002** Rev **P02**