



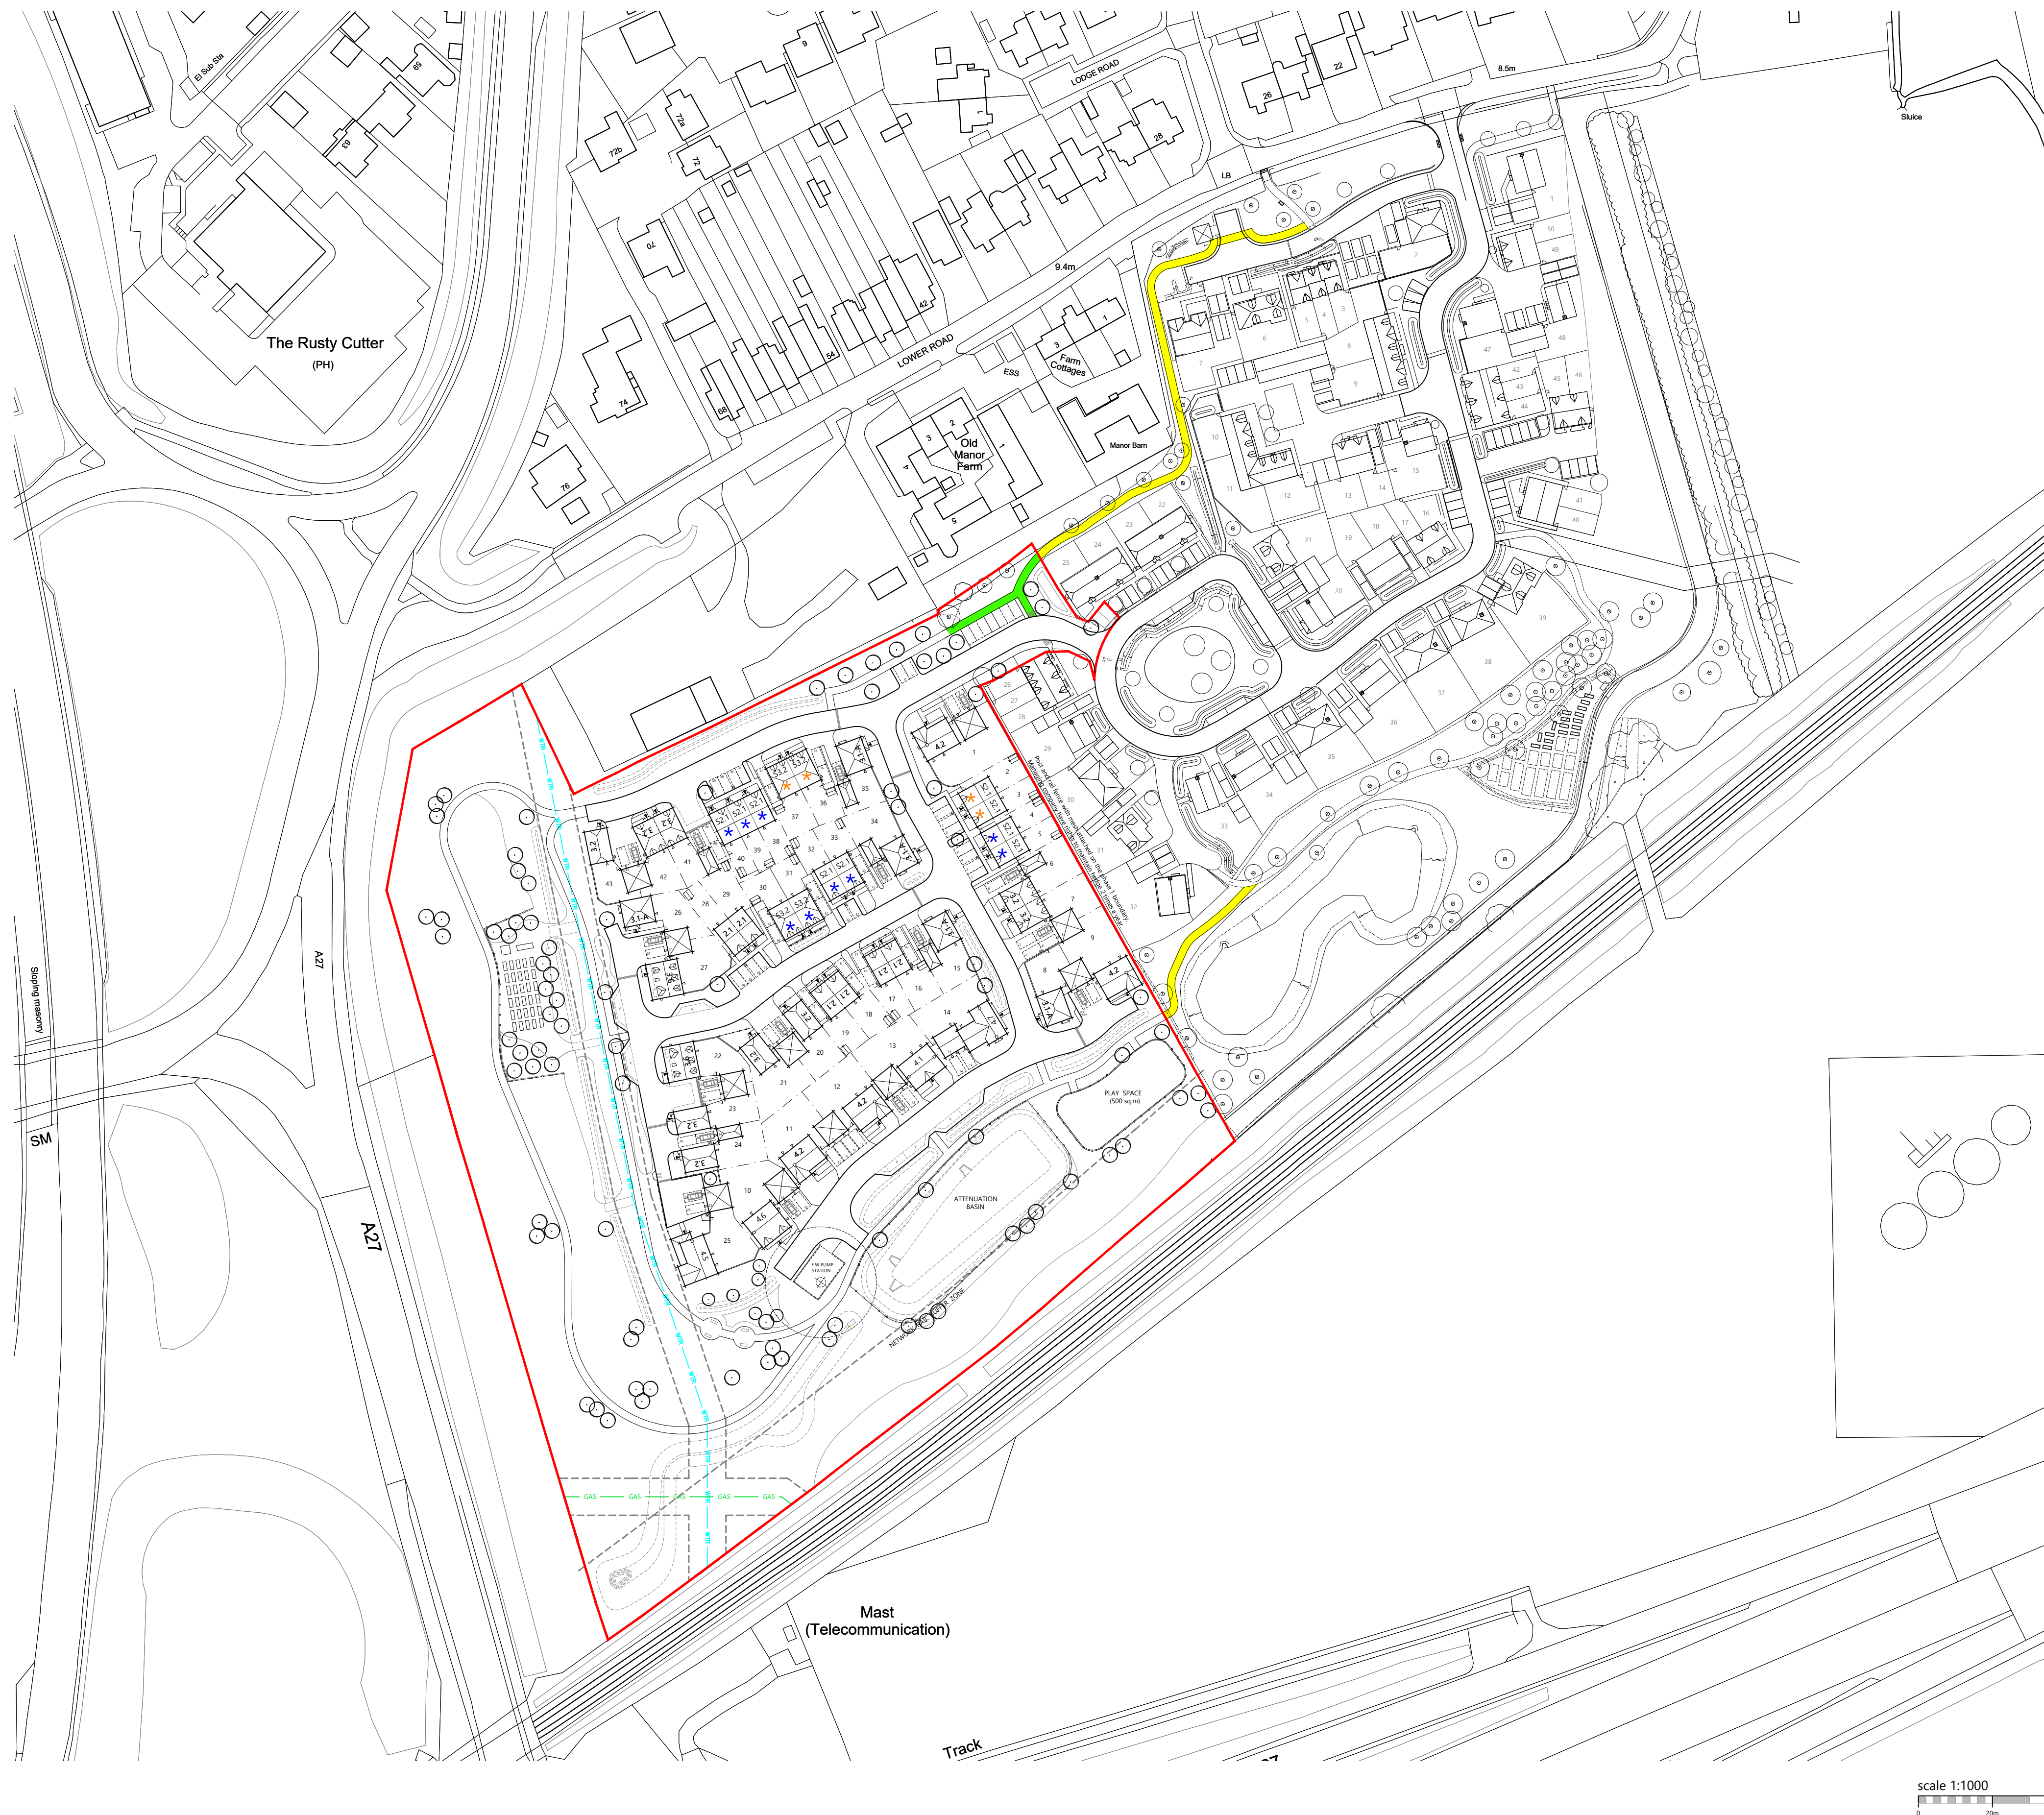

SITE LEGEND:

-  Additional footpath links sought via NMA
-  Already approved via Phase 2 outline permission
See drawing (ITB12174-GA-18F)

scale 1:1000

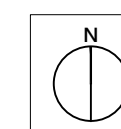

Romsey	T:01794 367703
Portishead	T:01275 407000
London	T:01794 367703

Rev	Description
A	Planning issue.

Date	Au	Ch
30.10.24	CMI	-

www.thrivearchitects.co.uk

This drawing is the copyright of Thrive Architects Ltd ©. All rights reserved. Ordnance Survey Data © Crown Copyright. All rights reserved. Licence No. 100007359. Permission is granted to scale from this drawing for the purposes of **Local Authority Planning Applications only**. For all other purposes DO NOT scale from this drawing. Contractors, Sub-contractors and suppliers are to check all relevant dimensions and levels of the site and building before commencing any shop drawings or building work. Any discrepancies should be recorded to the Architect. Where applicable this drawing is to be read in conjunction with the Consultants' drawings / Clients' Construction Specification.

Project	Manor Farm, Bedhampton.		
Drawing	Site Layout Combined Phase 1 & 2 - Footpath NMA		
Client	Bargate Homes		
Job no.	BARG241014	Date	14.10.24
Dwg no.	SL.03	Rev.	A
Author	CMI	Checked	-
		Scale	1:1000 at A1
Status	PLANNING		Office
Client ref.			Romsey

