


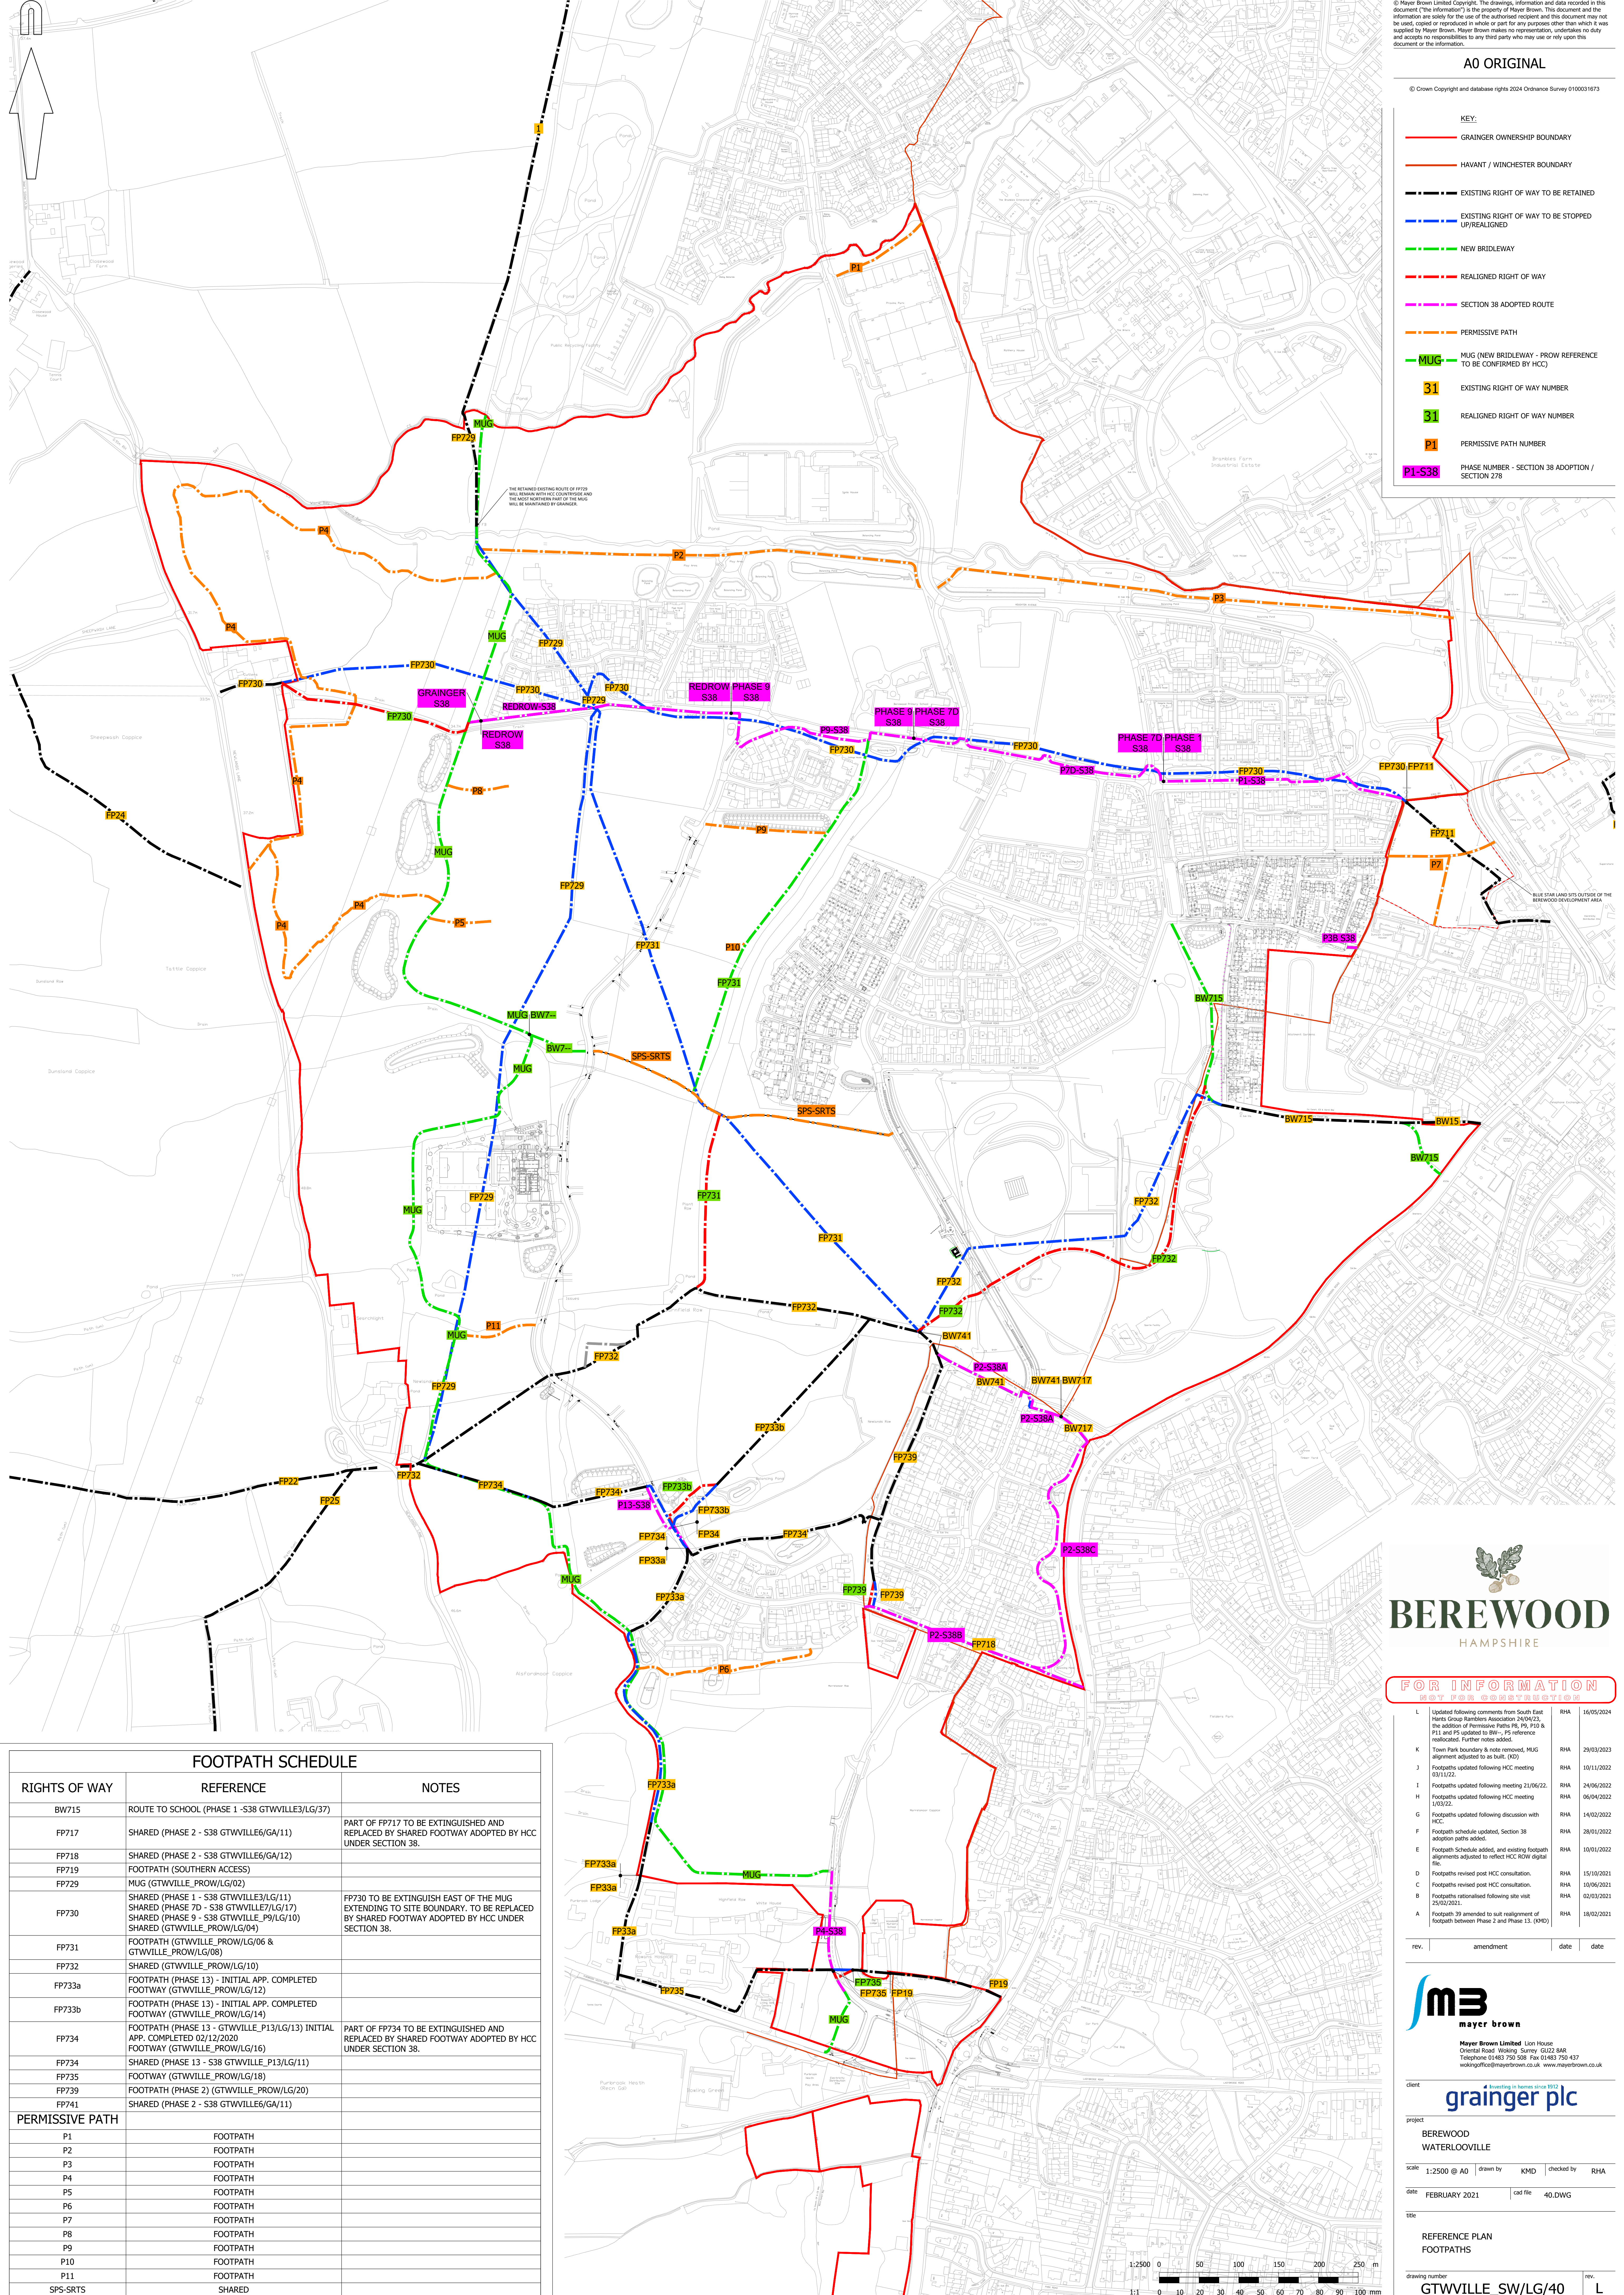

© Mayer Brown Limited Copyright. The drawings, information and data recorded in this document ("the information") is the property of Mayer Brown. This document and the information are solely for the use of the authorized recipient and this document may not be used, copied or reproduced in whole or part for any purposes other than which it was supplied by Mayer Brown. Mayer Brown makes no representation, undertakes no duty and accepts no responsibility to any third party who may use or rely upon this document or the information.

A0 ORIGINAL

© Crown Copyright and database rights 2024 Ordnance Survey 0100031673

- KEY:
- GRAINGER OWNERSHIP BOUNDARY
 - HAVANT / WINCHESTER BOUNDARY
 - EXISTING RIGHT OF WAY TO BE RETAINED
 - EXISTING RIGHT OF WAY TO BE STOPPED UP/REALIGNED
 - NEW BRIDLEWAY
 - REALIGNED RIGHT OF WAY
 - SECTION 38 ADOPTED ROUTE
 - PERMISSIVE PATH
 - MUG (NEW BRIDLEWAY - PROW REFERENCE TO BE CONFIRMED BY HCC)
 - EXISTING RIGHT OF WAY NUMBER
 - REALIGNED RIGHT OF WAY NUMBER
 - PERMISSIVE PATH NUMBER
 - PHASE NUMBER - SECTION 38 ADOPTION / SECTION 278

FOOTPATH SCHEDULE		
RIGHTS OF WAY	REFERENCE	NOTES
BW715	ROUTE TO SCHOOL (PHASE 1 - S38 GTWVILLE3/LG/37)	
FP717	SHARED (PHASE 2 - S38 GTWVILLE6/GA/11)	
FP718	SHARED (PHASE 2 - S38 GTWVILLE6/GA/12)	
FP719	FOOTPATH (SOUTHERN ACCESS)	
FP729	MUG (GTWVILLE_PROW/LG/02)	
FP730	SHARED (PHASE 1 - S38 GTWVILLE3/LG/11) SHARED (PHASE 7D - S38 GTWVILLE_P9/LG/10) SHARED (GTWVILLE_PROW/LG/04)	FP730 TO BE EXTINGUISH EAST OF THE MUG EXTENDING TO SITE BOUNDARY. TO BE REPLACED BY SHARED FOOTWAY ADOPTED BY HCC UNDER SECTION 38.
FP731	FOOTPATH (GTWVILLE_PROW/LG/06 & GTWVILLE_PROW/LG/08)	
FP732	SHARED (GTWVILLE_PROW/LG/10)	
FP733a	FOOTPATH (PHASE 13) - INITIAL APP. COMPLETED FOOTWAY (GTWVILLE_PROW/LG/12)	
FP733b	FOOTPATH (PHASE 13) - INITIAL APP. COMPLETED FOOTWAY (GTWVILLE_PROW/LG/14)	
FP734	FOOTPATH (PHASE 13 - GTWVILLE_P13/LG/13) INITIAL APP. COMPLETED 02/12/2020 FOOTWAY (GTWVILLE_PROW/LG/16)	PART OF FP734 TO BE EXTINGUISHED AND REPLACED BY SHARED FOOTWAY ADOPTED BY HCC UNDER SECTION 38.
FP734	SHARED (PHASE 13 - S38 GTWVILLE_P13/LG/11)	
FP735	FOOTWAY (GTWVILLE_PROW/LG/18)	
FP739	FOOTPATH (PHASE 2) (GTWVILLE_PROW/LG/20)	
FP741	SHARED (PHASE 2 - S38 GTWVILLE6/GA/11)	
PERMISSIVE PATH		
P1	FOOTPATH	
P2	FOOTPATH	
P3	FOOTPATH	
P4	FOOTPATH	
P5	FOOTPATH	
P6	FOOTPATH	
P7	FOOTPATH	
P8	FOOTPATH	
P9	FOOTPATH	
P10	FOOTPATH	
P11	FOOTPATH	
SPS-SRTS	SHARED	



FOR INFORMATION
NOT FOR CONSTRUCTION

rev.	amendment	date	date
L	Updated following comments from South East Herts Group to Bamber Association: 24/04/23, the addition of Permissive Paths P8, P9, P10 & P12 and P5 updated to BW - P5 reference reallocated. Further notes added.	RHA	16/05/2024
K	Town Park boundary & note removed, MUG alignment adjusted to suit built, (40).	RHA	29/03/2023
J	Footpaths updated following HCC meeting 03/11/22.	RHA	10/11/2022
I	Footpaths updated following meeting 21/06/22.	RHA	24/06/2022
H	Footpaths updated following HCC meeting 1/03/22.	RHA	06/04/2022
G	Footpaths updated following discussion with HCC.	RHA	14/02/2022
F	Footpath schedule updated, Section 38 adoption paths added.	RHA	28/01/2022
E	Footpath Schedule added, and existing footpath alignments adjusted to reflect HCC ROW digital file.	RHA	10/01/2022
D	Footpaths revised post HCC consultation.	RHA	15/10/2021
C	Footpaths revised post HCC consultation.	RHA	10/06/2021
B	Footpaths rationalised following site visit 25/02/2021.	RHA	02/03/2021
A	Footpath 39 amended to suit alignment of footpath between Phase 2 and Phase 13, (40D).	RHA	18/02/2021

Client: **granger plc**

project: **BEREWOOD WATERLOOVILLE**

scale: 1:2500 @ A0 drawn by: KMD checked by: RHA

date: FEBRUARY 2021 cad file: 40.DWG

title: **REFERENCE PLAN FOOTPATHS**

drawing number: **GTWVILLE_SW/LG/40** rev: **L**