



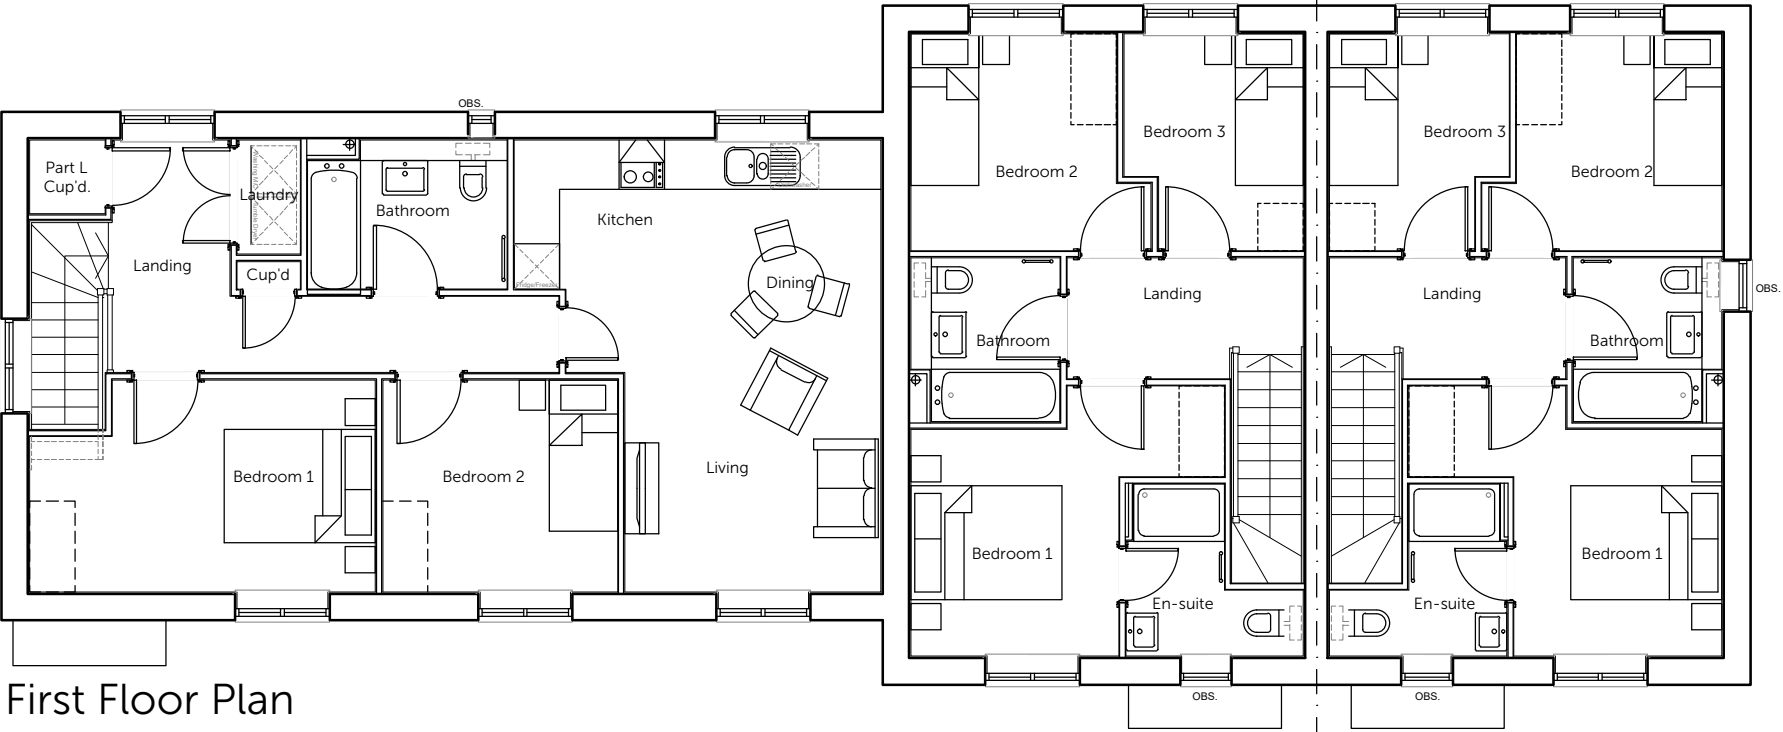

Housetype	2B FOG	Variation	Option
Bedrooms	2	Persons	3
Sq.ft finish	750	Sq.m finish	69.66
Sq.ft structural	761	Sq.m structural	70.67
Housetype	3B.1	Variation	Option
Bedrooms	3	Persons	4
Sq.ft finish	919	Sq.m finish	85.34
Sq.ft structural	933	Sq.m structural	86.68

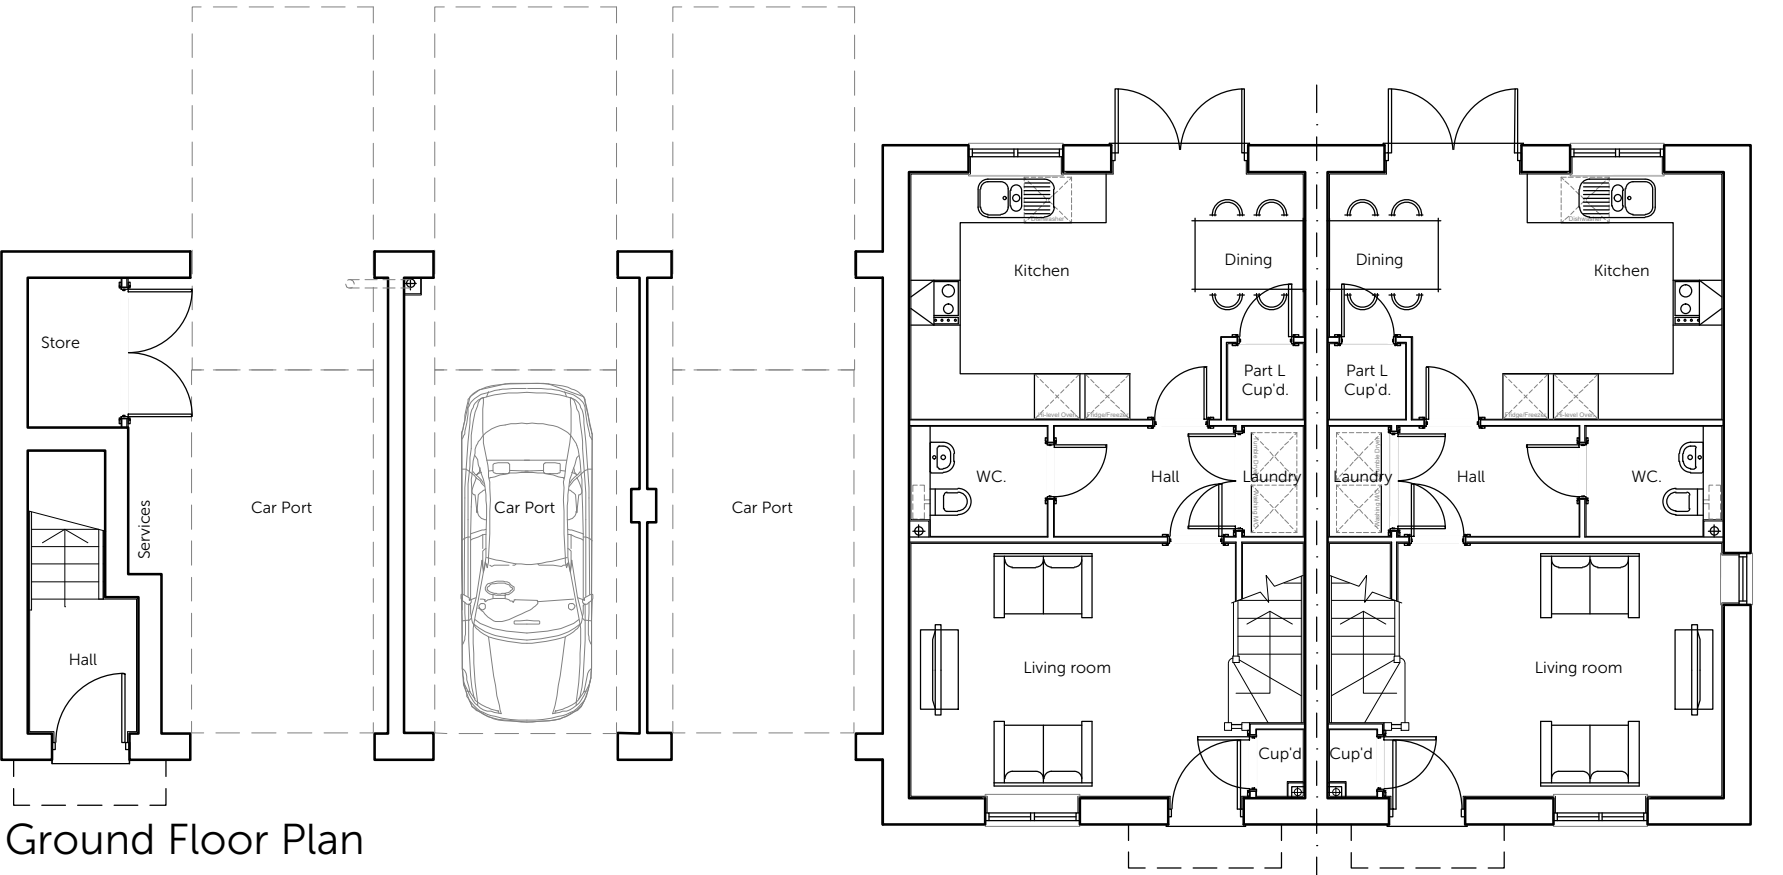