


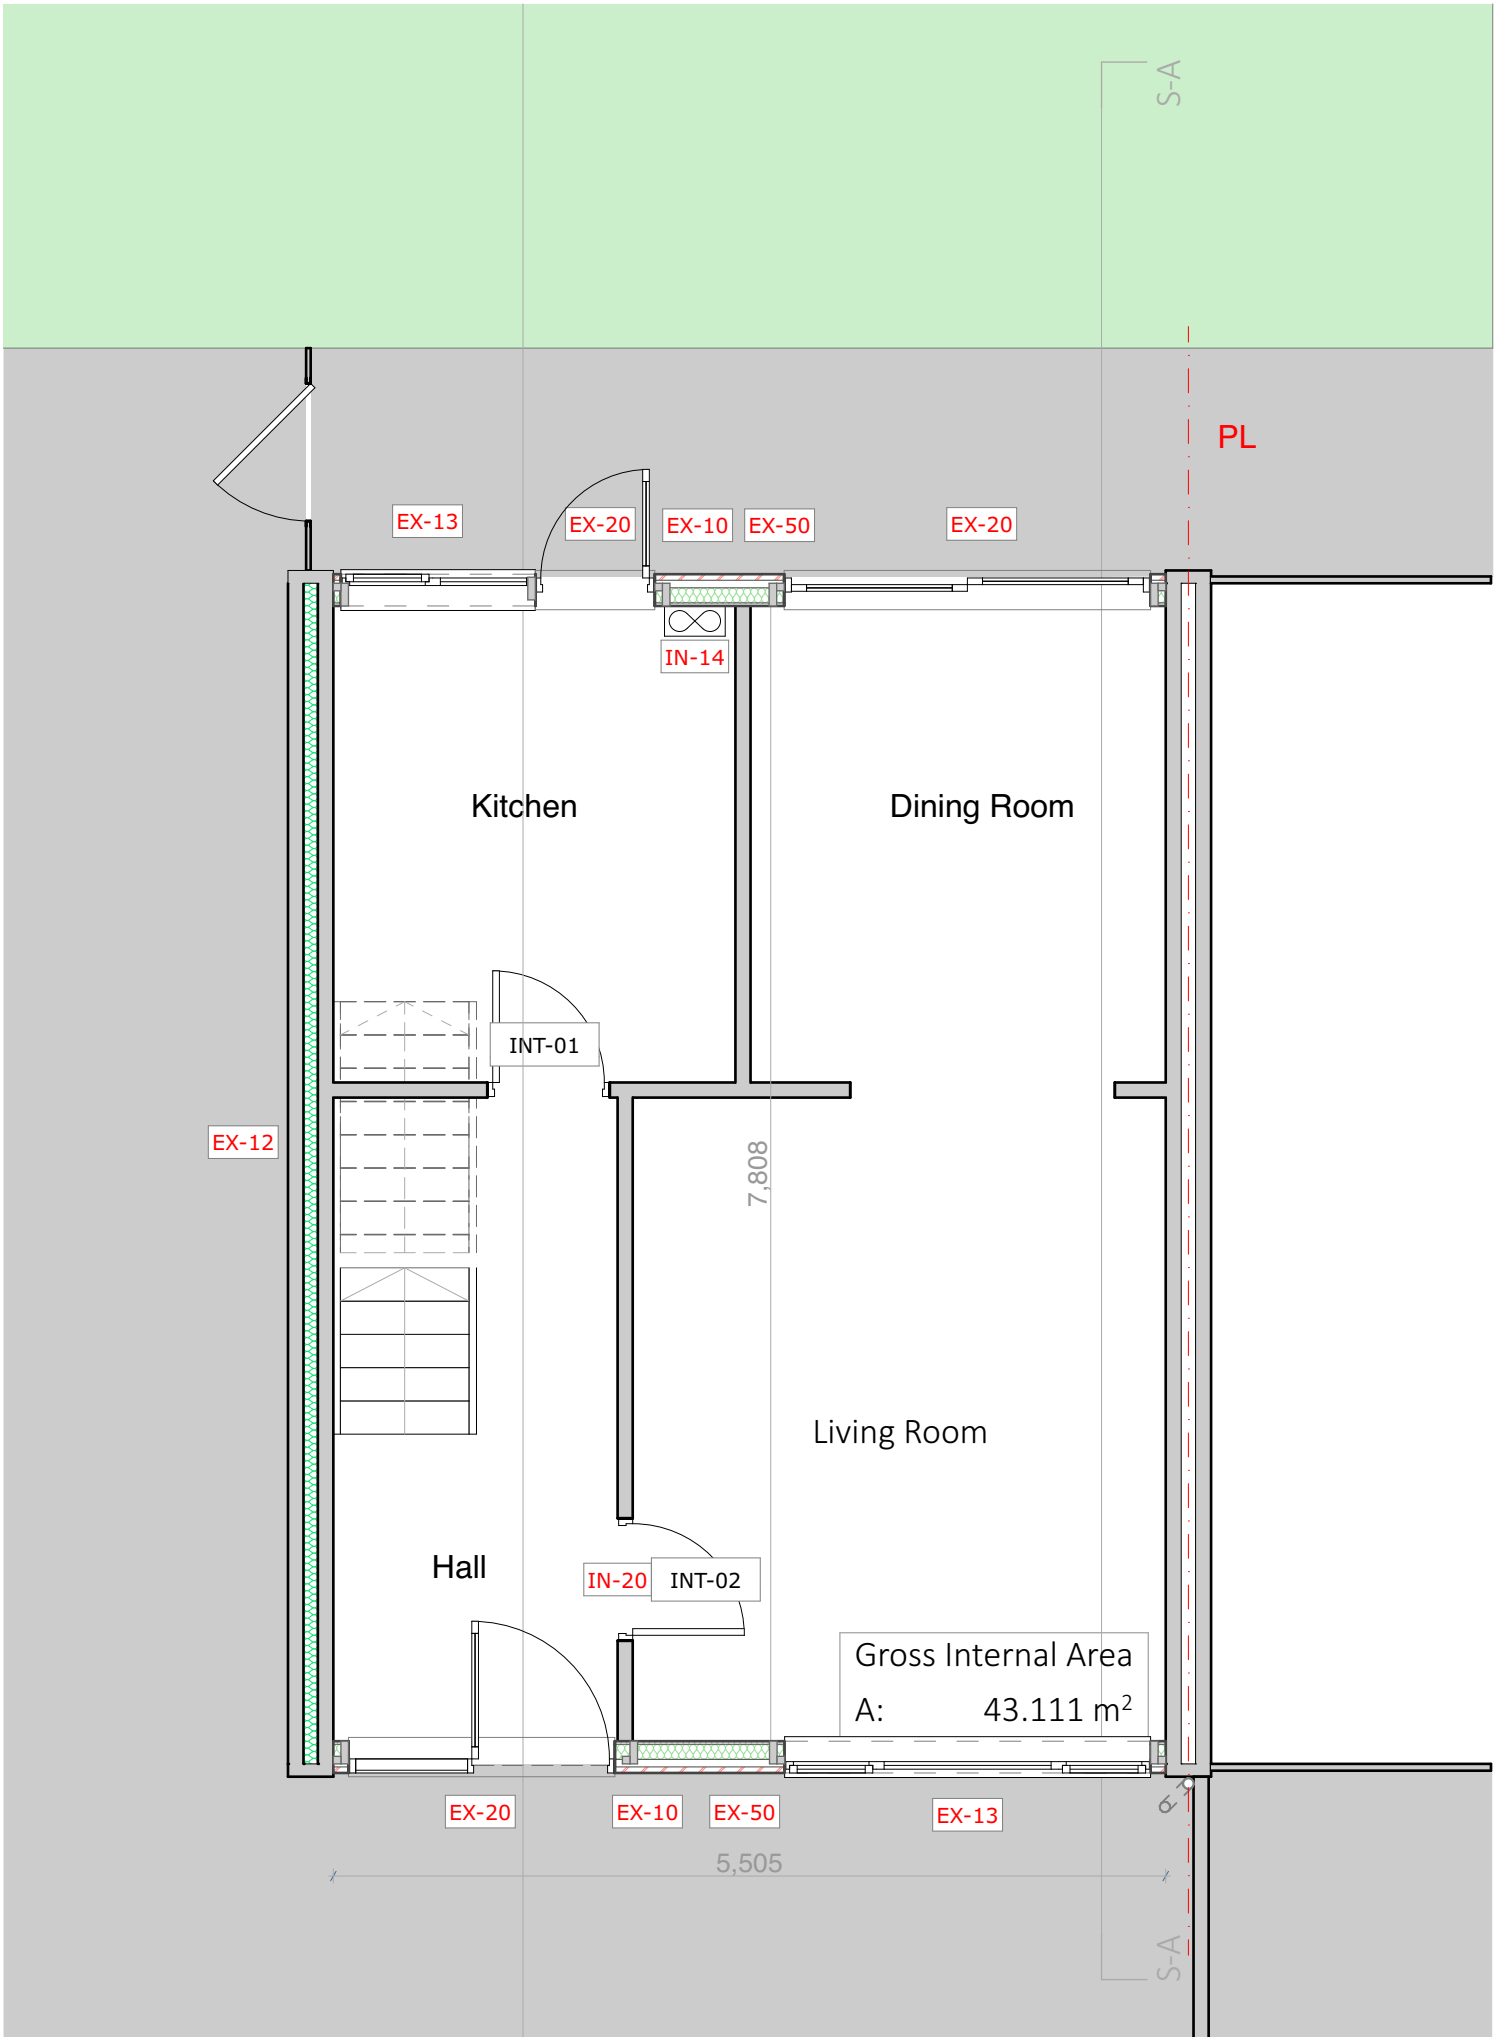

03 Proposed GF Ground Floor 1:50

04 Proposed 01 First Floor 1:50

05 Proposed RF Eaves Level 1:50












































































































































































































































