

TECH INFO SHEET


Cedral Weatherboard Lap Classic

southern sheeting

Trims


Colour matched aluminium trims are supplied in 3m lengths and are installed prior to the boards
Note: Southern Sheeting's standard stock of aluminium trims are not manufactured by Marley.

Symmetric Corner EW1ECSWY31-C

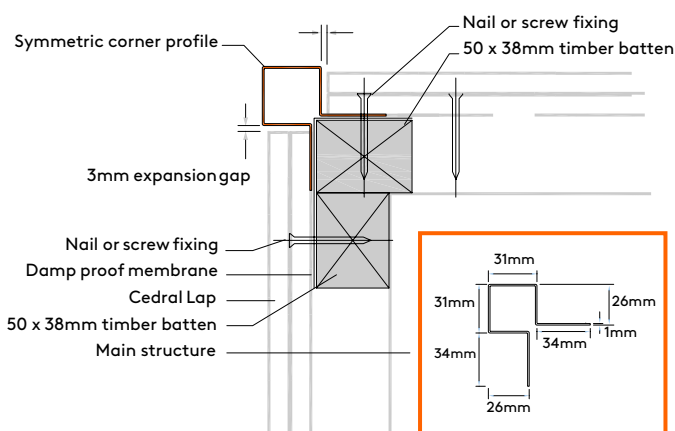


Use on vertical corners where lapped boards are being installed on either side of the corner.

Asymmetric Corner EW1ECCASY31-C

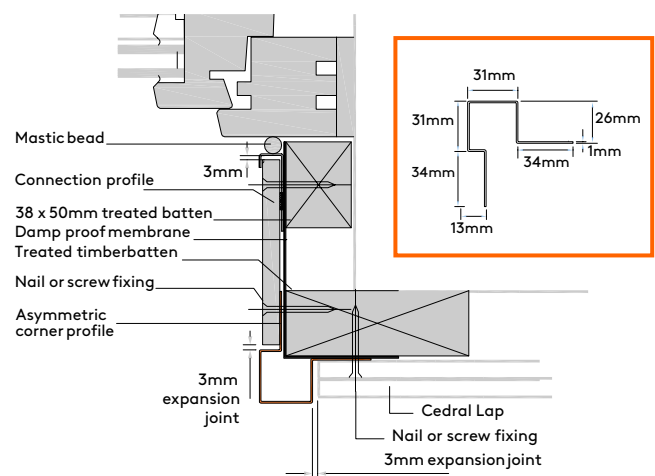


Use on right and left vertical of windows and doors allowing for lapped boards on face side of building and single board laid flat around the reveal of window or door.

Start Profile EW1SP30-C

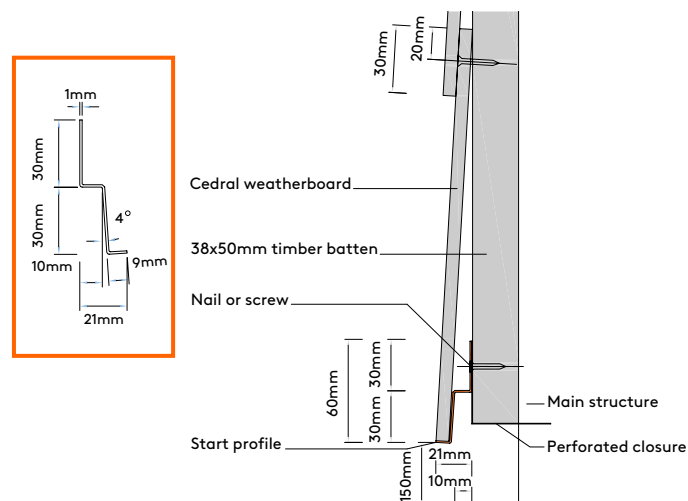


Use to kick the board out along the first bottom run of cladding and also above any windows or doors.


End Profile 45 EW1EP26-C End Profile 65 EW1EP65-C

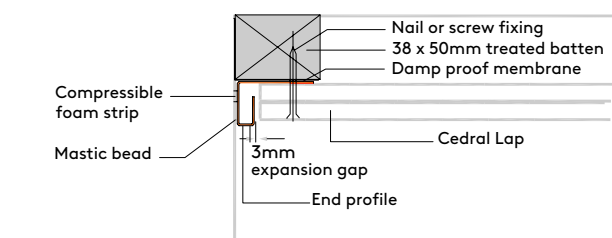

End 65

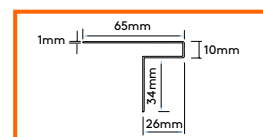

End 45

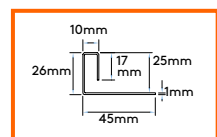

Use vertically at the end of a cladding run to butt the boards against, protecting the weatherboard & giving a straight edge framing to the clad area. The End profile 65 will also cover the 38mm batten if your cladding leaves this exposed.

ALL ILLUSTRATIONS ARE FOR REPRESENTATION ONLY


TECH INFO SHEET

Cedral Weatherboard Lap Classic

southern sheeting

Trims

Colour matched aluminium trims are supplied in 3m lengths and are installed prior to the boards
Note: Southern Sheeting's standard stock of aluminium trims are not manufactured by Marley.

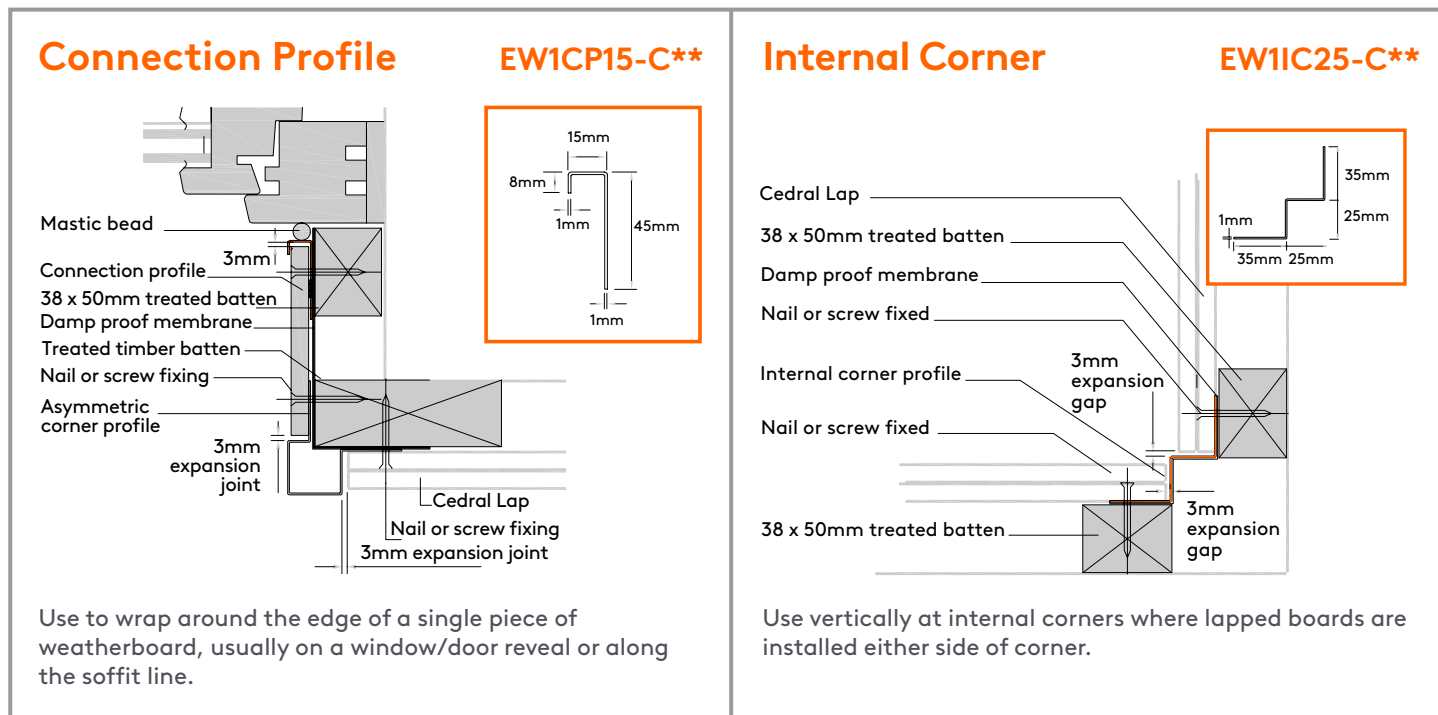

ALL ILLUSTRATIONS ARE FOR REPRESENTATION ONLY

Joint profiles to show a clear dividing line between two terraced properties and internal/external bay window profiles are also available to order - please call for more information.

APPROVED SUPPLIERS OF

CEDRAL

visit www.southernsheeting.co.uk
for our full range or call 01342 315 300
to speak to our friendly sales team

Saint Hill Farm Business Park, West Hoathly Road,
Saint Hill Green, East Grinstead, West Sussex RH19 4NG
sales@southernsheeting.co.uk

CS3091 VER P1