


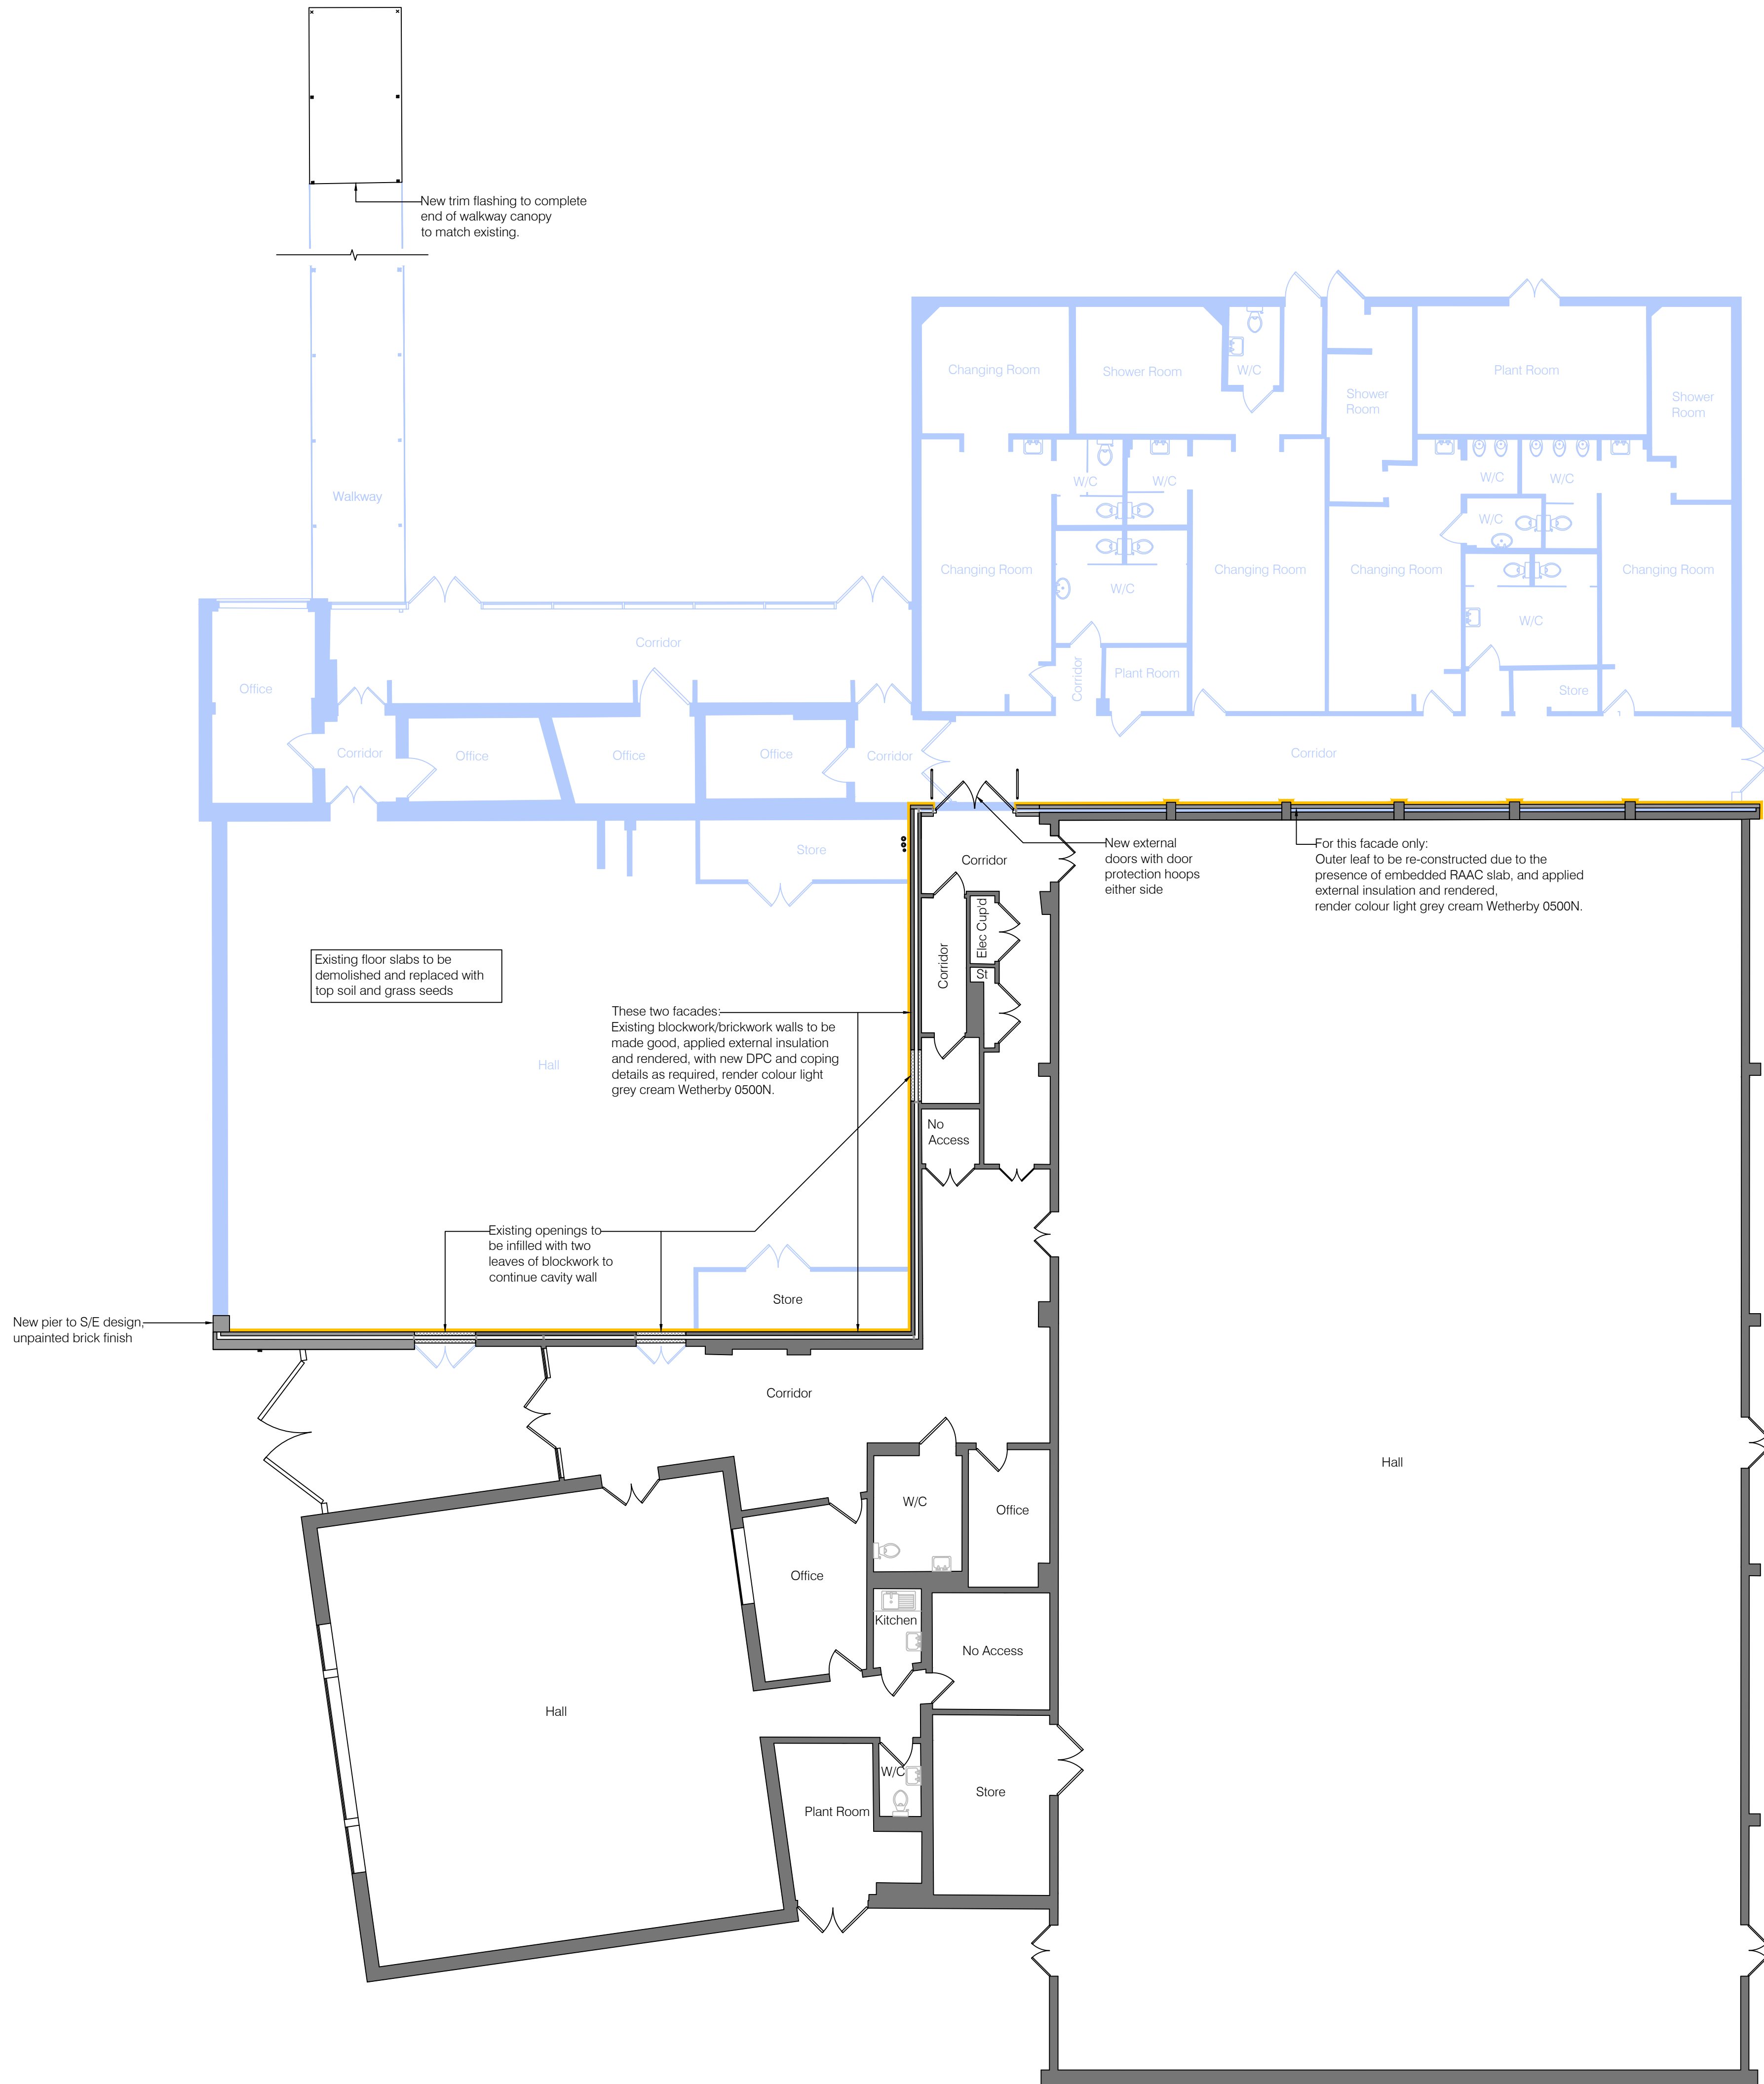

NOTES

The contractor must check all dimensions, levels and services prior to commencement of any works. Box Architects to be notified of any discrepancy. Do not scale from drawing.

The contractor is responsible for ensuring all works comply with all relevant statutory requirements and British Standards, whether or not they are noted on this drawing.

This drawing remains the copyright of Box Architects, to be used solely for the project and information as titled. This drawing must not be copied without prior written permission.

| REV | DATE       | DETAILS                                                                            | DRAWN | CHECKED |
|-----|------------|------------------------------------------------------------------------------------|-------|---------|
| P01 | 10/07/2025 | Issued for Information                                                             | CM    | AP      |
| P02 | 18/07/2025 | Issued for Review                                                                  | CH    | CM      |
| P03 | 24/07/2025 | Issued for Review                                                                  | CH    | CM      |
| C01 | 25/07/2025 | Planning Application                                                               | CH    | CM      |
| P04 | 01/08/2025 | Issued for review following updates based on received comments                     | CH    | AP      |
| P05 | 11/08/2025 | Issued for Review                                                                  | CH    | CM      |
| P06 | 22/08/2025 | Issued for Review                                                                  | CH    | CM      |
| P07 | 10/09/2025 | Issued for Review                                                                  | CH    | AP      |
| P08 | 23/09/2025 | Issued for Review: Gable wall to be reconstructed due to presence of embedded RAAC | CH    | CM      |
| C02 | 10/10/2025 | Planning Application                                                               | CM    | CH      |
| P09 | 29/10/2025 | Issued for Review: Render colour changed                                           | CH    | CM      |
| C03 | 19/11/2025 | Planning Application                                                               | CH    | CM      |

Key

- Proposed external wall insulation and rendering, colour light grey cream Wetherby 0500N
- Demolition

Wates

CLIENT NAME  
Wates

PROJECT  
Dfe Havant Academy  
Wakefords Way  
Havant  
P09 5JD

TITLE  
Proposed General Arrangement

|                            |     |     |     |            |     |      |  |
|----------------------------|-----|-----|-----|------------|-----|------|--|
| STATUS                     |     |     |     |            |     |      |  |
| A3 - For Planning Approval |     |     |     |            |     |      |  |
| DATE                       |     |     |     | SCALE      |     |      |  |
| 10/07/2025                 |     |     |     | 1:100 @ A1 |     |      |  |
| DRAWN                      |     |     |     | CHECKED    |     |      |  |
| CM                         |     |     |     | AP         |     |      |  |
| DRAWING NUMBER             |     |     |     |            |     |      |  |
| UPRN                       | CRG | FUN | SPA | FORM       | DIS | NO   |  |
| RAAC0511                   | BOX | XX  | XX  | D          | A   | 0312 |  |
| REVISION                   |     |     |     | JOB NUMBER |     |      |  |
| C03                        |     |     |     | 627.228    |     |      |  |

box architects

LEEDS: 36-38 The Calls, Leeds, LS2 7EW  
LONDON: 25 Horsell Road, London, N5 1XL  
www.boxarchitects.co.uk

0113 887 4415  
020 8092 6170  
info@boxarchitects.co.uk