Ecourban Limited
Radley House
8 St Cross Road
WINCHESTER
SO23 9HX

T: 01962 877 397 **M:** 07532 373 563
E: barrie@eco-urban.co.uk
W: www.eco-urban.co.uk

Mr Fields
Alpine Homes Ltd
Three Oaks
Botley Road
Bishops Waltham
Southampton
SO32 1DR

Our Ref: **17931 - Let 1**

7 August 2017

Dear Mr Fields

RE: TREE ISSUES AT YACHTHAVEN, COPSE LANE, HAYLING ISLAND (PLANNING REF: APP/13/00317)

Please find attached my updated drawing (ECO 3) covering tree protection and new access arrangements (in Root Protection Areas) for the above site.

Please submit this drawing and covering letter to the council in due course in pursuance of the discharge of conditions 26 and 27 of the planning consent

Yours sincerely

[redacted]

Barrie Draper **BSc (Hons) Arb TechCert(ArborA) CertArb(RFS)**
Arboricultural Consultant

Attached: 1: Updated Tree Protection Plan (ECO 3)

a) Stabilizer strut with base plate secured with ground pins

FIGURE 1 - TREE PROTECTION DETAIL FROM BS 5837:2012

FIGURE 2 - ACCESS ROAD DETAIL FROM ENGINEERS DRAWING 393579 - 202P1

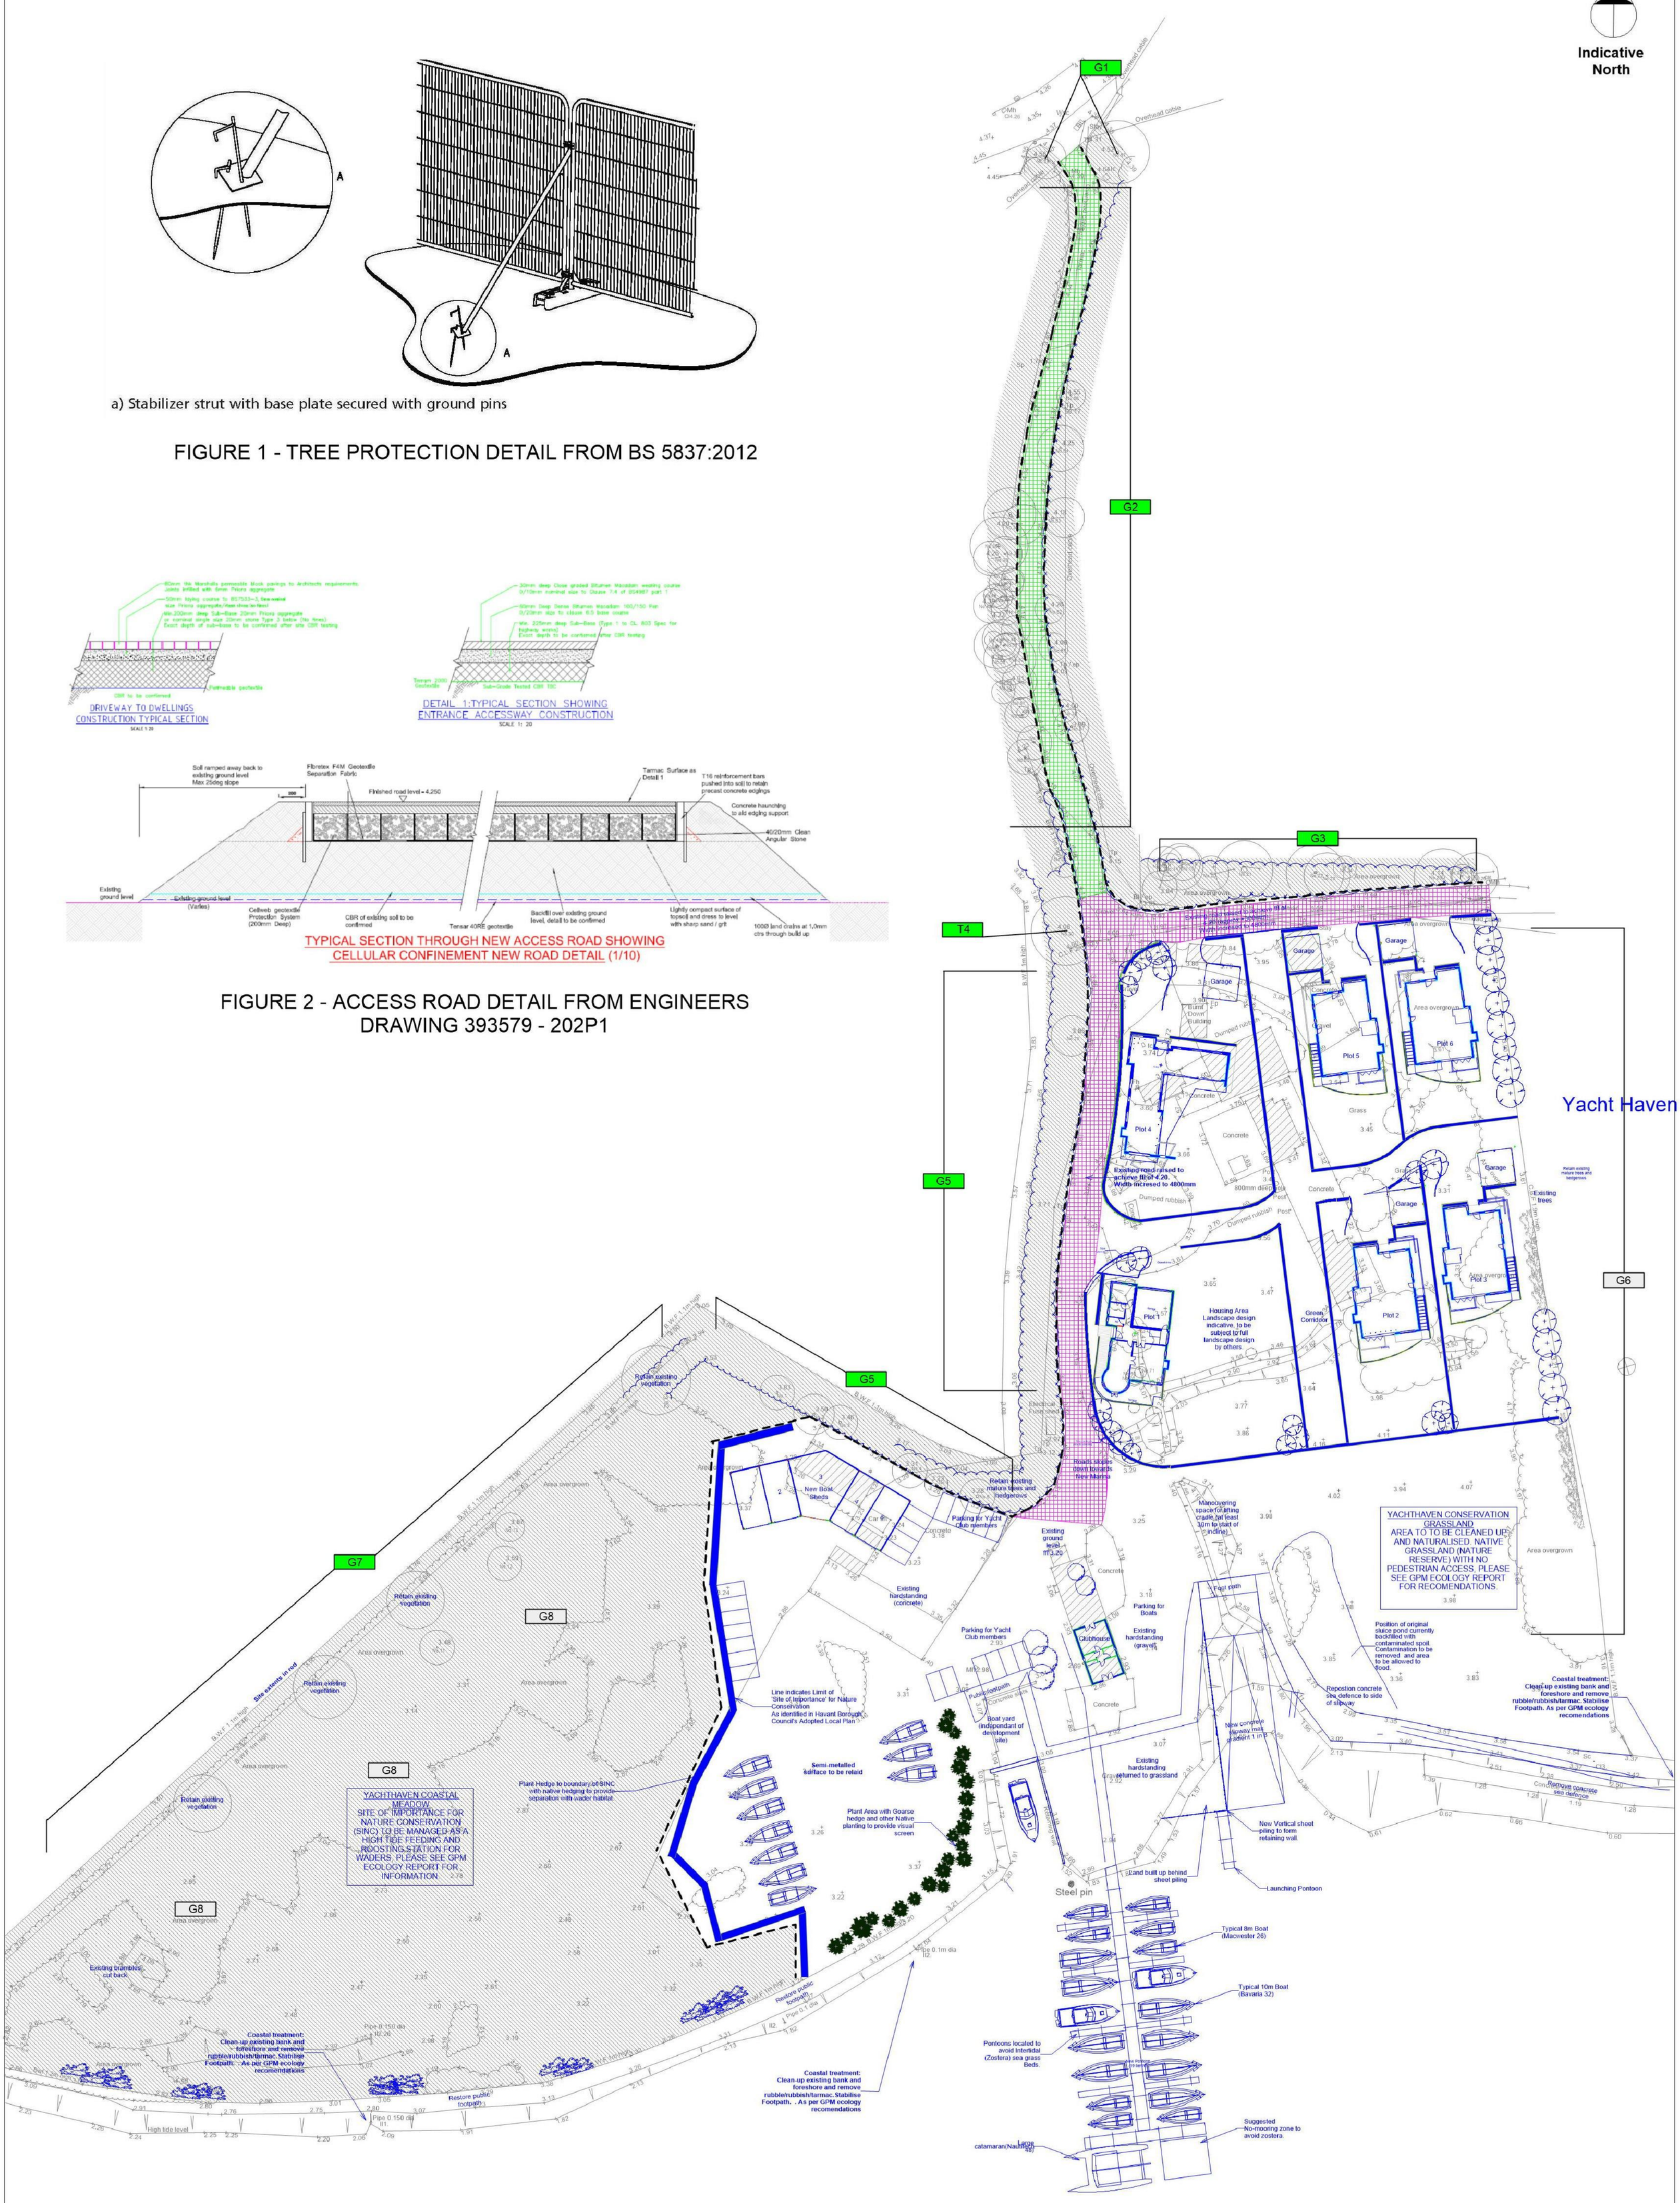

ecourban Limited	ECO 3 - TREE PROTECTION MEASURES AT YACHTHAVEN, HAYLING ISLAND	SCALE: 1:500 @ A1	COMPOSITE PLAN: LAND SURVEY OUTLINED IN GREY, PROPOSED DEVELOPMENT SHOWN IN BLUE

G1 BS Category A: Trees of high quality and value	G1 BS Category C: Trees of low quality and value	Tree protective barriers with construction excluson zone (Figure 1)	Area outside barriers where existing road level is to be raised using a 'low invasive' construction technique (Figure 2)	Area outside barriers where existing road is to be reinforced with ground protection