

**Alderwood**  
Consulting Limited



**Arboricultural  
Impact Assessment  
in connection with development  
at Land adj. Woodcroft Primary  
School, Waterloooville  
PO8 9QD**

Prepared by  
Jonathan Fulcher DipArb FArborA

**LPA Planning Reference:** APP/15/01235

**Report Reference:** D1859AIA

**Report Date:** 12<sup>th</sup> March 2019

Alderwood Consulting Ltd, Chapel House, 1 Peartree Road, Southampton, SO19 7GU

Tel: 02380 444612 Mobile: 07736 230057 Email: [jonathan@alder-wood.co.uk](mailto:jonathan@alder-wood.co.uk)

Web: [www.alder-wood.co.uk](http://www.alder-wood.co.uk)



## Table of Contents

|                                                             | Page |
|-------------------------------------------------------------|------|
| 1 INTRODUCTION                                              | 3    |
| 2 SITE VISIT AND OBSERVATIONS                               | 4    |
| 3 ARBORICULTURAL IMPACT APPRAISAL - TREES                   | 5    |
| 4 ARBORICULTURAL IMPACT APPRAISAL - DEVELOPMENT             | 6    |
| 5 ARBORICULTURAL METHOD STATEMENT                           | 7    |
| 6 ARBORICULTURAL METHOD STATEMENT - DETAILED SPECIFICATIONS | 8    |
| 7 SUMMARIES                                                 | 9    |

### Appendices

|                                                       |    |
|-------------------------------------------------------|----|
| 1 Qualifications and experience                       | 11 |
| 2 Tree schedule and explanatory notes                 | 12 |
| 3 Specification for temporary tree protective fencing | 18 |
| Plan AC1 – Illustrative layout                        |    |
| Plan AC2 – Access detail                              |    |
| Plan AC3 – Emergency access detail                    |    |

## 1 INTRODUCTION

1.1 **Brief:** I have been instructed by Exbury Homes Ltd to inspect the significant trees close to the proposed development at land adjacent to Woodcroft Primary School, Woodcroft Lane, Waterloooville, PO8 9QD and to provide advice on the successful retention and incorporation of trees of amenity value within and closely adjacent to the proposals. In addition this report includes the following information in connection with the planning application:-

- a schedule of the relevant trees giving dimension data and an assessment of their condition;
- an assessment of the layout proposal with appropriate suggestions for reducing any impact on amenity; and
- arboricultural method statement elements.

1.2 **Proposed development:** The development proposed is residential development for 43 residential dwellings with access off Woodcroft Lane and emergency access off Eagle Avenue.

1.3 **Documents provided:** I have been provided with the following drawings:

- Illustrative Site Plan; Dwg No.100; File Ref Y0422, Rev A – dated 18/02/16 based on the site survey and indicating the positions of trees on and adjacent to the site, with the proposed siting of the development. An annotated copy of this drawing with tree schedule numbering and indicating the location of special measures in respect of trees is attached as Plan AC1.
- General Arrangement Proposed Highway Access; Dwg ref: 502728/SK1, Rev D - dated May 2012. An annotated copy of this drawing with tree schedule numbering and indicating the location of special measures in respect of trees is attached as Plan AC2.
- General Arrangement Proposed Emergency Access; Dwg ref: 502728/SK3, Rev A - dated May 2012. An annotated copy of this drawing with tree schedule numbering and indicating the location of special measures in respect of trees is attached as Plan AC3.

1.4 **Planning context:** Havant Borough Council granted outline planning permission for residential development for 43 residential dwellings with access off Woodcroft Lane and emergency access off Eagle Avenue subject to conditions, the decision published on 5th August 2016. This permission made reference to the Illustrative Site Plan; Dwg No.100; File Ref Y0422, Rev A – dated 18/02/16 (and see 1.3 above). An arboricultural report was submitted with the application leading to the planning permission. That report was not referred to in the permission or its conditions. However, that report with the illustrative

site plan established a position in respect of the management of trees in the context of the proposed development, and this present report refers to those established management proposals. Similarly, the access and emergency access drawings establish tree management principles deemed acceptable, and this report follows those established principles, with copies of the access and emergency access drawings attached as plans AC2 and AC3 respectively, annotated with tree information to flesh out the information shown on the annotated illustrative site layout.

- 1.5 **Qualifications and experience:** I have based this report on my site observations and the provided information, and I have come to conclusions in the light of my experience. I have experience and qualifications in arboriculture, details of which are listed in Appendix 1.
- 1.6 **Tree constraints:** I have not myself seen specific tree preservation orders (TPOs) relating to this site. The Havant Borough Council website suggests that trees on land to the north west and individual trees along Renown Gardens are protected by TPO; and the site is not within a Conservation Area. The proposal is to retain trees where it is appropriate and reasonable to do so (and see paragraph 3.2 below) and consider them in the planning submissions as if they were formally protected. Where tree work is proposed for trees protected by TPO (and this seems to apply only to tree 1086), this report serves as an application for consent, with a planning permission being deemed consent for the proposed works. In any event this arboricultural impact assessment has been prepared in acknowledgement of the general planning principle that trees are a material consideration in the planning process, and in tacit acknowledgment of the Council's relevant tree policies.

## 2 SITE VISIT AND OBSERVATIONS

- 2.1 **Site visit:** I carried out a site visit on 10<sup>th</sup> December 2018 to collect tree information to complete and update the previously submitted tree schedule information. All my observations were from ground level without detailed investigations and I estimated all dimensions unless otherwise indicated. I did not have permissive access to trees outside the boundaries and have confined observations of them to what was visible from within the property. The weather at the time of the inspection was dry and overcast with a light breeze and good visibility.
- 2.2 **Collection of data:** I inspected each significant tree and the numbering is indicated on the annotated site layout attached as Plan AC1. For each tree, I collected information as recommended in BS 5837:2012 – *Trees in relation to*

*design, demolition and construction - Recommendations.* I have recorded this information in the tree schedule at Appendix 2.

- 2.3 **Subjective assessment of trees:** The information collected at the site visits was used to prepare a tree schedule in line with the recommendations in BS 5837:2012. Trees are categorised on the basis of their suitability for retention on a development site, and brief details of the reasons for each category allocation are provided. There are four categories, which are summarised below:

**Category A:** Trees of high quality and value

**Category B:** Trees of moderate quality and value

**Category C:** Trees of low quality and value

**Category U:** Trees unsuitable for retention, usually to be removed

- 2.4 **The root protection areas and location of protective fencing:** BS 5837:2012 gives recommendations for the areas of root protection to be equivalent to the area of a circle centred on the tree with a radius of least 12 times the trunk diameter. This distance is given for guidance for each tree in the tree schedule. In practice the siting of the specific protection measures may be different. The implication of the root protection area is that no significant disturbance should occur within it if the trees are to be successfully retained.

### 3 ARBORICULTURAL IMPACT APPRAISAL - TREES

- 3.1 **Overview:** The significant trees relating to the proposed development are on and near the site boundaries; and in groups within the site. Trees on and near the boundaries provide screening for the site from roads and provide useful separation between the site and the adjacent land to the north west and south west. Trees on the north east edge of the site are effectively in a linear group along the edge of Woodcroft Lane. Species, sizes and conditions vary. Few of the trees have particular individual amenity value, being predominately in groups of similar trees, so that their contribution to the landscape is generally as part of a population. The groups of trees along the boundaries are useful for giving the site definition and a degree of seclusion and separation from the neighbouring properties. With the noted exceptions, the proposal is for these trees to be retained and protected during development.

- 3.2 **Tree removals proposed:** The proposals include the removal of two individual trees 1079 and 1095. Tree 1095 was shown removed in the approved access plan. The ash tree 1079 is in an untenable location, trapped between fences and close to structures in neighbouring property. Continued retention will lead to

significant problems as the tree grows and is not sustainable. The proposals include the removal of groups of trees. The original tree schedule showed separate Groups from G3 to G6 and G8 to G11. In practice, these are not distinctly different or readily distinguishable as separate groups on site. In any event, the 'consented' illustrative layout plan showed groups G3, G4, G5, G6 and G8 removed. These are generally groups of young and semi-mature trees with an understorey of shrubby growth, of limited prospects and requiring substantial management intervention. The significant boundary groups G7, G12 and G13 (these last two effectively off-site) will be retained; as will G9, G10 and G11, which are effectively one group in the centre of the site. **Note:** The proposals for the main site access are being finalised. Visibility splays and turning angles may demonstrate a need for vegetation management including tree removal in addition to the approved loss of T1095 (and see 4.4 below).

#### **4 ARBORICULTURAL IMPACT APPRAISAL - DEVELOPMENT**

- 4.1 Site access:** The site access for development will be the proposed new access off Woodcroft Lane. The programme for the installation of this access is to be determined, but Condition 8 looks for installation to at least base course prior to the first occupation. For tree matters relating to the surface installation at the site entrance from Woodcroft Lane, see 4.4 below. In general, the tree protection measures in connection with site access will be temporary tree protective fencing installed as shown on plans AC1, AC2 and AC3.
- 4.2 Demolition and removal of structures:** There are no existing buildings within the RPAs of trees and proposed for removal. There will be no fires within 10m of the canopy of any retained tree, and no storage or mixing of harmful materials e.g. DERV fuel, concrete within 10m of the trunk of any retained tree. The combination of these measures with the temporary tree protective fencing will reduce any risk of damage to retained trees to an acceptable minimum.
- 4.3 Construction of new buildings:** The proposed dwellings are indicated outside the RPAs of trees proposed for retention. In consideration of all the circumstances, special design and construction of foundations is disproportionate, and 'conventional' construction is proposed for the foundations for the dwellings.
- 4.4 Installation of new surfaces – Main site access:** The new site access from Woodcroft Lane passes between trees in the tree line along the Woodcroft Lane south west edge. There is a natural gap between trees, and a dropped kerb already exists giving access for site management. The access is likely to be to adoptable standard and the plans AC1 and AC2 show a location that has been

deemed acceptable. There are no special installation measures proposed for this access in respect of trees, except the use of temporary tree protective fencing. This is because there are no tree-friendly installation measures compatible with normal adoptable standards for an access in the place shown. The details of the access are being finalised in conjunction with the Local Highways Authority. As soon as the 'final' layout is available, it will be annotated with relevant tree information and substituted in this report for the present plan AC2, with the relevant report text amendments.

- 4.5 **Installation of new surfaces – emergency access:** Similarly, for the emergency access, there are no measures proposed for installation in respect of trees, except the use of temporary tree protective fencing.
- 4.6 **Services:** It is assumed at present that services will be provided under or in a service strip against the main site access from Woodcroft Lane. Part of this access is within the root protection areas of trees in the Woodcroft Lane frontage tree line, although at least one tree here will be removed, which will diminish the perceived tree constraints. Given that the installation of the access will be 'conventional', to adoptable standard, the additional excavation for services is not likely to cause significant additional harm, and no special measures are proposed for the installation of services in respect of trees.
- 4.7 **Construction access:** The RPAs of retained trees do not unduly affect construction access and provided that the temporary fencing as proposed is installed/retained, there will be no significant adverse effects on trees from construction access.
- 4.8 **Storage and movement of materials:** There is ample space within the site for the delivery, storage and movement of materials without pressure on tree protection and without a significant risk of harm to retained trees.

## 5 ARBORICULTURAL METHOD STATEMENT

### 5.1 Planning conditions relating to trees:

- 5.1.1 There are two conditions relating to trees. These are Conditions 6 and 13 of the planning consent and are given verbatim in full below:

|             |   |
|-------------|---|
| Condition 6 | No development shall take place until all trees and hedgerows that are to be retained within or adjacent to the site have been enclosed with temporary protective fencing in accordance with BS:5837:2012 ' <i>Trees in relation to design, demolition and</i> |
|-------------|---|

|              |   |
|--------------|---|
|              | <p><i>construction. Recommendations'</i>. The fencing shall be retained throughout the period of construction and no activity prohibited by BS:5837:2012 shall take place within such protective fencing during the construction period.</p> <p><b>Reason:</b> To safeguard the continued health and presence of such existing vegetation and protect the amenities of the locality and having due regard to policies CS11, CS16 and DM8 of the Havant Borough Local Plan (Core Strategy) 2011 and the National Planning Policy Framework.</p>              |
| Condition 13 | <p>No development shall commence until a Arboricultural Impact Assessment and Method Statement has been submitted and agreed in writing by the Local Planning Authority. The proposed works shall be carried out in accordance with the approved details.</p> <p><b>Reason:</b> To ensure the trees are not adversely affected by the construction of the development and having due regard to policy DM8 of the Havant Borough Local Plan (Core Strategy) which forms part of the Development Plan and National Planning Policy Framework, March 2012.</p> |

## 5.2 Condition compliance – preliminary matters

- 5.2.1 **Condition 6:** This is a performance condition, requiring retained trees and hedges to be protected by temporary fencing. Fencing will be erected at the locations shown on plans AC1, AC2 and AC3, and as indicated at Appendix 3.
- 5.2.2 **Condition 13:** This condition requires an Arboricultural Impact Assessment (AIA) and Arboricultural Method Statement (AMS) to be submitted and approved. The primary reason given for this condition is ensure that trees are not adversely affected by the construction of the development. The AIA is effectively the first part of this report, from Section 1 through to Section 4. The AMS is Sections 5 and 6. The plans AC1, AC2, AC3 and Appendix 3 refer to both the AIA and AMS.

## 6 ARBORICULTURAL METHOD STATEMENT DETAILED SPECIFICATIONS

- 6.1 **Specification for tree protective fencing:** The location of the fencing is shown on the annotated site layout plans AC1, AC2 and AC3 by diagonal red hatching enclosed by a dashed red line. The fencing will be erected prior to any development activity and retained in the positions shown until the completion

of development. The fencing will be to the standard recommended in BS5837:2012 i.e. a driven braced scaffold pole framework with plywood facings or preformed galvanised steel mesh panels ('Heras' or similar) of at least 2m in height securely attached to the driven braced framework. Details are attached to this AMS at Appendix 3. The position of the fencing shall be altered only with agreement from Havant Borough Council. The satisfactory erection of the fencing shall be confirmed in writing to the Council on inspection by a person suitably qualified in arboriculture.

## **6.2 Details of general arboricultural matters**

**6.2.1 Storage of materials, concrete mixing, use of fires:** The temporary fencing defines the areas available for site access and the storage of non-toxic materials. In addition, the following precautions will be taken:

- There will be no fires on the site without the express permission in writing of the Local Planning Authority
- There will be no storage or mixing of harmful materials e.g. DERV fuel, concrete within 10m of the trunk of any retained tree
- If concrete is to be mixed within 10m of any retained tree, it shall be in a watertight bund, with any outfall outside the 10m exclusion zone

**6.3 Construction of arboriculturally sensitive structures:** The arboricultural submissions in support of the planning application did not identify structures with particular arboricultural sensitivity and there were no comments about this aspect of the proposed development.

**6.4 Details of the works requiring arboricultural supervision:** This is not a complex site in terms of the tree protection measures. Once the proposed temporary tree protective fencing is installed, it should be reasonably practicable to retain it in the positions shown until the completion of the development. The erection of the fencing to specification and in the right locations can be confirmed to the Council on inspection by an appropriately qualified and experienced arboricultural person. Thereafter there are no planned operations that require arboricultural monitoring. Any changes to the location of the fencing, including the removal of it at the end of the development may need a visit and reporting confirmation to the Council by the appropriately qualified and experienced arboricultural person


**6.5 Details of other activities with implications for trees:** The Conditions and the resulting AMS are both reasonably comprehensive and no other activities with implications for trees have been identified.

## 7 SUMMARIES

7.1 **Summary of control during development:** In order to minimise any adverse effects on the retained trees identified, I advise that:-

- Tree surgery including tree removal is carried out prior to the erection of protective fencing and before the commencement of development
- Temporary tree protective fencing is installed at appropriate locations before commencement of development and is retained until the completion of development
- Tree protective fencing may be moved only with the consent of the Council
- There will be no fires within 10m of the canopy of any retained tree, and no storage or mixing of harmful materials e.g. DERV fuel, concrete within 10m of the trunk of any retained tree

7.2 **Summary of the impact on local amenity:** This layout retains the significant trees on and adjacent to the site, with scope for proper provisions for their protection during development, and their subsequent management, where they lie within the site. If adequate precautions to protect the retained trees are implemented as recommended in this report, the overall impact of the proposal on local amenity will be low and limited to the short term only. These submissions demonstrate that it is reasonably practicable to develop in accordance with the proposals for the submitted scheme without significant harm to retained trees.

 

Jonathan Fulcher **DipArb FARborA**

## Appendix 1

---

### Brief qualifications and experience of Jonathan Fulcher

1. **Qualifications:** I hold the City and Guilds Certificate in Arboriculture, and the Royal Forestry Society's Professional Diploma in Arboriculture, which is one of the premier qualifications within the Arboricultural Profession. I am also a Registered Consultant of the Arboricultural Association.
2. **Practical experience:** I have worked in local government tree management for over twenty years. After cutting my teeth as an arborist at London Borough of Redbridge, I moved to London Borough of Islington where I supervised direct works for three years. I joined New Forest District Council in 1987, where I made and administered Tree Preservation Orders and advised on arboricultural issues relating to planning applications. In 1991, I moved to Poole Borough Council as Senior Arboricultural Officer, leading a small professional team providing a comprehensive arboricultural service to the Council. Duties included arboricultural consultancy on major development proposals, acting as arboricultural witness at Public Inquiries and setting and running tree work contracts. I joined Barrell Treecare as a self-employed arboricultural consultant in March 1998, leaving in early 2003 to become a fully independent consultant. My clients include local and national development companies, schools, public utilities and Local Planning Authorities. From 2003-2008 I was also one of a small number of arboricultural consultants appointed by the Department for Communities and Local Government (DCLG) for the determination of Tree Preservation Order application appeals. This function is continued now by the Planning Inspectorate for whom I have been an Inspector for Tree Preservation Order application and High Hedge appeals.
3. **Continuing professional development:** I am a Fellow of the Arboricultural Association by examination, and have served the Association as a member of their Local Authority Committee, including one year as committee chair. I have been co-organiser of national seminars on Tree Strategies and Tree Preservation Order Enforcement, and given papers and chaired sessions at the Association's annual conferences. I am currently a member of the Association's Consultants Working Party and interim lead assessor for the Association's Registered Consultant scheme. I keep professionally current through professional reading, subscription to professional journals and by regular attendance at seminars and conferences.

**Appendix 2**  
**Land to south of Woodcroft School, Waterloo**  
**Tree Schedule and Explanatory Notes**

| Tree No | Species  | Height (m) | Trunk Diameter (cm) | Crown spread (m) |   | Crown height above ground | Life stage | General observations                                                              | Estimated contribution in years | BS 5837 cat | Root protection distance (m) |
|---------|----------|------------|---------------------|------------------|---|---------------------------|------------|-----------------------------------------------------------------------------------|---------------------------------|-------------|------------------------------|
| 1076    | Hornbeam | 9          | 34                  | 4                | 4 | 2.5                       | EM         | Semi-upright form                                                                 | 20+                             | B           | 4.2                          |
| 1077    | Alder    | 11         | 36                  | 4                | 4 | 2.5                       | SM         | Minor cavity at base and at 3m                                                    | 10+                             | C           | 4.2                          |
| 1078    | Hornbeam | 9          | 34                  | 4                | 4 | 2.5                       | EM         | Semi-upright form                                                                 | 20+                             | B           | 4.2                          |
| 1079    | Ash      | 9          | 40?                 | 3                | 3 | 1                         | SM         | Stands between elements of boundary fence, abuts shed, not a sustainable location | <10                             | U           | N/A                          |
| 1080    | Oak      | 18         | 74                  | 5                | 5 | 2.5                       | M          | Dense ivy into middle crown                                                       | 40+                             | A           | 9.0                          |
| 1081    | Ash      | 15         | 41                  | 3                | 3 | 4                         | EM         | Minor basal damage                                                                | 20+                             | B           | 4.8                          |
| 1082    | Ash      | 10         | 24                  | 3                | 3 | 2.5                       | SM         | Minor basal damage, slightly suppressed                                           | 10+                             | C           | 3.0                          |
| 1083    | Ash      | 13         | 36                  | 3                | 3 | 4                         | EM         | Minor basal damage, slightly suppressed                                           | 10+                             | C           | 4.2                          |
| 1084    | Ash      | 12         | 37                  | 4                | 4 | 4                         | EM         | Minor basal damage, slightly suppressed                                           | 10+                             | C           | 4.5                          |
| 1085    | Oak      | 10         | 49                  | 2                | 2 |                           | EM         | Minor basal damage, poor crown form                                               | 10+                             | C           | 6.0                          |
| 1086    | Oak      | 17         | 65                  | 9                | 9 | 3                         | EM         |                                                                                   | 40+                             | A           | 7.8                          |
| 1087    | Oak      | 15         | 48                  | 7                | 7 | 4                         | EM         | Part of boundary linear group, slightly suppressed                                | 20+                             | B           | 5.7                          |

**Appendix 2**  
**Land to south of Woodcroft School, Waterloo**  
**Tree Schedule and Explanatory Notes**

| Tree No | Species | Height (m) | Trunk Diameter (cm) | Crown spread (m) |   | Crown height above ground | Life stage | General observations                                                            | Estimated contribution in years | BS 5837 cat | Root protection distance (m) |
|---------|---------|------------|---------------------|------------------|---|---------------------------|------------|---------------------------------------------------------------------------------|---------------------------------|-------------|------------------------------|
| 1088    | Oak     | 15         | 40                  | 4                | 4 | 4                         | EM         | Part of boundary linear group, slightly suppressed                              | 20+                             | B           | 4.8                          |
| 1089    | Oak     | 15         | 41                  | 5                | 5 | 4                         | EM         | Part of boundary linear group, slightly suppressed                              | 20+                             | B           | 4.8                          |
| 1090    | Oak     | 14         | 33                  | 4                | 4 | 4                         | EM         | Part of boundary linear group, slightly suppressed                              | 20+                             | B           | 3.9                          |
| 1091    | Oak     | 14         | 35                  | 4                | 4 | 4                         | EM         | Part of boundary linear group, slightly suppressed                              | 20+                             | B           | 4.2                          |
| 1092    | Oak     | 15         | 62                  | 5                | 5 | 4                         | EM         | Part of boundary linear group, slightly suppressed                              | 20+                             | B           | 7.5                          |
| 1093    | Oak     | 14         | 64                  | 6                | 6 | 4                         | EM         | Part of boundary linear group, slightly suppressed                              | 20+                             | B           | 7.8                          |
| 1094    | Oak     | 16         | 64                  | 4                | 4 | 4                         | EM         | Part of boundary linear group, slightly suppressed                              | 20+                             | B           | 7.8                          |
| 1095    | Oak     | 14         | 51                  | 5                | 5 | 4                         | EM         | Part of boundary linear group, slightly suppressed                              | 20+                             | B           | 6.0                          |
| 1096    | Oak     | 14         | 62                  | 6                | 6 | 4                         | EM         | Part of boundary linear group, slightly suppressed                              | 20+                             | B           | 7.5                          |
| 1097    | Oak     | 14         | 56+25               | 6                | 6 | 4                         | EM         | Part of boundary linear group, two stems from ground level, slightly suppressed | 20+                             | B           | 6.9                          |
| 1098    | Oak     | 15         | 58                  | 5                | 5 | 4                         | EM         | Part of boundary linear group, slightly suppressed                              | 20+                             | B           | 6.9                          |

**Appendix 2**  
**Land to south of Woodcroft School, Waterloo**  
**Tree Schedule and Explanatory Notes**

| Tree No | Species | Height (m) | Trunk Diameter (cm) | Crown spread (m) |    | Crown height above ground | Life stage | General observations                                                            | Estimated contribution in years | BS 5837 cat | Root protection distance (m) |
|---------|---------|------------|---------------------|------------------|----|---------------------------|------------|---------------------------------------------------------------------------------|---------------------------------|-------------|------------------------------|
| 1099    | Oak     | 15         | 52+39               | 6                | 6  | 4                         | EM         | Part of boundary linear group, two stems from ground level, slightly suppressed | 20+                             | B           | 6.6                          |
|         |         |            |                     | 6                | 6  |                           |            |                                                                                 |                                 |             |                              |
| 1100    | Oak     | 14         | 50                  | 5                | 5  | 4                         | EM         | Part of boundary linear group, slightly suppressed                              | 20+                             | B           | 6.0                          |
|         |         |            |                     | 5                | 5  |                           |            |                                                                                 |                                 |             |                              |
| 1101    | Oak     | 13         | 49                  | 6                | 6  | 4                         | EM         | Part of boundary linear group, slightly suppressed                              | 20+                             | B           | 6.0                          |
|         |         |            |                     | 6                | 6  |                           |            |                                                                                 |                                 |             |                              |
| 1102    | Oak     | 14         | 61                  | 6                | 6  | 4                         | EM         | Part of boundary linear group, slightly suppressed                              | 20+                             | B           | 7.2                          |
|         |         |            |                     | 6                | 6  |                           |            |                                                                                 |                                 |             |                              |
| 1103    | Oak     | 14         | 32                  | 6                | 6  | 4                         | EM         | Part of boundary linear group, slightly suppressed                              | 20+                             | B           | 3.9                          |
|         |         |            |                     | 6                | 6  |                           |            |                                                                                 |                                 |             |                              |
| 1104    | Oak     | 14         | 45                  | 6                | 6  | 4                         | EM         | Part of boundary linear group, slightly suppressed                              | 20+                             | B           | 5.4                          |
|         |         |            |                     | 6                | 6  |                           |            |                                                                                 |                                 |             |                              |
| 1105    | Oak     | 14         | 63                  | 7                | 7  | 4                         | EM         | Part of boundary linear group                                                   | 40+                             | A           | 7.5                          |
|         |         |            |                     | 7                | 7  |                           |            |                                                                                 |                                 |             |                              |
| G1      | Oak     | <13        | <45                 | <5               | <5 | 3.5                       | EM         | Part of tree line along Woodcroft Lane, variable in condition                   | 20+                             | B           | 5.4                          |
|         |         |            |                     | <5               | <5 |                           |            |                                                                                 |                                 |             |                              |
| G2      | Oak     | <13        | <45                 | <5               | <5 | 3.5                       | EM         | Part of tree line along Woodcroft Lane, variable in condition                   | 20+                             | B           | 5.4                          |
|         |         |            |                     | <5               | <5 |                           |            |                                                                                 |                                 |             |                              |

**Appendix 2**  
**Land to south of Woodcroft School, Waterloo**  
**Tree Schedule and Explanatory Notes**

| Tree No        | Species                                                              | Height (m) | Trunk Diameter (cm) | Crown spread (m) |    | Crown height above ground | Life stage | General observations   | Estimated contribution in years | BS 5837 cat | Root protection distance (m) |
|----------------|----------------------------------------------------------------------|------------|---------------------|------------------|----|---------------------------|------------|---|---------------------------------|-------------|------------------------------|
| G3/G4/G5/G6/G7 | Goat willow, field maple, hawthorn, as, blackthorn oak, hazel, holly | <10        | <40                 | <5               | <5 | 0                         | Y/SM/EM    | Vegetation belt along the Eagle Avenue boundary. Variable in species and condition, with saplings and older trees. Would benefit from dynamic management. | 20+                             | B           | 4.8                          |
|                |                                                                      |            |                     | <5               | <5 |                           |            |   |                                 |             |                              |
| G8/G9/G10/G11  | Goat willow, oak, hazel, birch, holly, hornbeam, field maple, ash    | <10        | <24                 | <3               | <3 | 0                         | Y/SM       | Amorphous group of saplings and small trees with a scrubby understorey. No individual trees of specimen merit. Would benefit from dynamic management.     | 10+                             | C           | 3.0                          |
|                |                                                                      |            |                     | <3               | <3 |                           |            |   |                                 |             |                              |
| G12            | Oak, ash, field maple holly, hazel                                   | <20        | <50                 | <6               | <6 | 0                         | SM/EM      | Tree belt, predominately oak with scrubby understorey   | 40+                             | A           | 6.0                          |
|                |                                                                      |            |                     | <6               | <6 |                           |            |   |                                 |             |                              |
| G13            | Oak, field maple, holly, hazel                                       | <20        | <50                 | <6               | <6 | 0                         | SM/EM      | Tree belt, predominately oak with scrubby understorey.   | 40+                             | A           | 6.0                          |
|                |                                                                      |            |                     | <6               | <6 |                           |            |   |                                 |             |                              |

## Appendix 2

### Land to south of Woodcroft School, Waterloooville

### Tree Schedule and Explanatory Notes

#### Explanatory Notes

##### Abbreviations:

|    |                |
|----|----------------|
| m  | : Metre        |
| nm | : Not measured |
| >  | : Greater than |
| <  | : Less than    |

##### Botanical tree names:

|             |                             |
|-------------|-----------------------------|
| Alder       | : <i>Alnus glutinosa</i>    |
| Ash         | : <i>Fraxinus excelsior</i> |
| Birch       | : <i>Betula pendula</i>     |
| Blackthorn  | : <i>Prunus spinosa</i>     |
| Field maple | : <i>Acer campestre</i>     |
| Goat willow | : <i>Salix caprea</i>       |
| Hawthorn    | : <i>Crataegus monogyna</i> |
| Hazel       | : <i>Corylus avellana</i>   |
| Holly       | : <i>Ilex aquifolium</i>    |
| Hornbeam    | : <i>Carpinus betulus</i>   |
| Oak         | : <i>Quercus robur</i>      |

- **Species:** Species identification is based on visual observations.
- **Height:** Height is estimated to the nearest metre.
- **Trunk diameter:** Trunk diameter for accessible trees has been measured with a diameter tape and recorded in centimetres.
- **Crown spread:** Crown spread for trees within the site is estimated at the four cardinal compass points. The distances given as appropriate correspond to crown spreads to the four cardinal compass points as shown in the grid below:

|   |   |
|---|---|
| N | E |
| W | S |


- **Crown height above ground:** The height of the crown clearance above the ground over the site is estimated to the nearest 0.5m.
- **Life stage:** The life stage categories correspond to the classes given in BS 5837:2012, which are Young (Y), Semi-mature (SM), Early Mature (EM),

**Appendix 2**  
**Land to south of Woodcroft School, Waterloooville**  
**Tree Schedule and Explanatory Notes**

Mature (M) and Over-mature (OM). There are no over mature or veteran trees included in the schedule.

- **General observations:** These comment on the health and physiological and structural condition of the tree, with management recommendations where appropriate.
- **Estimated contribution in years:** <10, 10+, 20+, 40+, as advised in BS 5837:2012.
- **BS 5837 category:** As advised in BS 5837:2012. This grading is based on an assessment of tree quality and an estimated remaining contribution in years i.e. A – Trees of high quality, more than 40 years; B – Trees of moderate quality, 20-40 years; C – Trees of low quality, 10-20 years; U – Trees unsuitable for retention, less than 10 years.
- **Root protection area:** The area of root protection should be equivalent to the area of a circle centred on the tree with a radius of least 12 times the trunk diameter. This column gives the radius of such a circle; the distance may not be the same as the distance for protective fencing.

### Appendix 3 Land to south of Woodcroft School, Waterloooville

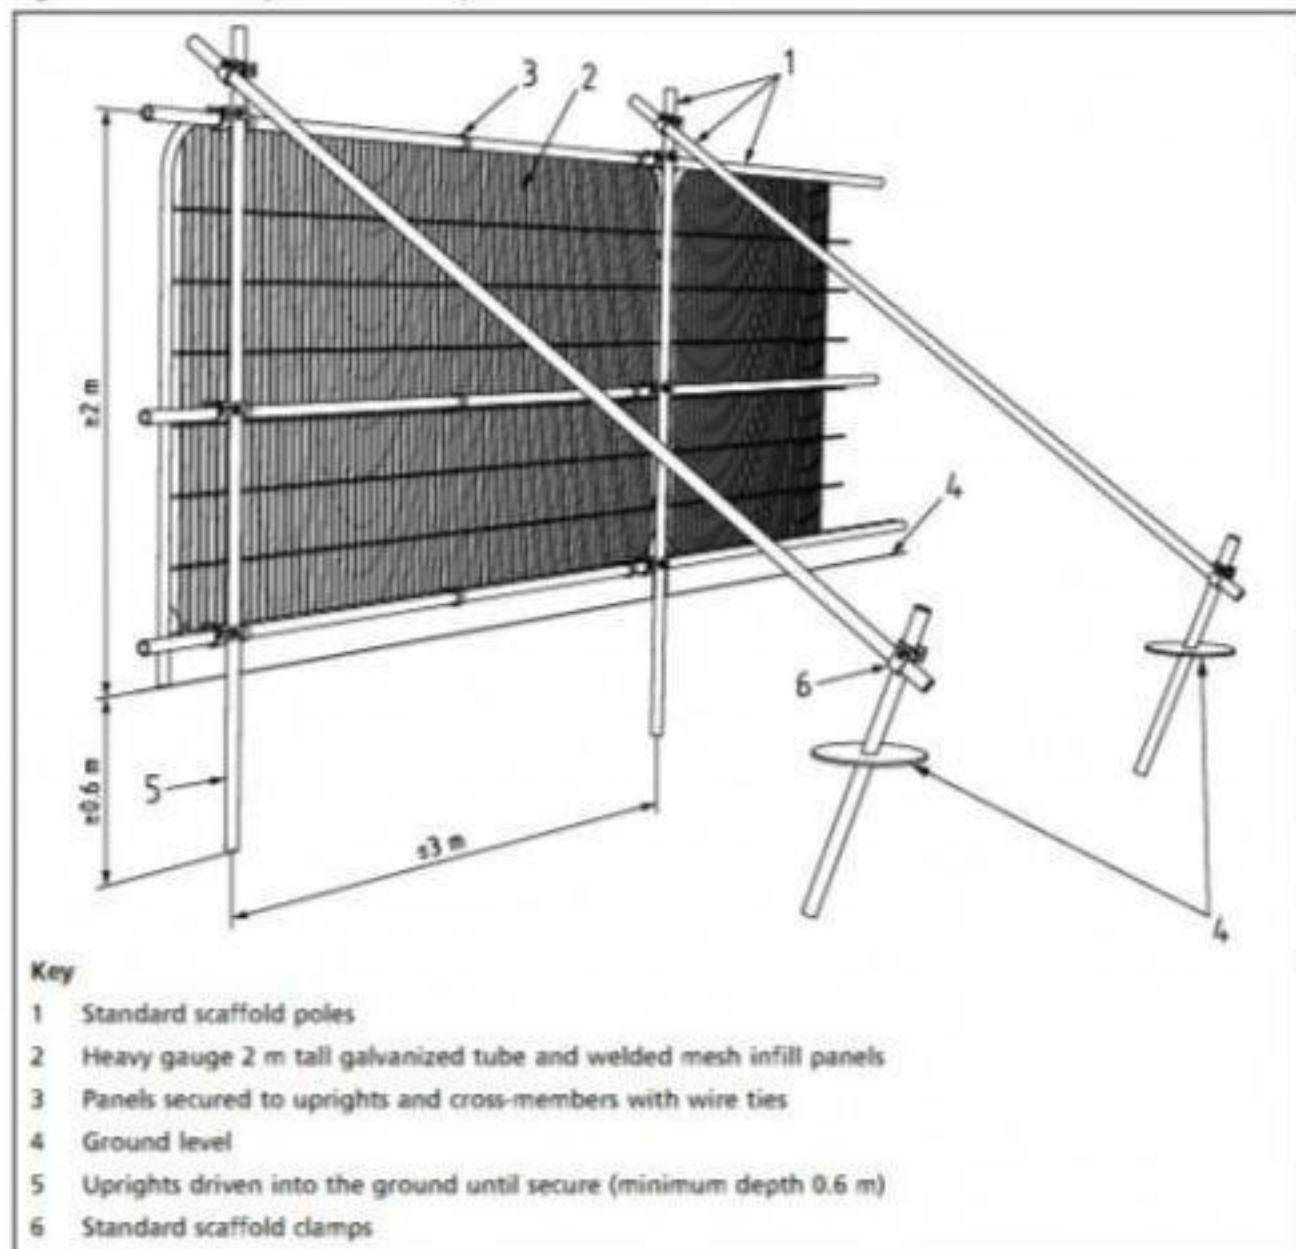

**Purpose:** Fencing will be installed to protect trees during the development process. Fencing should:

- Exclude construction activity
- Be appropriate to the degree and proximity of work taking place around the retained tree(s)
- Be installed in a fashion that makes it difficult to move easily
- Be maintained to ensure that they remain rigid and complete
- Be installed in the positions agreed with the Local Planning Authority and shown on the fencing plan

**Specification:** Fencing should satisfy the above criteria. A typical construction is indicated in BS 5837:2012 and illustrated above. The fencing on this site will be to the standard recommended in BS 5837:2012 i.e. a scaffold framework comprising a vertical and horizontal framework, well braced to resist impacts, with vertical tubes spaced at a maximum interval of 3m. On this, weldmesh panels should be securely fixed with wires or scaffold clamps.


**Location:** The location of the fencing is shown on the annotated site layout plan. The fencing will be erected prior to any demolition or development activity and retained in the positions shown until the completion of development or as required for landscaping and path installation. The position of the fencing shall be altered only with agreement from the Local Planning Authority.

Alderwood Consulting Ltd, Chapel House, 1 Devereux Road,  
Bromley, Kent, SE16 5YU  
Tel: 02080 88801 Fax: 02080 88801 Mobile 07796 183017  
Email: [joan@alderwood.co.uk](mailto:joan@alderwood.co.uk) Web: [www.alderwood.co.uk](http://www.alderwood.co.uk)

4: Indicative alignment of future access road to Woodcroft Farm

See detail in  
plan AC3

[illegible]

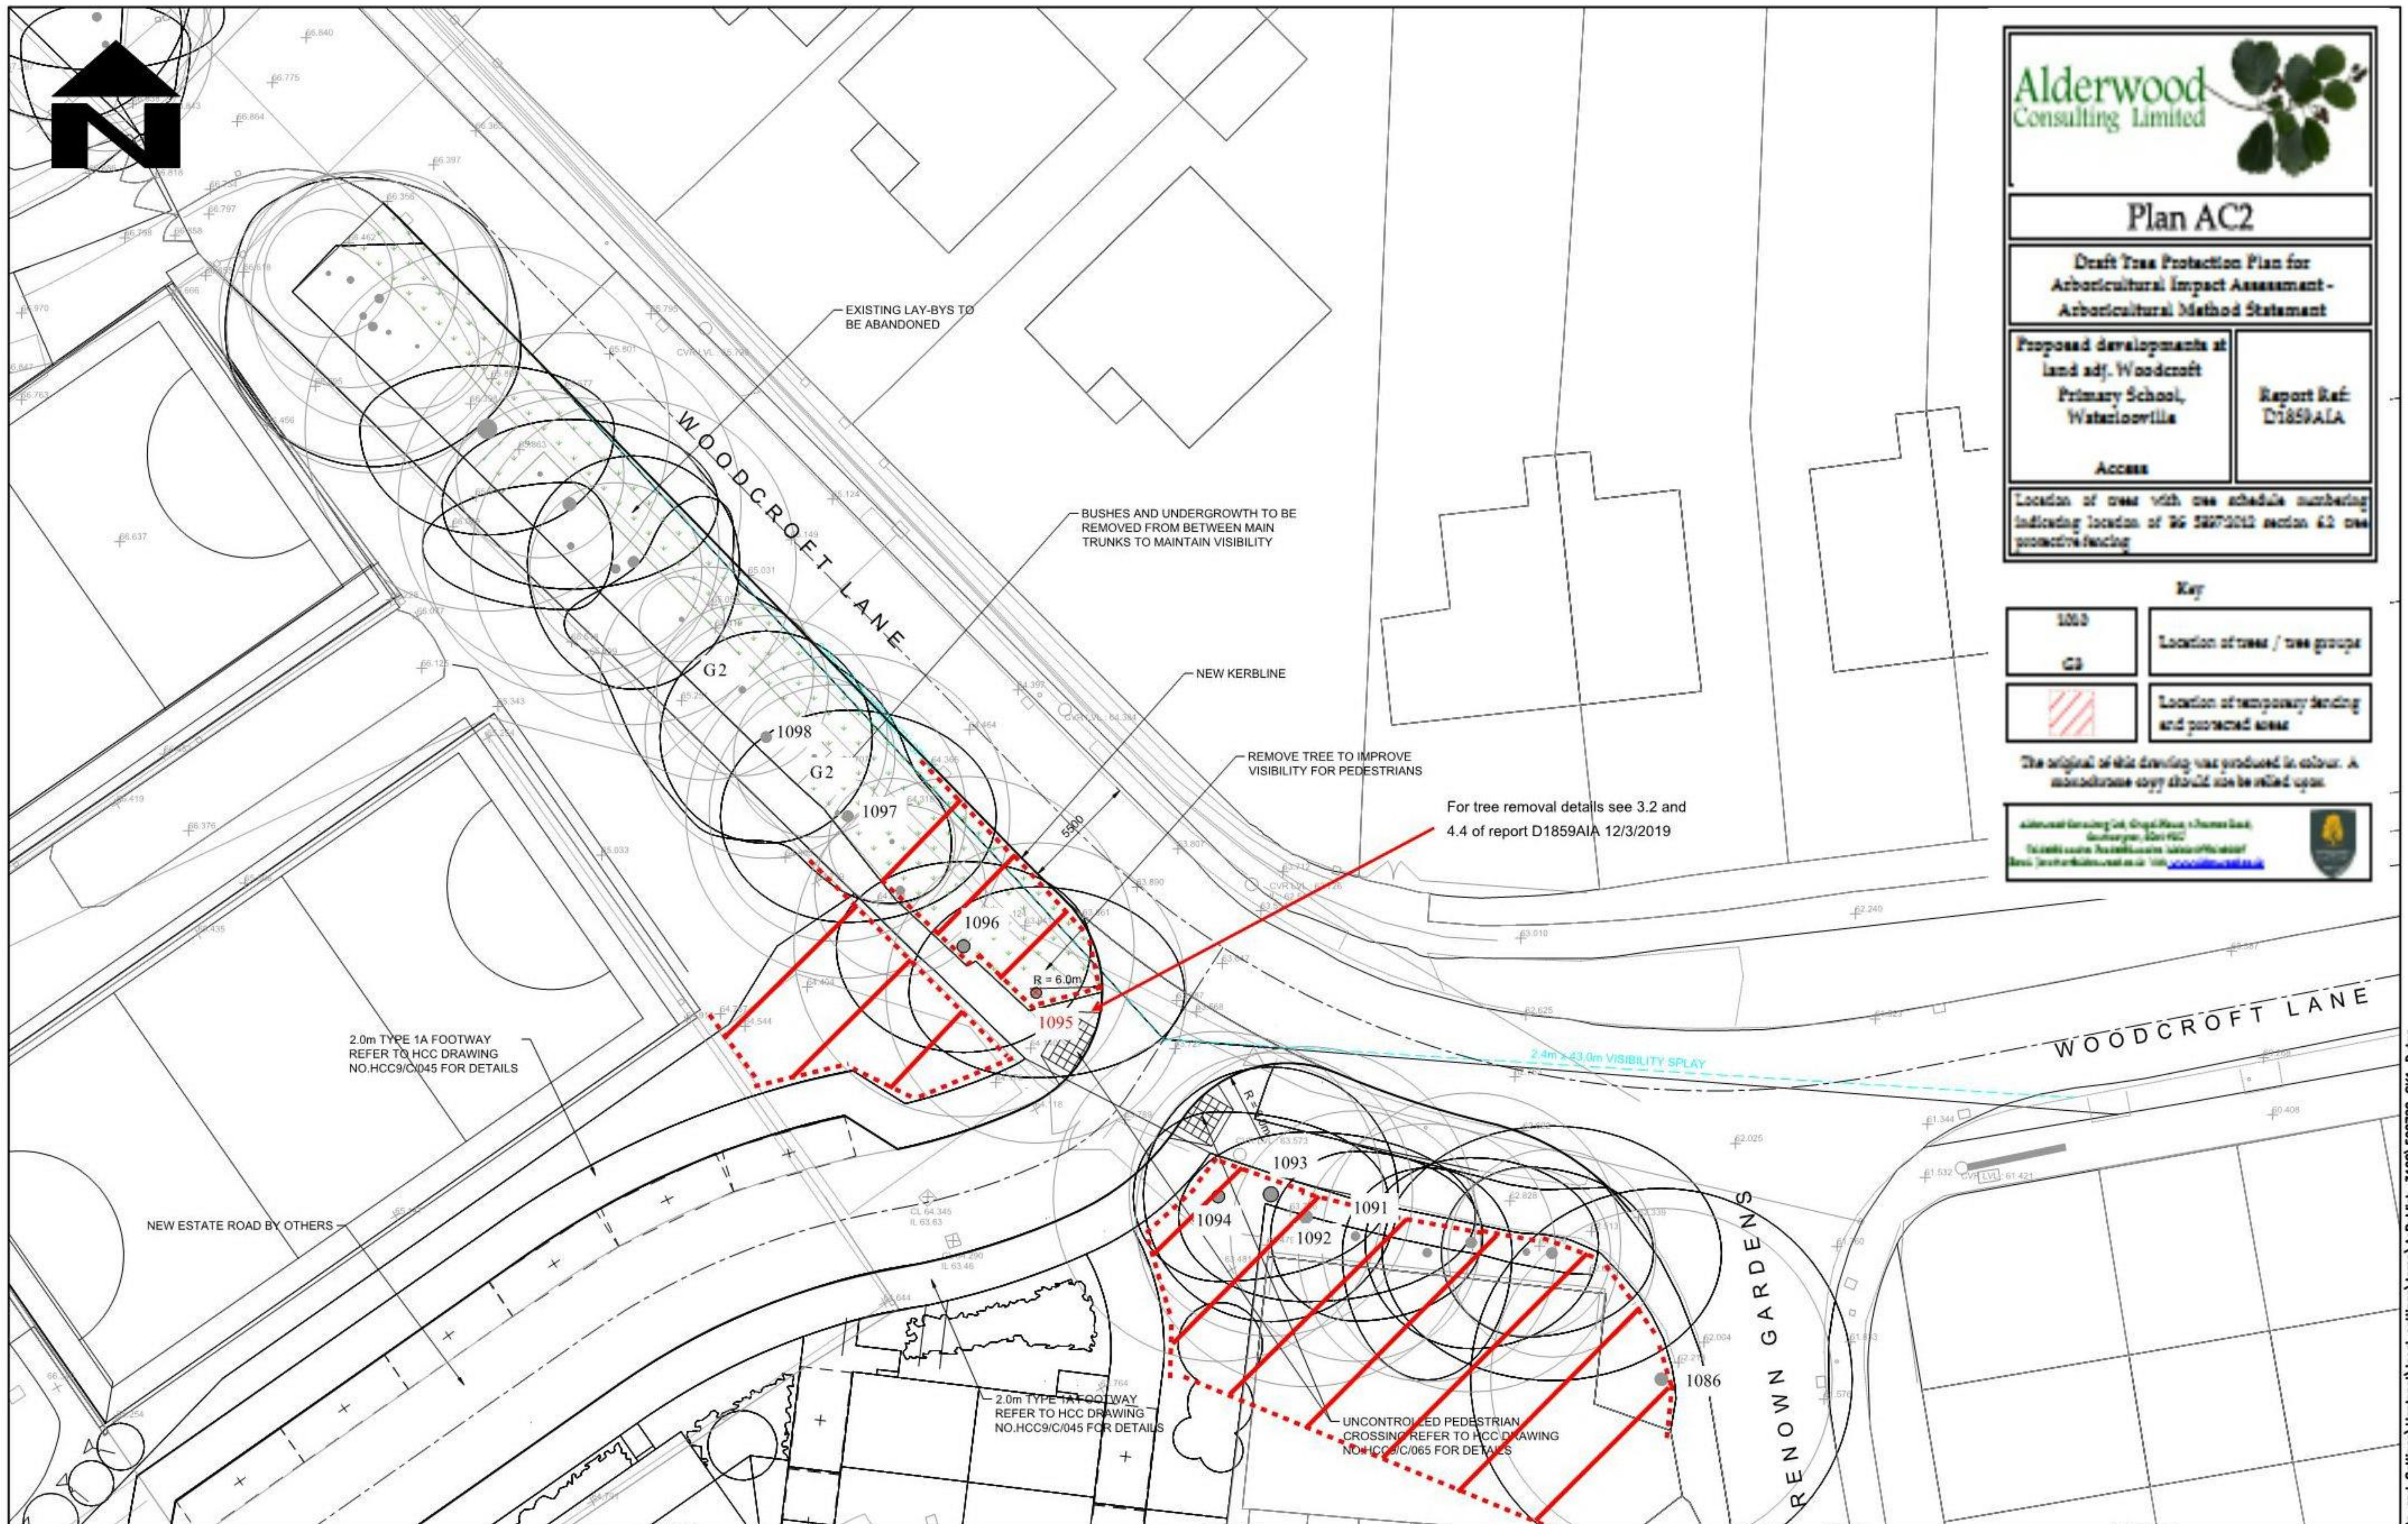



Plan AC2

Draft Tree Protection Plan for  
Arboricultural Impact Assessment -  
Arboricultural Method Statement

|                                                                                     |                         |
|-------------------------------------------------------------------------------------|-------------------------|
| Proposed developments at<br>land adj. Woodcroft<br>Primary School,<br>Waterlooville | Report Ref:<br>D1859AIA |
| Access                                                                              |                         |

Location of trees with tree schedule numbering  
indicating location of BS 5837:2012 section 4.2 tree  
protection fencing

Key

|            |                                                      |
|------------|------------------------------------------------------|
| 1093<br>G2 | Location of trees / tree groups                      |
|            | Location of temporary fencing<br>and protected areas |

The original of this drawing was produced in colour. A  
monochrome copy should not be relied upon.

Alderwood Consulting Ltd, Great House, 1 James Road,  
Southampton, SO9 4EG  
Tel: 01703 606000 Fax: 01703 606001  
Email: [info@alderwood.co.uk](mailto:info@alderwood.co.uk) Web: [www.alderwood.co.uk](http://www.alderwood.co.uk)

|                                                                                  |  |  |  |  |   |  |  |  |  |   |  |  |  |  |   |  |  |  |  |
|----------------------------------------------------------------------------------|--|--|--|--|---|--|--|--|--|---|--|--|--|--|---|--|--|--|--|
| <div>D Drawing amended to suit revised layout</div> <div>09/08/12 RD SF DD</div> |  |  |  |  | <div>CLIENT</div> <div>HAMPSHIRE COUNTY COUNCIL<br/>CULTURE, COMMUNITIES AND BUSINESS SERVICES<br/>PROPERTY SERVICES</div> |  |  |  |  | <div>CONSULTANT</div> <div><div><div><div><div></div><div>Hampshire<br/>County Council</div></div><div><div>Engineering</div><div>CONSULTANTS</div></div></div><div><div>Contract No. FS 21045</div></div></div><div>STUART JARVIS BSc DipTP FCIT MRTP, DIRECTOR OF ENVIRONMENT, THE CASTLE, WINCHESTER.</div></div> |  |  |  |  | <div><div><div><div><div>DRAWN</div><div>R.D.</div></div><div><div>CAD</div><div>R.D.</div></div><div><div>CHECKED</div><div>S.F.</div></div><div><div>APPROVED</div><div>D.D.</div></div></div><div><div>SCHEME</div><div>MEADOWLAND SCHOOL<br/>HAVANT</div></div><div><div>JOB No. R.J502728.06</div><div>SCALE 1:200</div><div>DATE MAY 12</div><div>SHEET No. 1 OF 1</div></div><div><div>DRAWING TITLE</div><div>GENERAL ARRANGEMENT<br/>PROPOSED HIGHWAY ACCESS</div><div><div>HCC origin 19 Nov 2012 at 9:54am</div><div>DWG No. 502728/SK1</div><div>REV D</div><div>SUPP</div></div></div></div></div> |  |  |  |  |
| REV. AMENDMENT                                                                   |  |  |  |  | DATE DRAWN CHD APPD   |  |  |  |  |   |  |  |  |  |   |  |  |  |  |

HCC drive C:\Documents and Settings\Hartnet\local settings\temp\acPublish\31081502728\_SK1.Dwg



**PART PLAN ON EMERGENCY ACCESS**

SCALE 1:500



**Plan AC3**

Draft Tree Protection Plan for  
Arboricultural Impact Assessment -  
Arboricultural Method Statement

Proposed developments at  
land adj. Woodcroft  
Primary School,  
Waterlooville

Report Ref:  
D1859A1A

**Emergency access**

Location of trees with tree schedule numbering  
indicating location of BS 5820:2012 section 6.2 tree  
protective fencing

**Key**

1000

CS

Location of trees / tree groups

[Hatched Box]


[Hatched Box]

Location of temporary fencing  
and protected areas

The original of this drawing was produced in colour. A  
monochrome copy should also be relied upon.

Alderwood Consulting Ltd, 41 Chapel Road, 1st Floor, South  
Bournemouth, Dorset BH2 9JG  
Tel: 01202 885050 Fax: 01202 885051  
Email: info@alderwood.co.uk Web: www.alderwood.co.uk



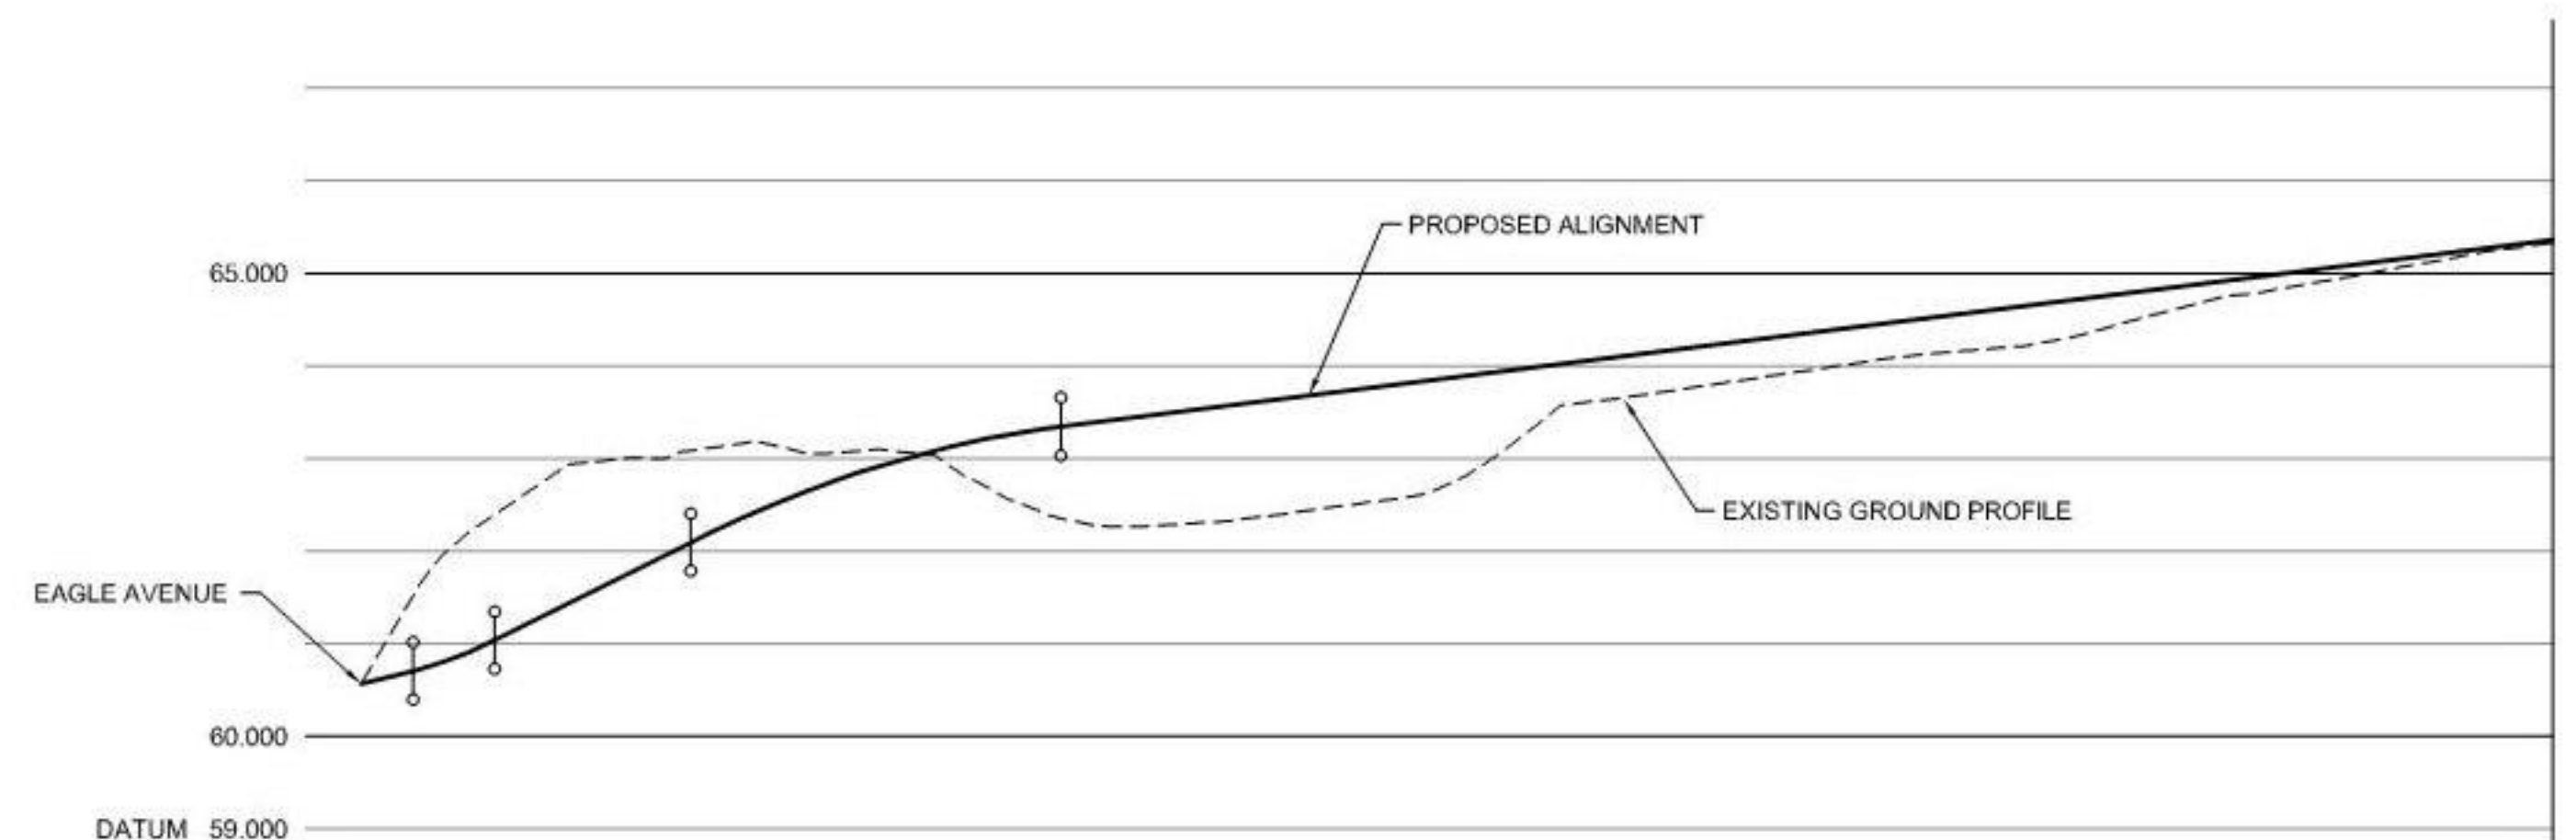

|                       |   
|-----------------------|---|--------|--------|--------|--------|--------|--------|--------|--------|--------|--------|--------|--------|--------|--------|--------|--------|--------|--------|--------|--------|---------|---------|---------|--------|--------|
| CHAINAGE              | 0.000   | 2.589  | 5.000  | 7.213  | 10.000 | 17.772 | 20.000 | 25.000 | 30.889 | 35.000 | 37.772 | 40.000 | 41.847 | 50.000 | 55.912 | 60.000 | 65.337 | 70.000 | 80.000 | 86.994 | 90.000 | 100.000 | 110.000 | 118.273 |        |        |
| EXISTING GROUND LEVEL | 60.567   |        |        |        | 62.775 |        | 63.146 |        | 63.055 |        |        | 62.264 |        | 62.409 |        | 62.860 |        | 63.711 |        | 64.009 |        | 64.222  |         | 64.723  | 65.061 | 65.327 |
| ALIGNMENT LEVEL       | 60.567   | 60.707 | 60.845 | 61.039 | 61.317 | 62.095 | 62.308 | 62.719 | 63.037 | 63.261 | 63.345 | 63.400 |        | 63.650 |        | 63.900 |        | 64.150 |        | 64.400 |        | 64.650  |         | 64.900  | 65.150 | 65.357 |
| VERTICAL ALIGNMENT    | <div><div><div>G= 5.000%</div><div>KF= 0.88505</div><div>L= 20.0</div><div>1: 4.425</div><div>20.0</div></div><div><div>G= 10.000%</div><div>L= 10.0</div></div><div><div>L= 20.000</div><div>KF= -2.66667</div></div><div><div>G= 2.500%</div><div>L= 40.0</div></div></div> |        |        
| HORIZONTAL ALIGNMENT  | <div><div><div>R= 2.500</div></div><div><div>R= 10.000</div></div><div><div>R= 6.000</div></div><div><div>R= 15.000</div></div></div>   |        |        

**LONGITUDINAL PROFILE - EMERGENCY ACCESS**

SCALE 1:500

|                                                               |  
|---------------------------------------------------------------|--|--|--|---|--|--|--|---|--|--|--|-----------------------------------------------------|--|--|--|---|--|--|--|---|--|--|--|
| D Drawing amended to suit revised layout<br>09/08/12 RD SF DD |  |  |  | CLIENT<br><b>HAMPSHIRE COUNTY COUNCIL</b><br>CULTURE, COMMUNITIES AND BUSINESS SERVICES<br>PROPERTY SERVICES |  |  |  | CONSULTANT<br> <b>Hampshire County Council Engineering</b><br>STUART JARVIS BSc DipTP FCIMT MRPI, DIRECTOR OF ENVIRONMENT, THE CASTLE, WINCHESTER. |  |  |  | DRAWN R.D<br>CAD R.D<br>CHECKED S.F<br>APPROVED D.D |  |  |  | SCHEME<br><b>MEADOWLAND SCHOOL HAVANT</b><br>JOB No. R.J502728.06<br>SCALE @ A2 1:200<br>DATE MAY 12<br>SHEET No. 1 OF 1 |  |  |  | DRAWING TITLE<br><b>GENERAL ARRANGEMENT PROPOSED EMERGENCY ACCESS</b><br>DRG No. 502728/SK3<br>REV A |  |  |  |
|---------------------------------------------------------------|--|--|--|---|--|--|--|---|--|--|--|-----------------------------------------------------|--|--|--|---|--|--|--|---|--|--|--|